


FOR PLANNING
PURPOSES ONLY

NOT FOR CONSTRUCTION


TO BE READ IN CONJUNCTION WITH
STRUCTURAL ENGINEER'S DRAWINGS,
DETAILS AND SPECIFICATIONS

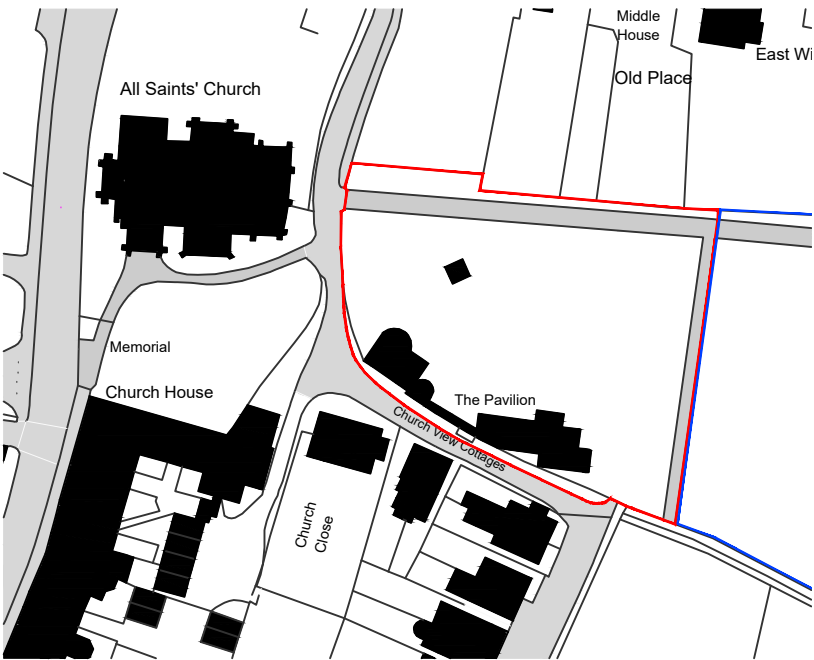

SITE BLOCK PLAN - AS PROPOSED
SCALE 1:500 ON AN A3 SHEET



SITE BLOCK PLAN - AS PROPOSED
SCALE 1:500 ON AN A3 SHEET

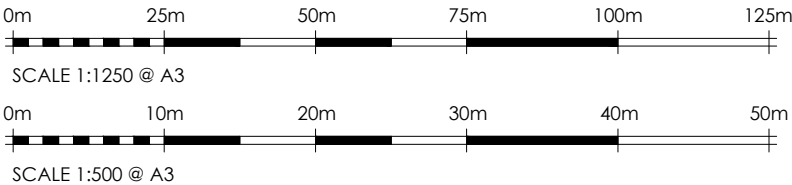

REV.	DATE	BY	AMENDMENT	CHK.	
PLANNING					
 2 Lucastes Mews, Paddockhall Road, Haywards Heath, West Sussex, RH16 1HE (01444) 452604 hb@gouldbaxter.co.uk www.gouldbaxter.co.uk					
NOTES: DO NOT SCALE OFF THIS DRAWING UNLESS FOR PLANNING PURPOSES. CHECK ALL DIMENSIONS ON SITE BEFORE ANY WORK IS COMMENCED. ALL GOODS MATERIALS AND WORKMANSHIP MUST CONFORM WITH CURRENT BUILDING REGULATIONS, BRITISH STANDARDS AND CODES OF PRACTICE. COPYRIGHT OF THIS DRAWING IS RETAINED BY Gould Property Consultants LLP 100 Gould Road and it MUST NOT BE REPRODUCED WITHOUT WRITTEN CONSENT.					
CLIENT: Mr and Mrs Broyd					
PROJECT: The Pavillion, Old Place Francis Road Lindfield RH16 2JB					
DRAWING: Site Location and Block Plan As Proposed					
DATE: 01.10.2025	SCALE AT A3: Varies	DRAWN BY: AE	CHECKED BY: GB		
JOB NO. GH1033	DRAWING NO. PL.001	REV. .			