




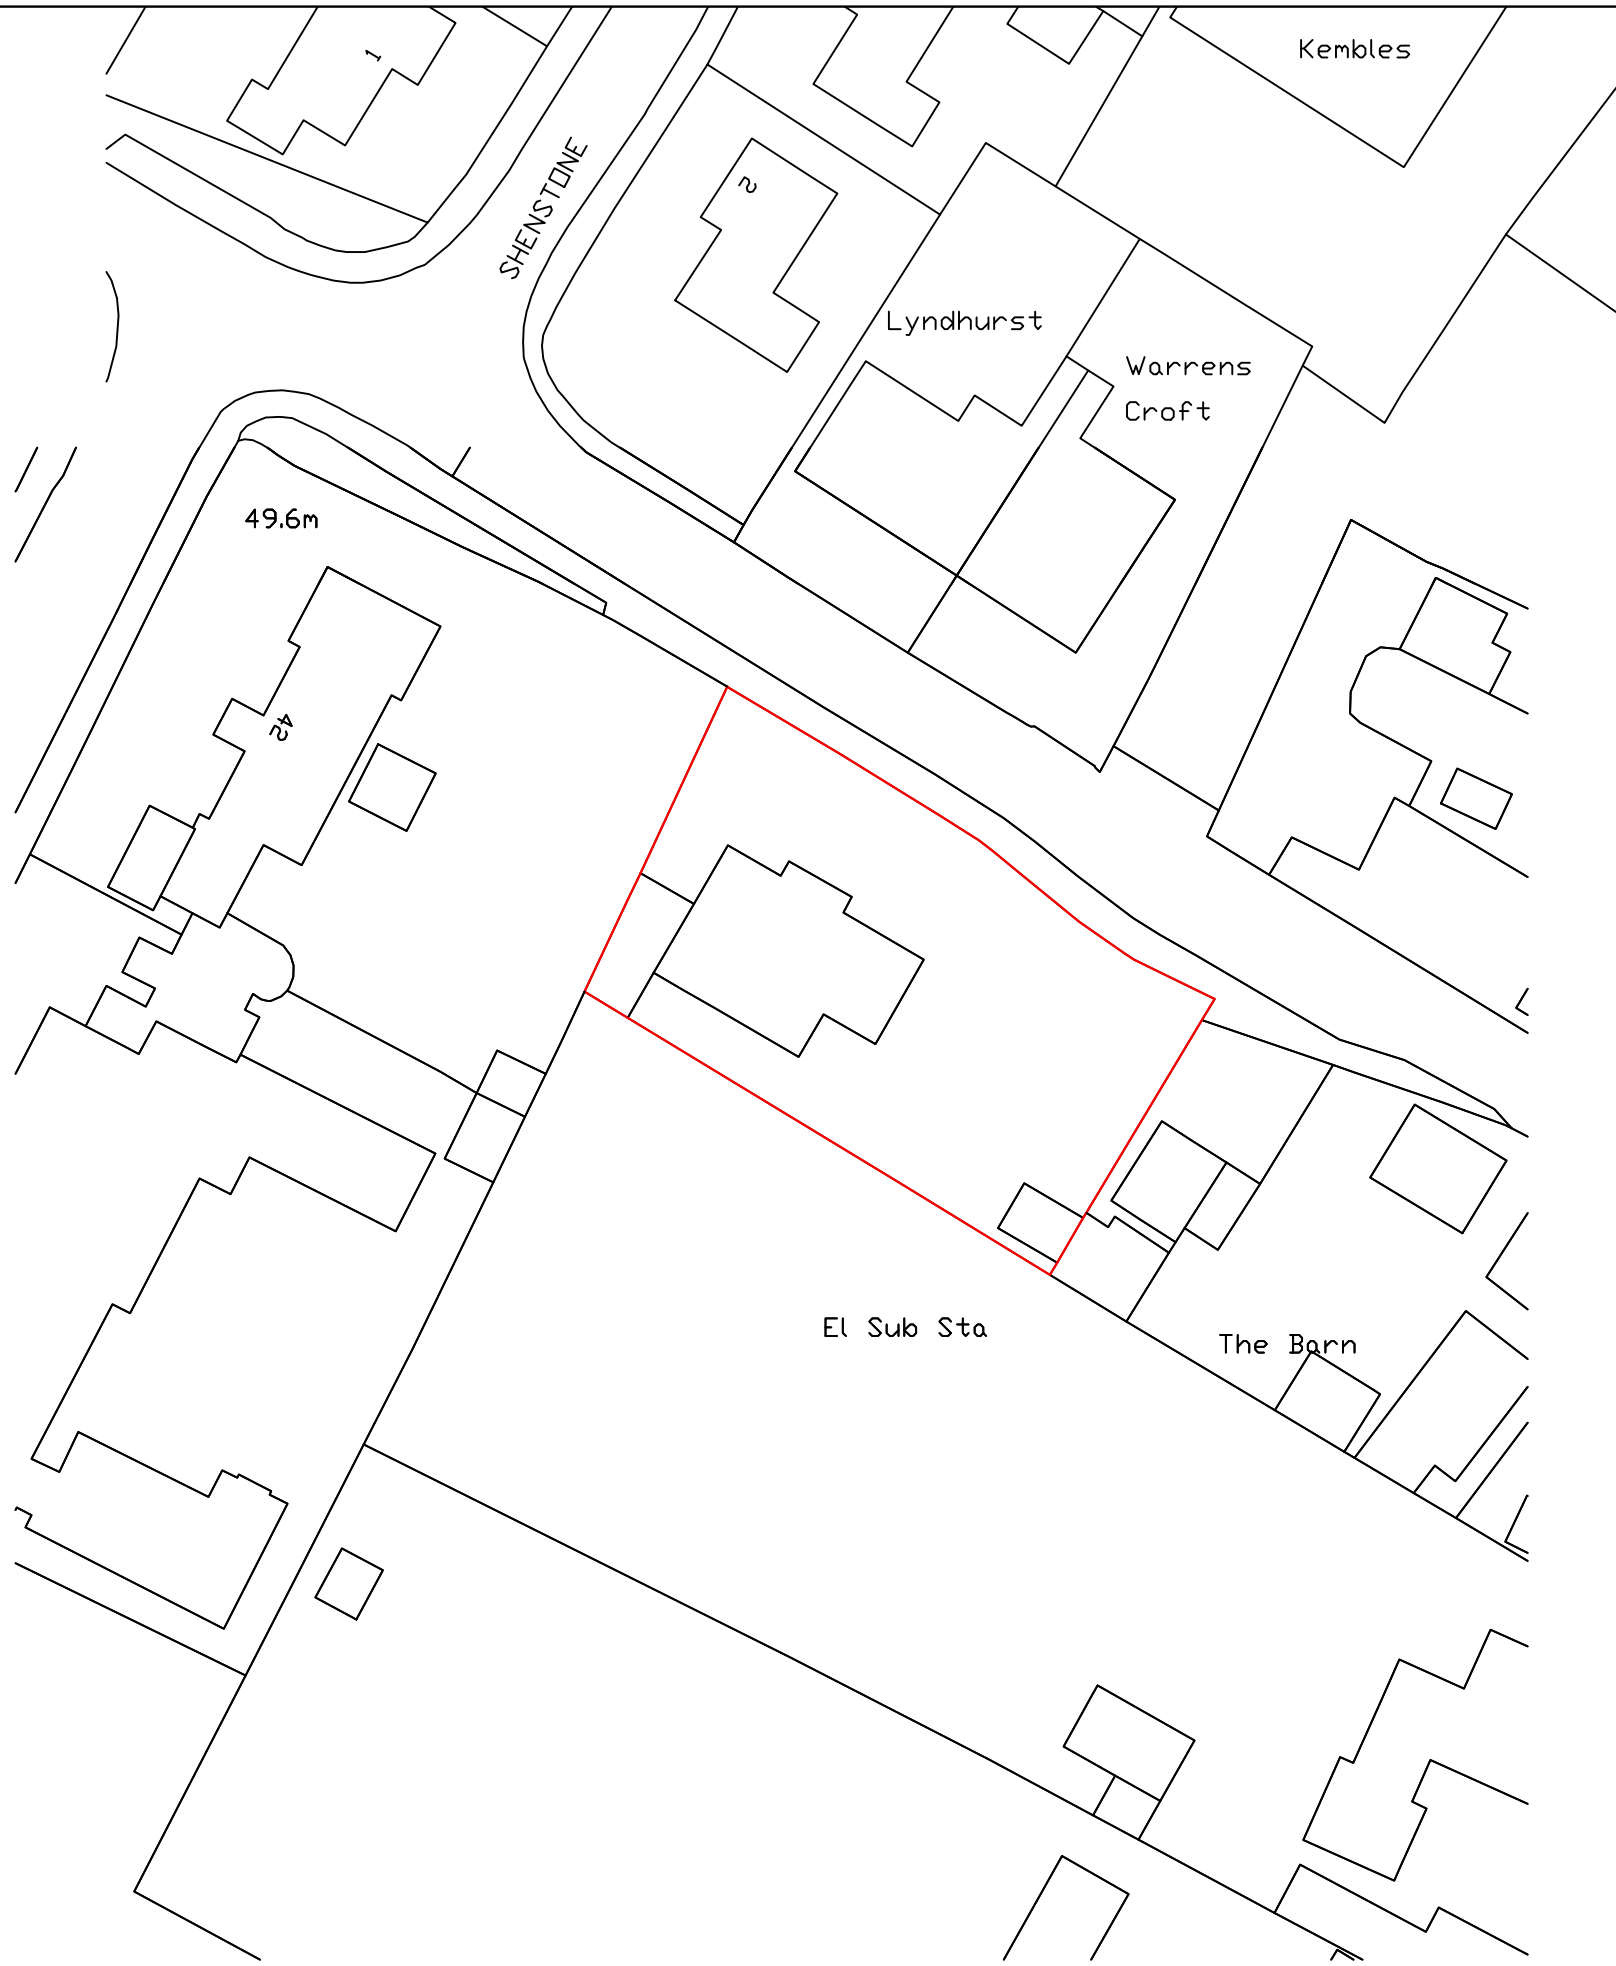


Serial number: 301249  
© Crown copyright and database right 2025  
Ordnance Survey licence AC0000848283  
Reproduction in whole or in part is prohibited  
without the prior permission of Ordnance Survey.

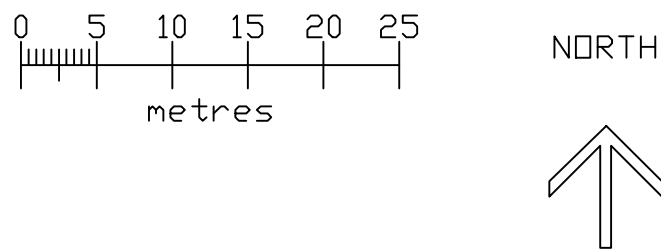


Block Plan 1:500  
Existing

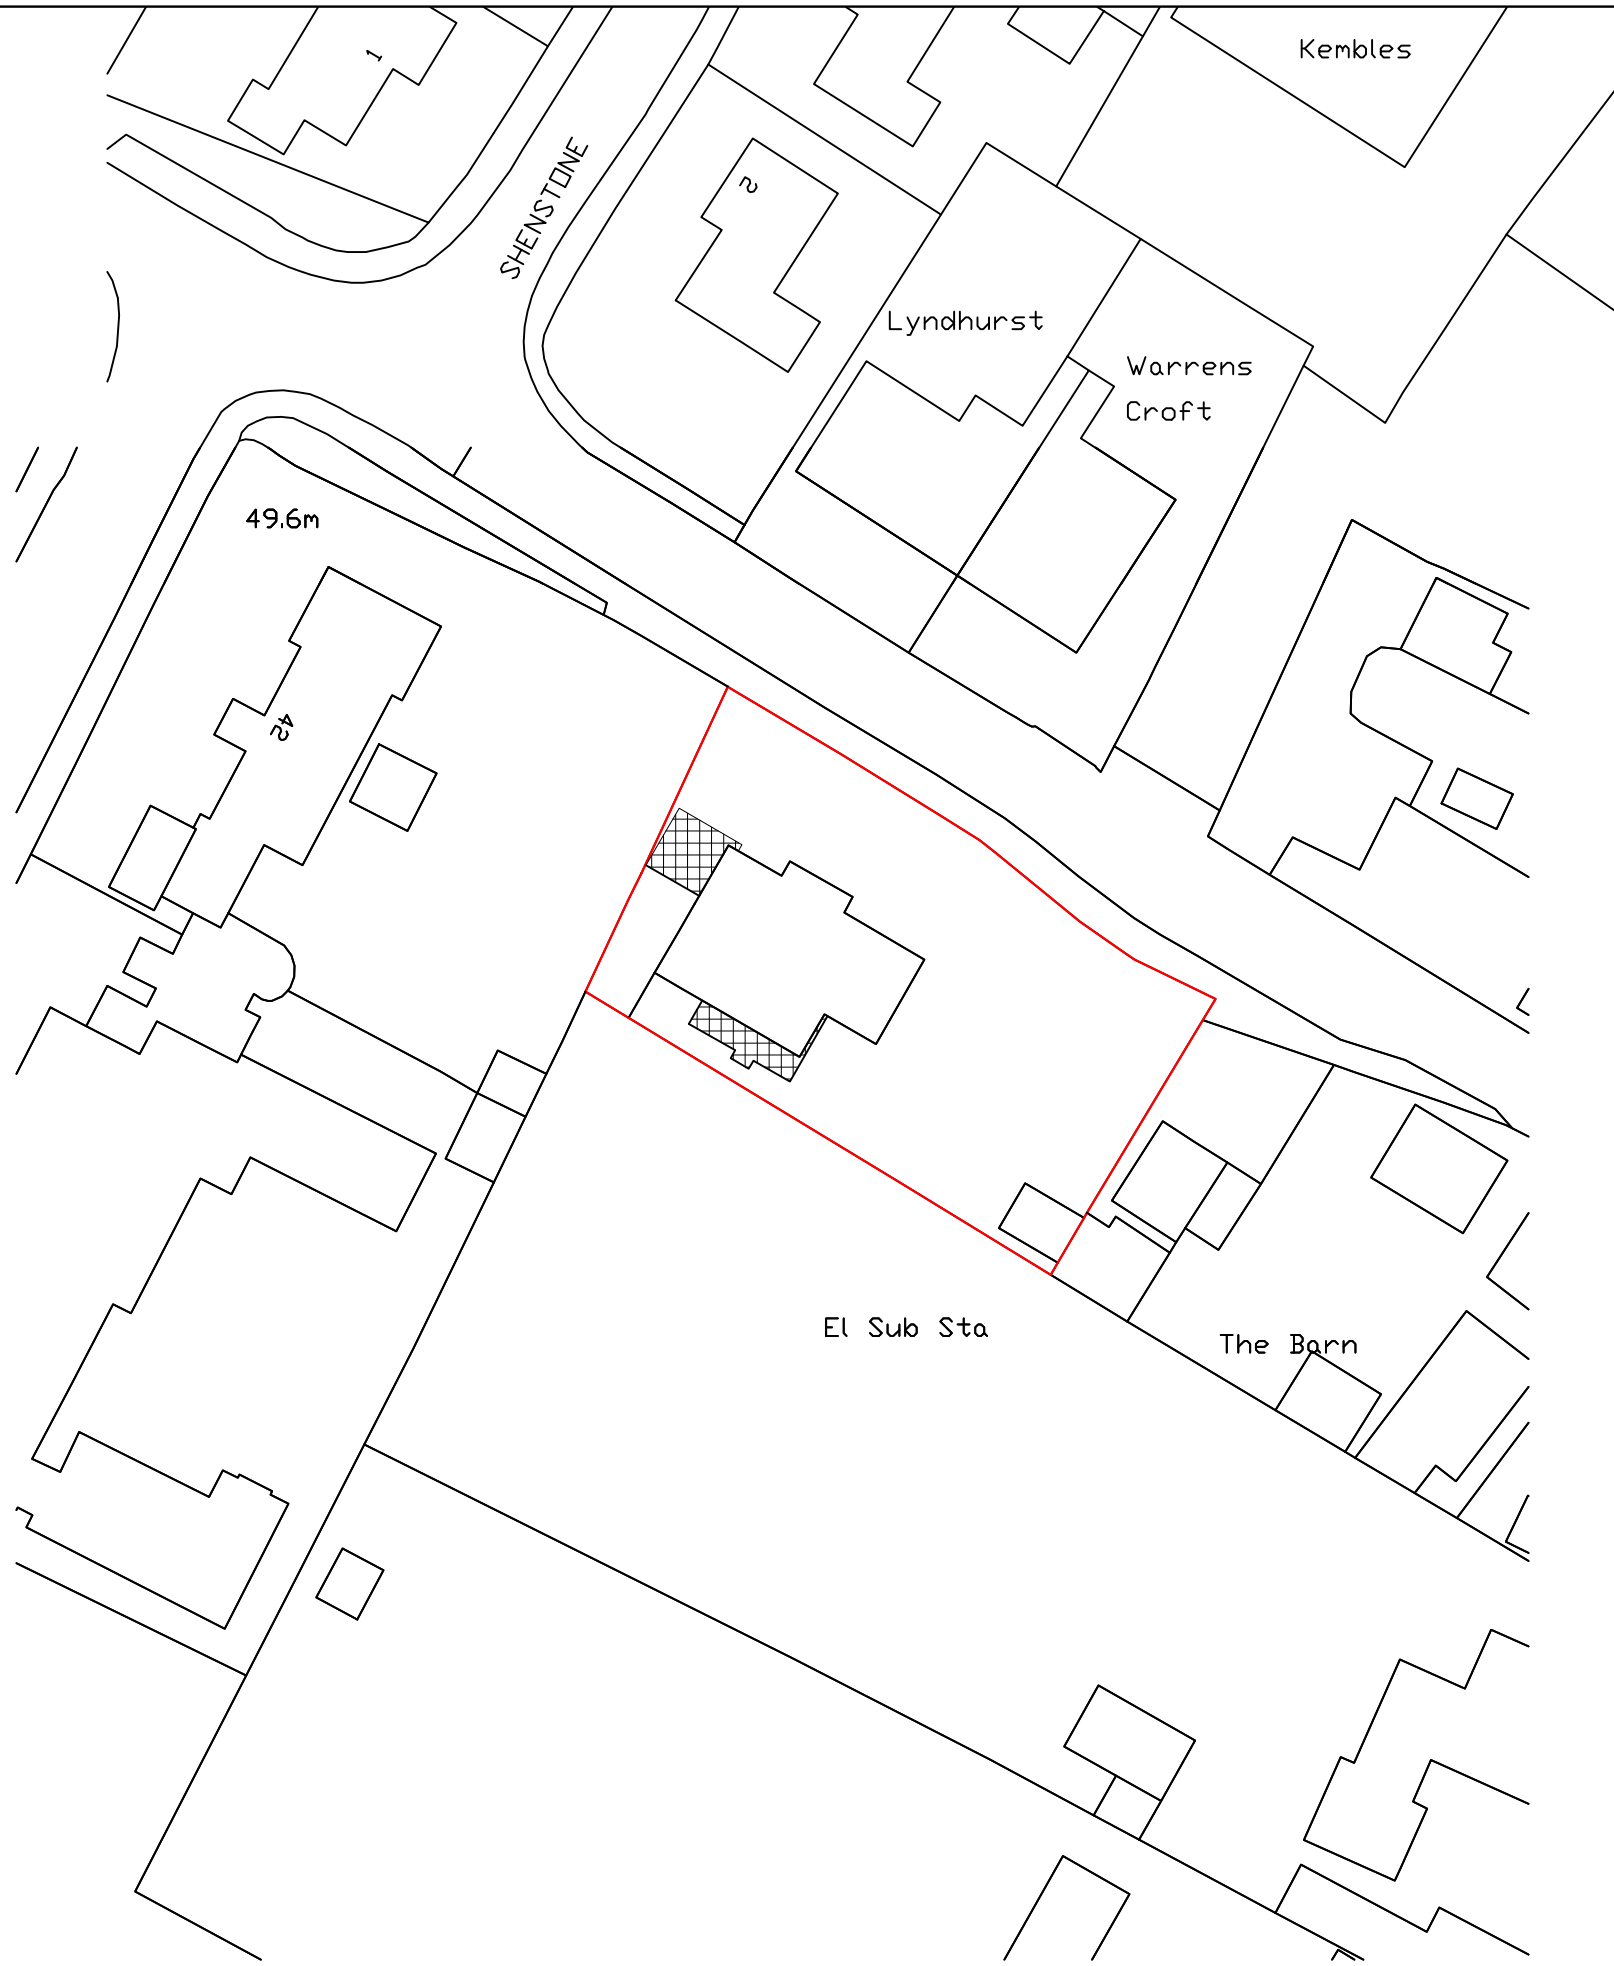


Serial number: 301249  
© Crown copyright and database right 2025  
Ordnance Survey licence AC0000848283  
Reproduction in whole or in part is prohibited  
without the prior permission of Ordnance Survey.

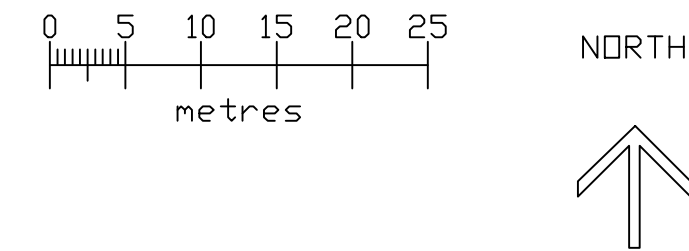


Block Plan 1:500  
Proposed

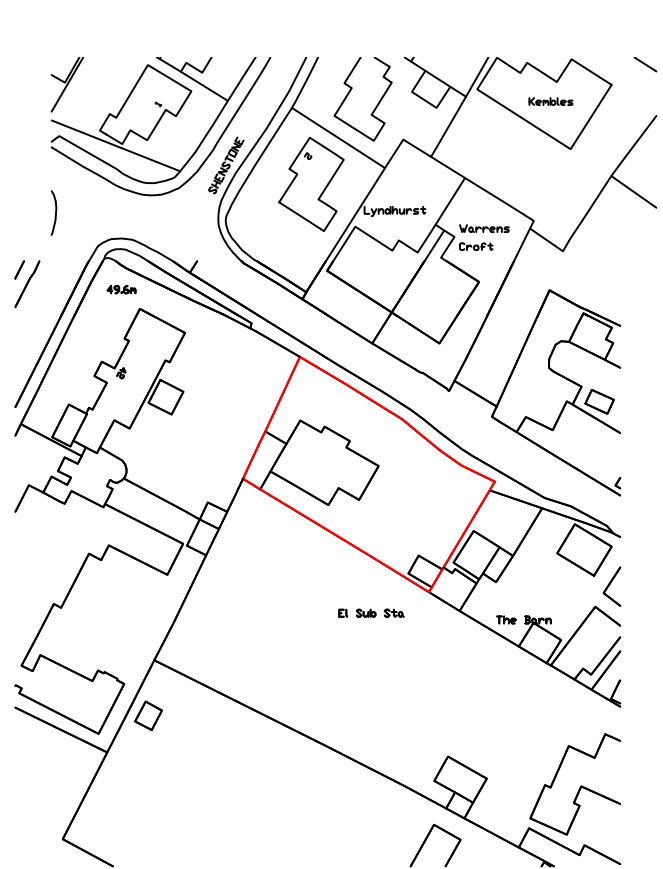


Serial number: 301249  
© Crown copyright and database right 2025  
Ordnance Survey licence AC0000848283  
Reproduction in whole or in part is prohibited  
without the prior permission of Ordnance Survey.

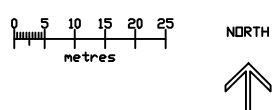

Location Plan 1:1250  
Existing

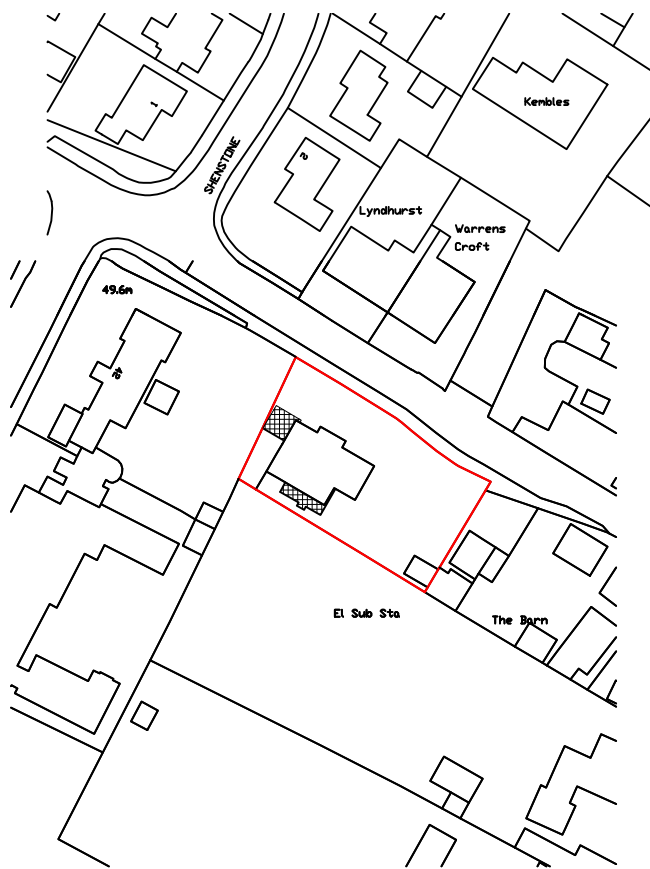

Serial number: 301249  
© Crown copyright and database right 2025  
Ordnance Survey licence AC0000848283  
Reproduction in whole or in part is prohibited  
without the prior permission of Ordnance Survey.

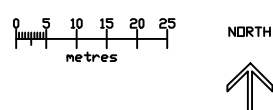

Location Plan 1:1250  
Proposed

SKETCH  
DRAWING

NOTES

- © Copyright of this drawing remains the property of Buchanan Rum Architects Ltd and should not be reproduced in full or parts or re-issued without written permission from Buchanan Rum Architects Ltd.
- These drawings must be read in conjunction with the structural engineers drawings & details, and with all other consultants, sub-contractor and specialist's drawings & details.
- All dimensions are in millimetres, unless stated otherwise.
- All goods materials workmanship to conform with current building regulations BS8 and CDM.
- All dimensions must be checked on site, and any discrepancies verified with the architect.
- Do not scale from the drawing.
- Any discrepancies between the drawings, details and specification must be reported to the architect immediately before work is put in hand.
- All works to be carried out in full accordance with current Building Regulations, British Standards and all Health & Safety Regulations.
- If in doubt please ask.

| rev. | date | comment |
|------|------|---------|
|      |      |         |

amendments

Client

Site address

The Slatch50 Hickmans Ln,  
Lindfield, Haywards Heath  
RH16 2PX

Job Title

Extension and internal  
refurbishment

Existing and Proposed block  
plan and location plan

buchan rum

9 SAVILL ROAD  
LINDFIELD  
WEST SUSSEX RH162NY

E : info@buchanrumarchitects.co.uk

| Scale        | Size |
|--------------|------|
| 1:1250 1:500 | A1   |

| Drawing number:  | Rev. |
|------------------|------|
| 24_223_PL_00_105 | 01   |