
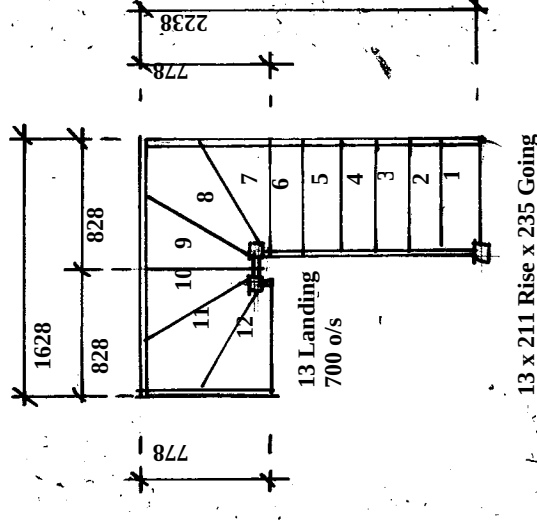


Welded Connections

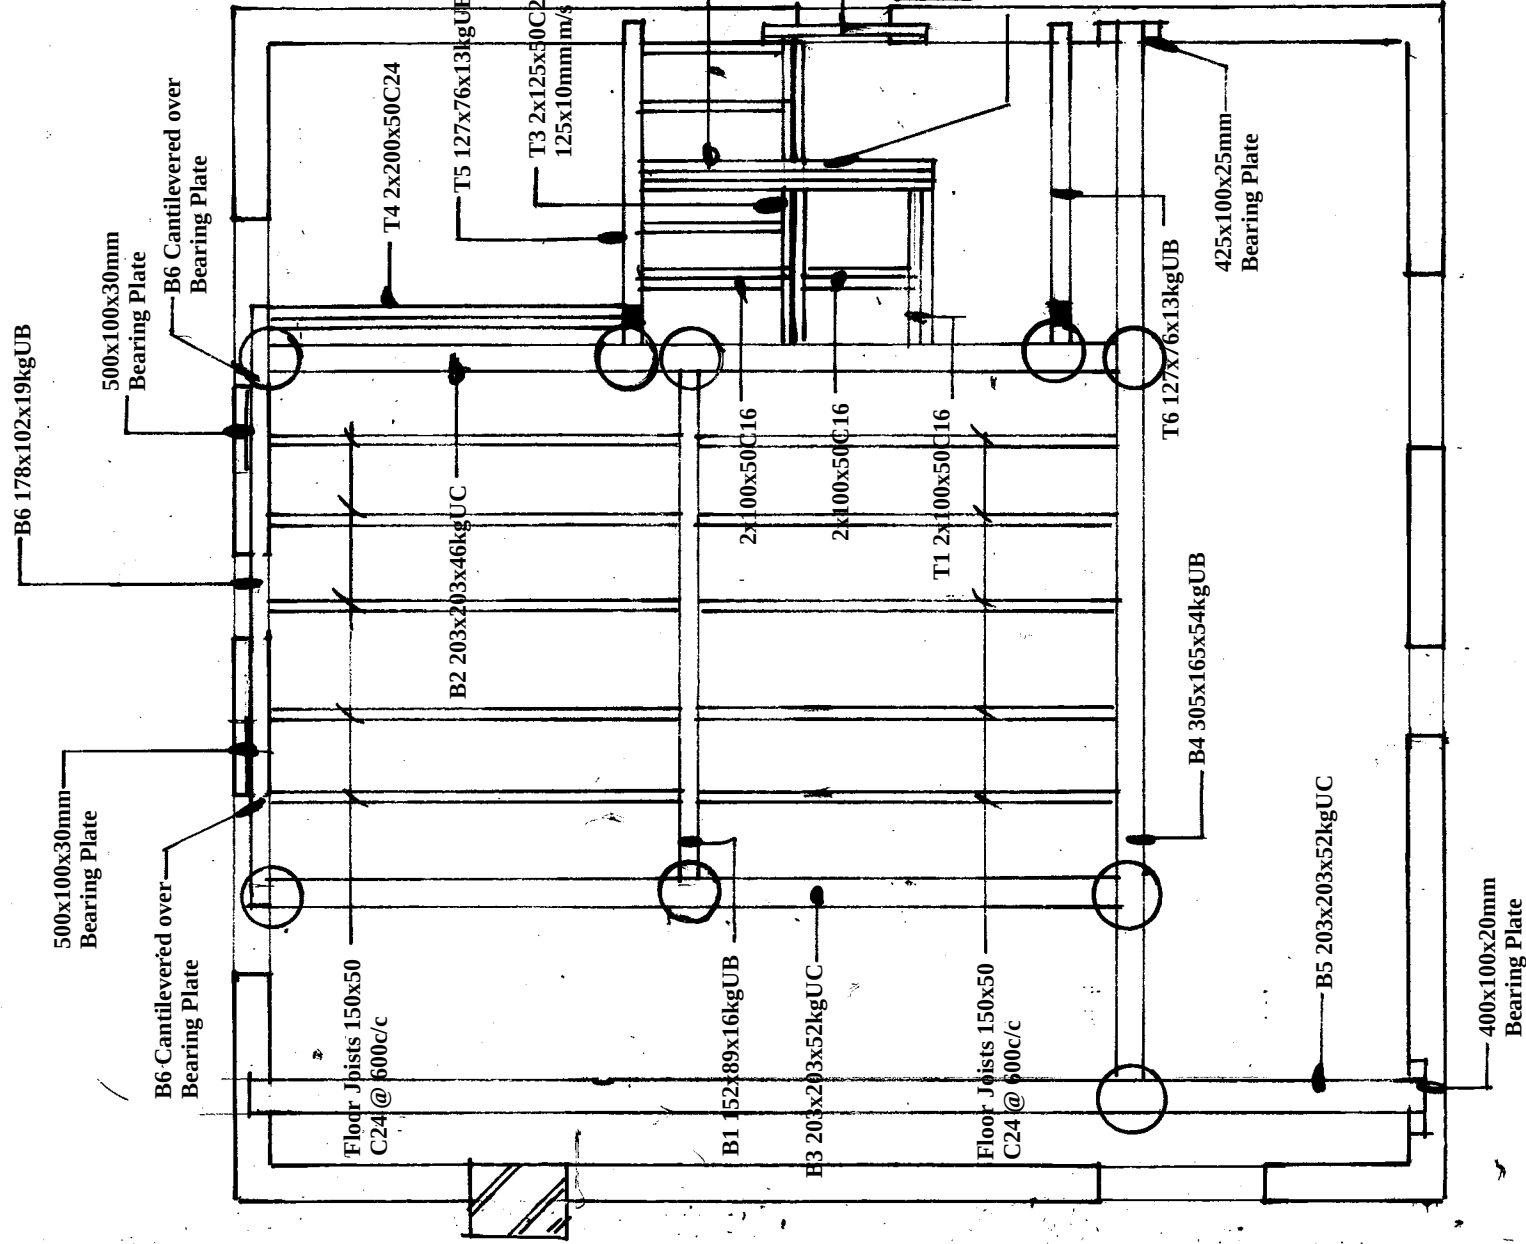

Proposed Staircase Plan

13 x 211 Rise x 235 Going

Side window to have obscure glass.
All openers to be min. 1700mm
above floor level

Amendments	Date

Client

Mr & Mrs Elliot

Site Address

**1 Heasewood
Bolnore Village
Haywards Heath
West Sussex
RH16 4TJ**

Proposal

Loft Conversion

Drawing Title

Proposed Joist/Loft Room Plan

 Date

14/06/25 · Drawn S. Burrows

Scales

1:50

DWG NO. _____ REV. _____

S13014/2

Proposed Joist Layout

Proposed Loft Room