


0 5 10 15 20 25m
scale bar 1:500 @ A4

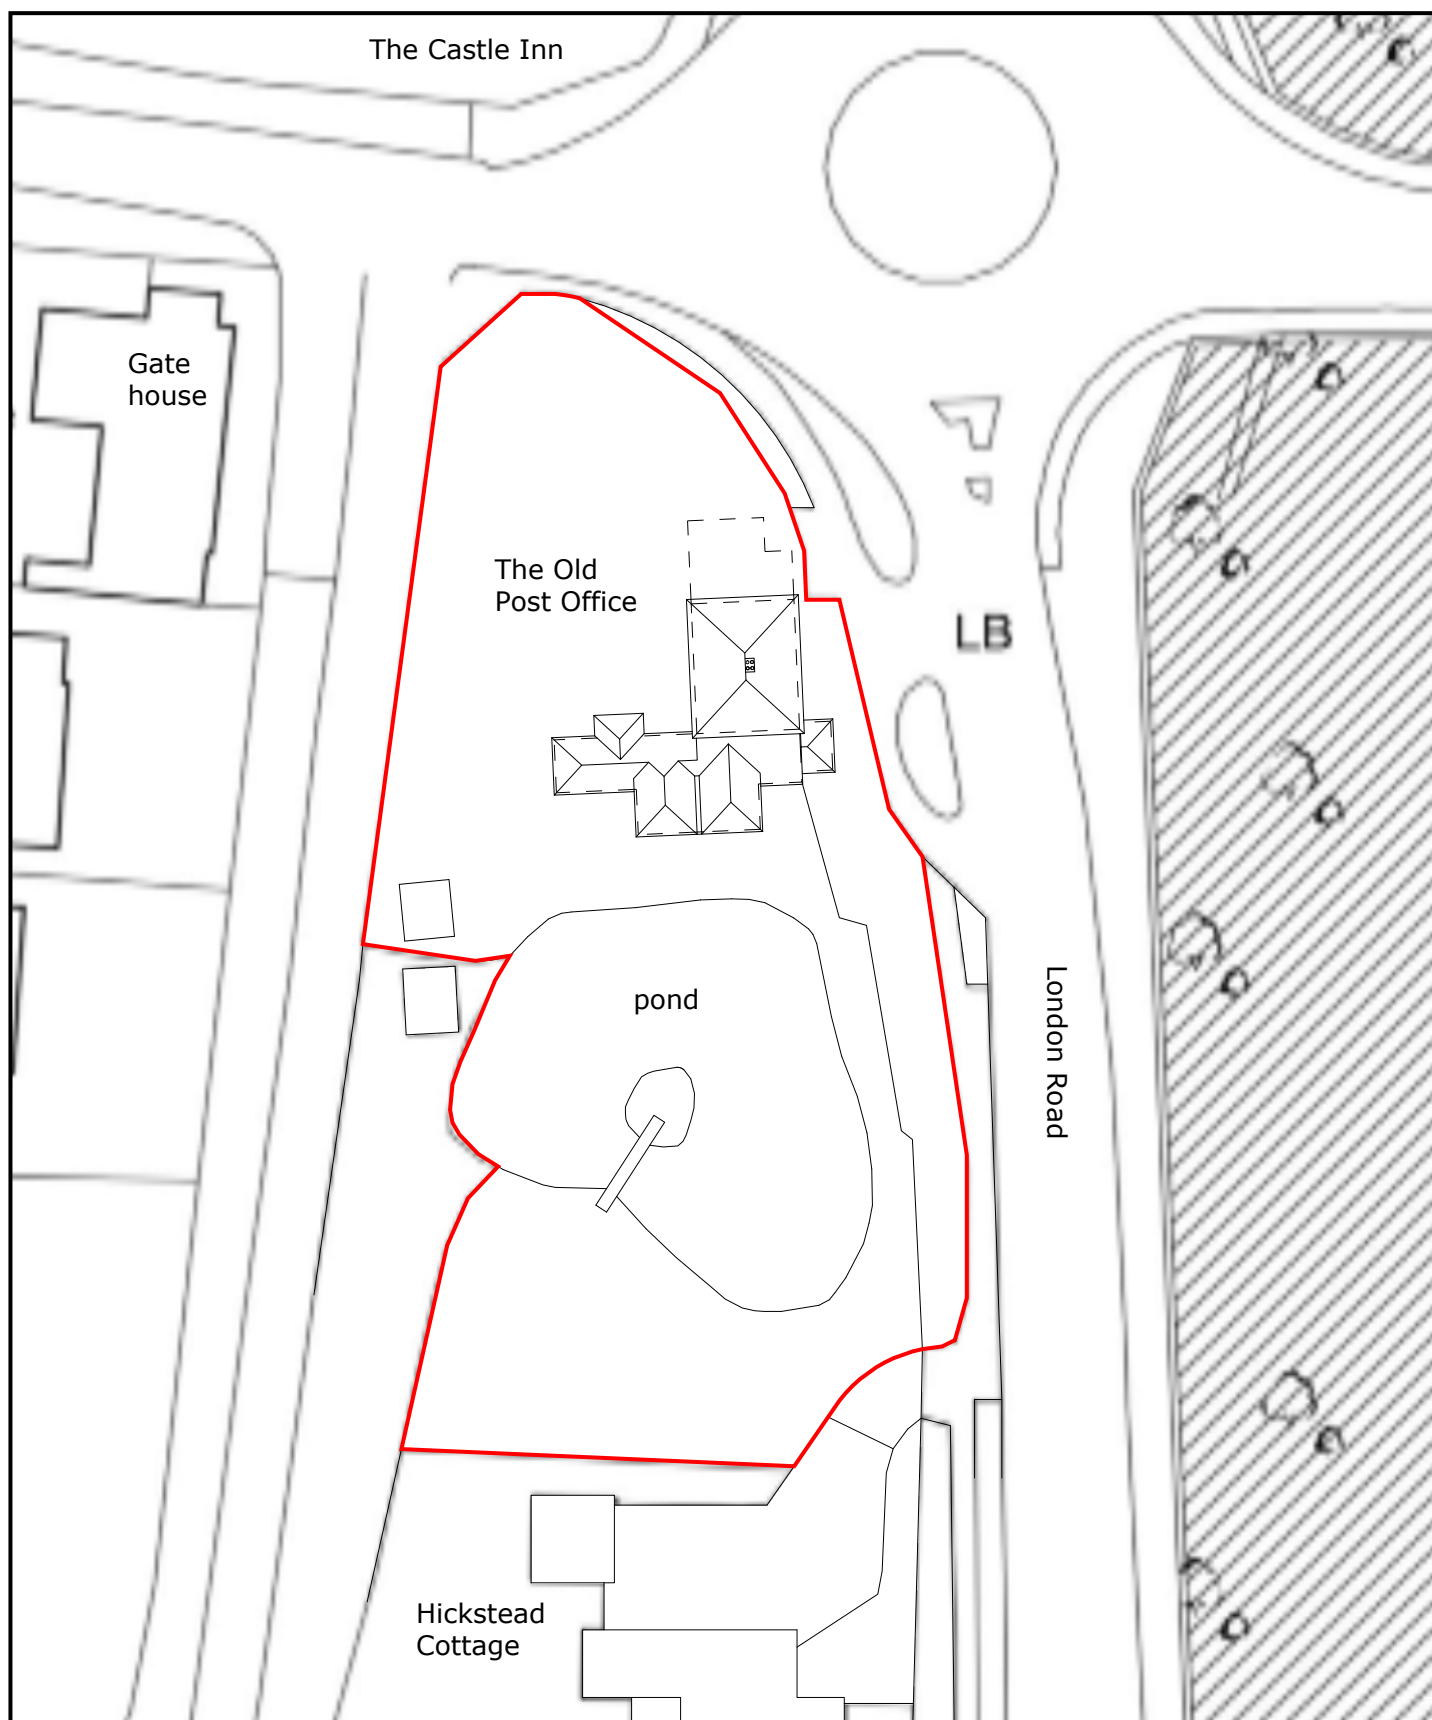

BLOCK PLAN 1:500 @ A4 PAPER SIZE
DRWG No: DS/ MATTHEWSHOLDAWAY/ 04
22/ 04/ 2026

THE OLD POST OFFICE, LONDON RD, HICKSTEAD, RH17 5NU