

NOTES:

PROPOSAL:

DOUBLE GARAGE CONSTRUCTED FROM 150mm CONCRETE BLOCK, FACED IN BRICKWORK ALONG THE FRONT ELEVATION; TIMBER CUT ROOF, COVERED IN CONCRETE TILES (FRONT AND REAR: 19.98°; SIDES: 35°).

MATERIALS TO MATCH MAIN BUILDING.

STANDARD FAMILY SALOONS USED FOR SPATIAL CUE (WIDTH: 1700mm, LENGTH: 4500MM).

NEW GLASS LANTERN (2000mm x 3000mm) ABOVE OPEN PLAN KITCHEN/DINER.

NEW 6000mm DG BI-FOLDING DOORS TO REAR OF KITCHEN/DINER.

NEW PATIO DG DOORS TO REAR OF GYM.

NEW EXTERNAL STEPS TO BE DISCUSSED WITH CLIENT.


DOUBLE GLAZED WINDOWS
TO BE RENEWED BY FENSA
CERTIFIED INSTALLER - WITHOUT GLAZING
BARS

NEW DOUBLE GARAGE




NEW EXTERNAL STEPS

FRONT ELEVATION

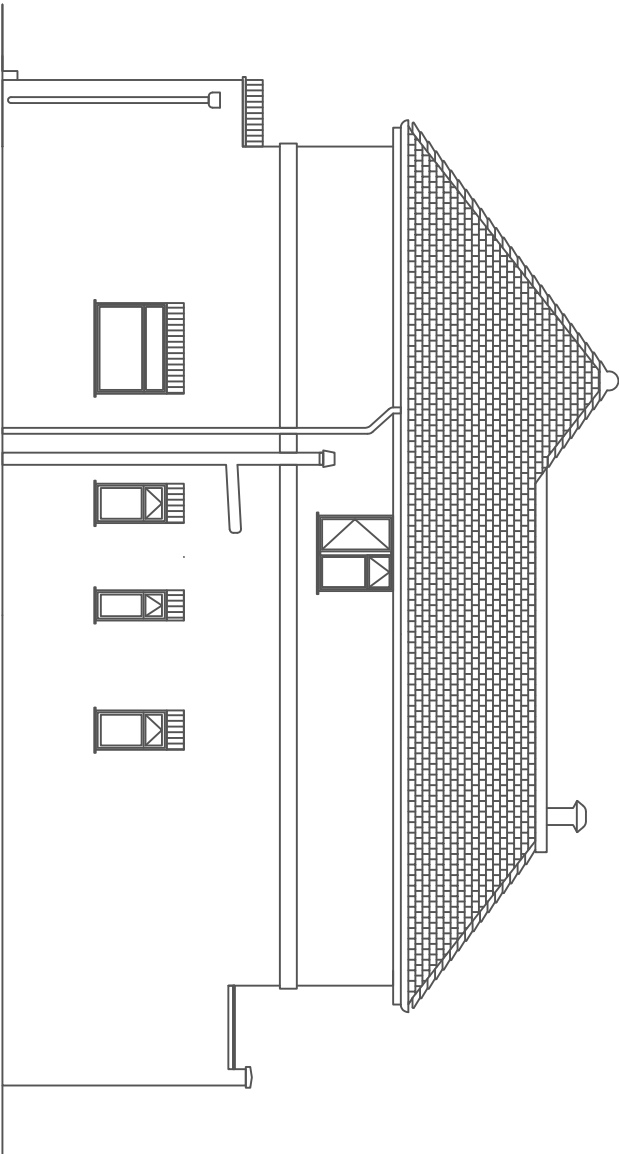

RIGHT HAND SIDE ELEVATION


NEW GLASS FLAT ROOF LANTERN
3000mm x 2000mm

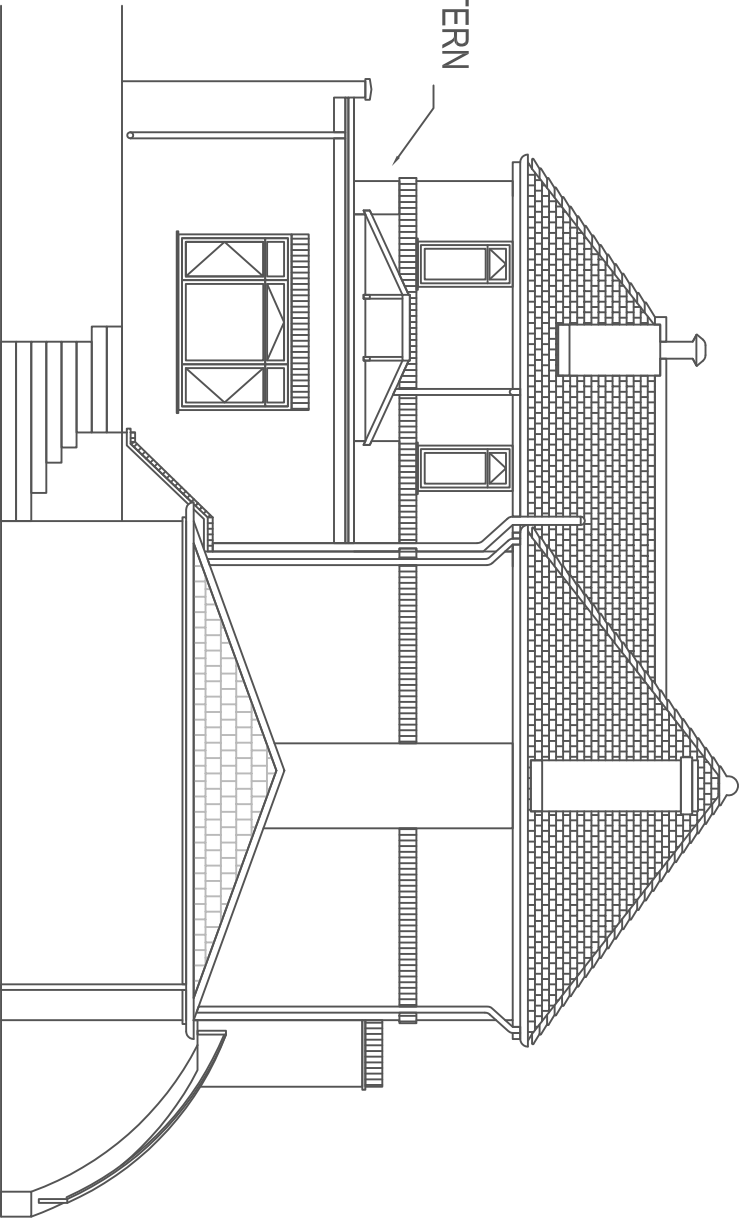

LEFT HAND SIDE ELEVATION

NEW DOUBLE GLAZED
6000mm BI-FOLD DOORS

NEW DOUBLE GLAZED
PATIO DOORS

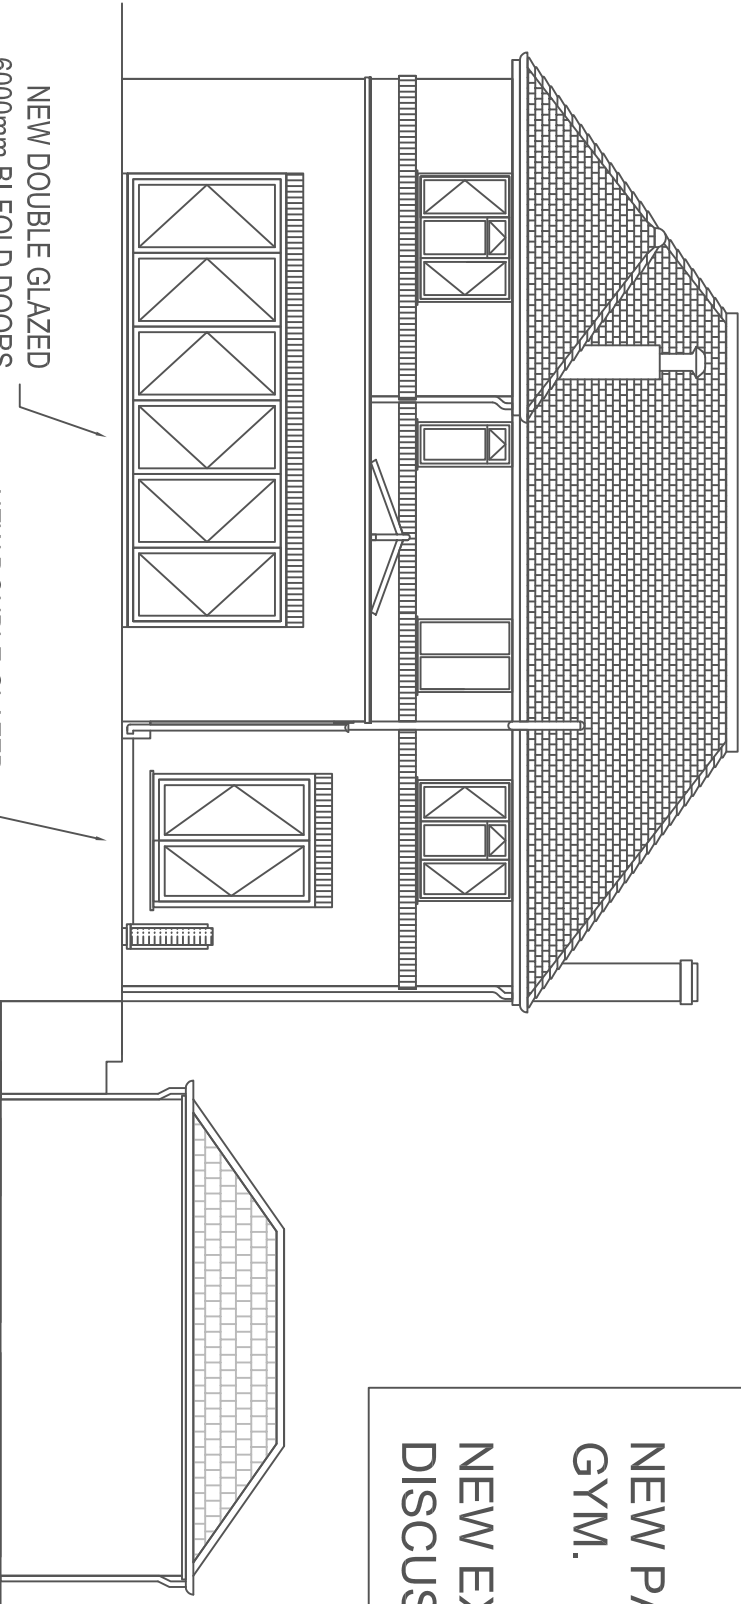

REAR ELEVATION

