



Internal Layout:
Hierarchy Key

- Arrival Spaces
- General Living Spaces
- Sleeping & Private Spaces
- Relax & Focus Spaces
- Specialty & Recreational Spaces
- Circulation, Storage, Services
& Functional Spaces
- Intensive Green Roof


Roof:
Axonometric

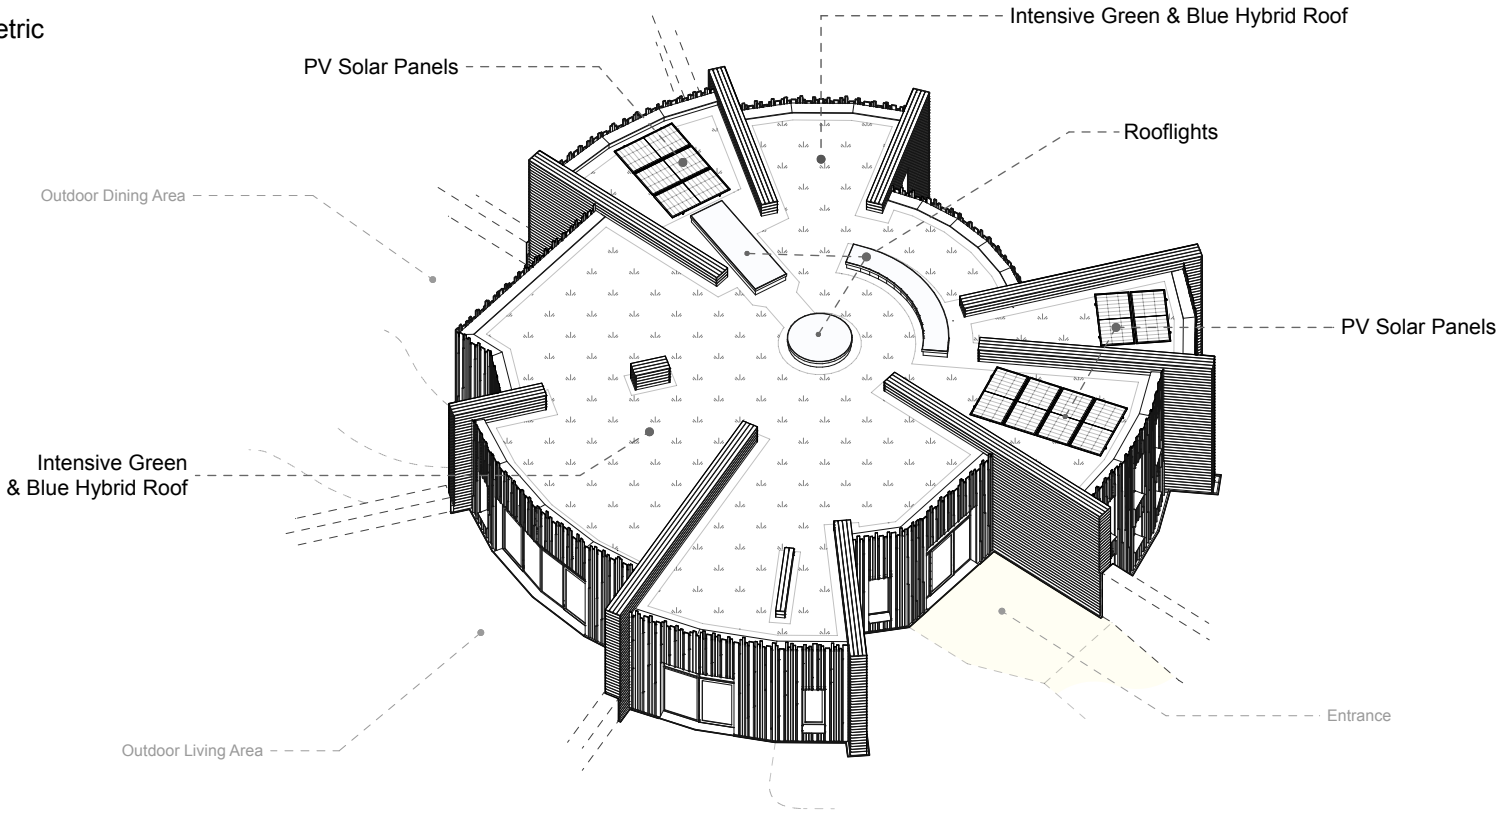


First Floor:
Axonometric

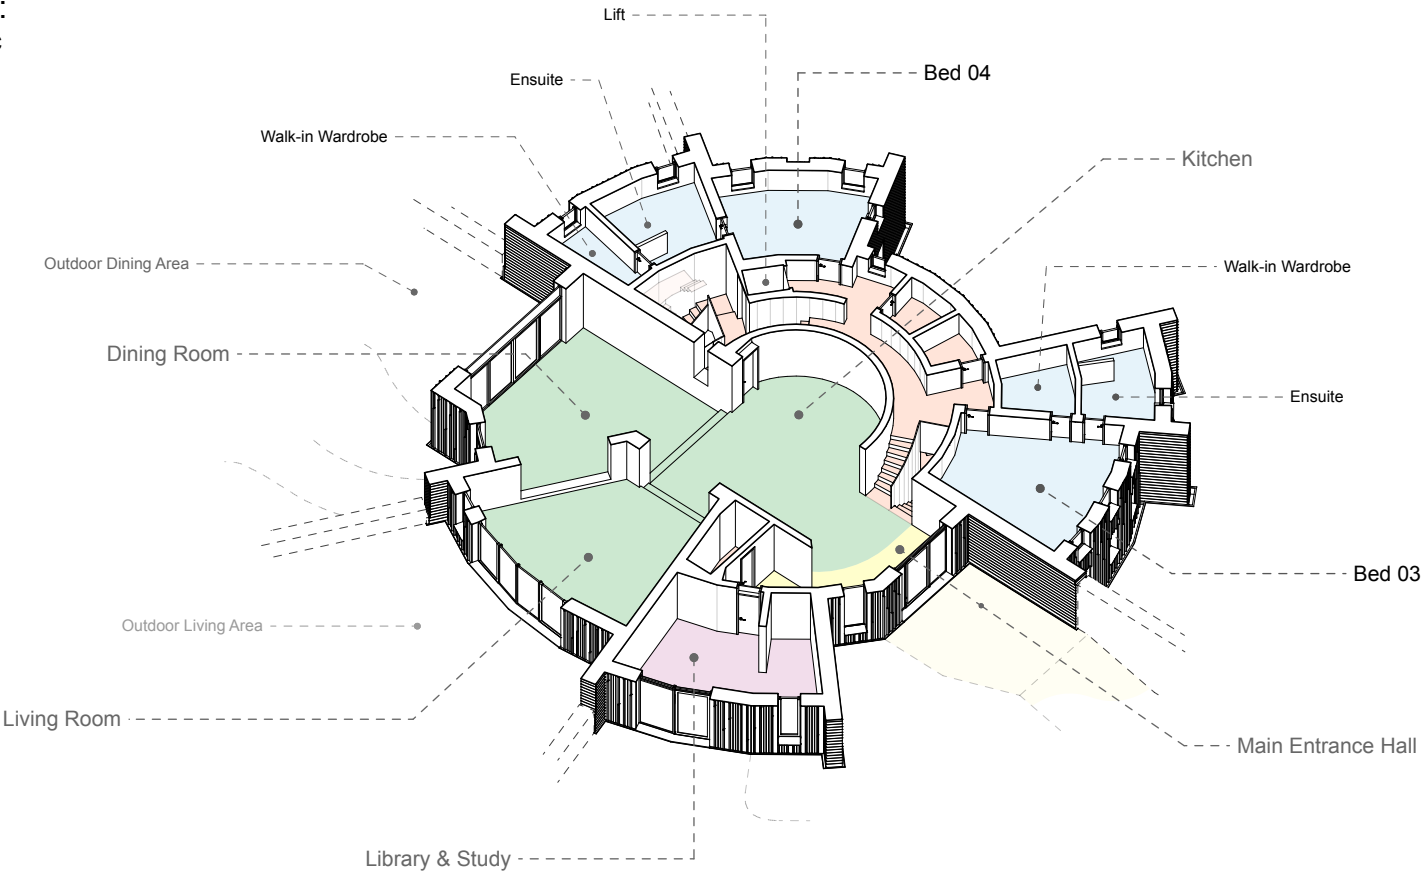

Ground Floor:
Axonometric

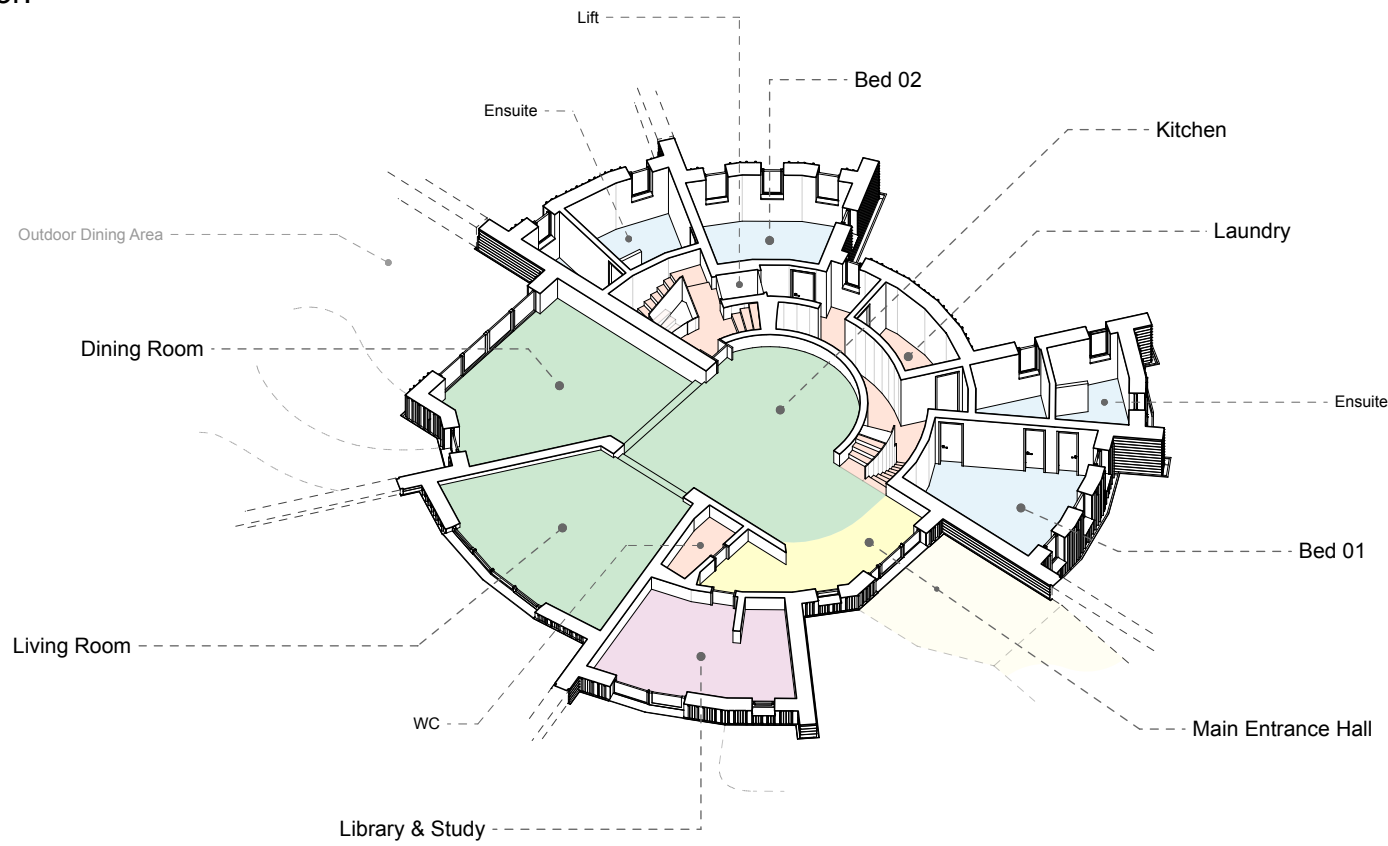

Lower Ground Floor:
Axonometric

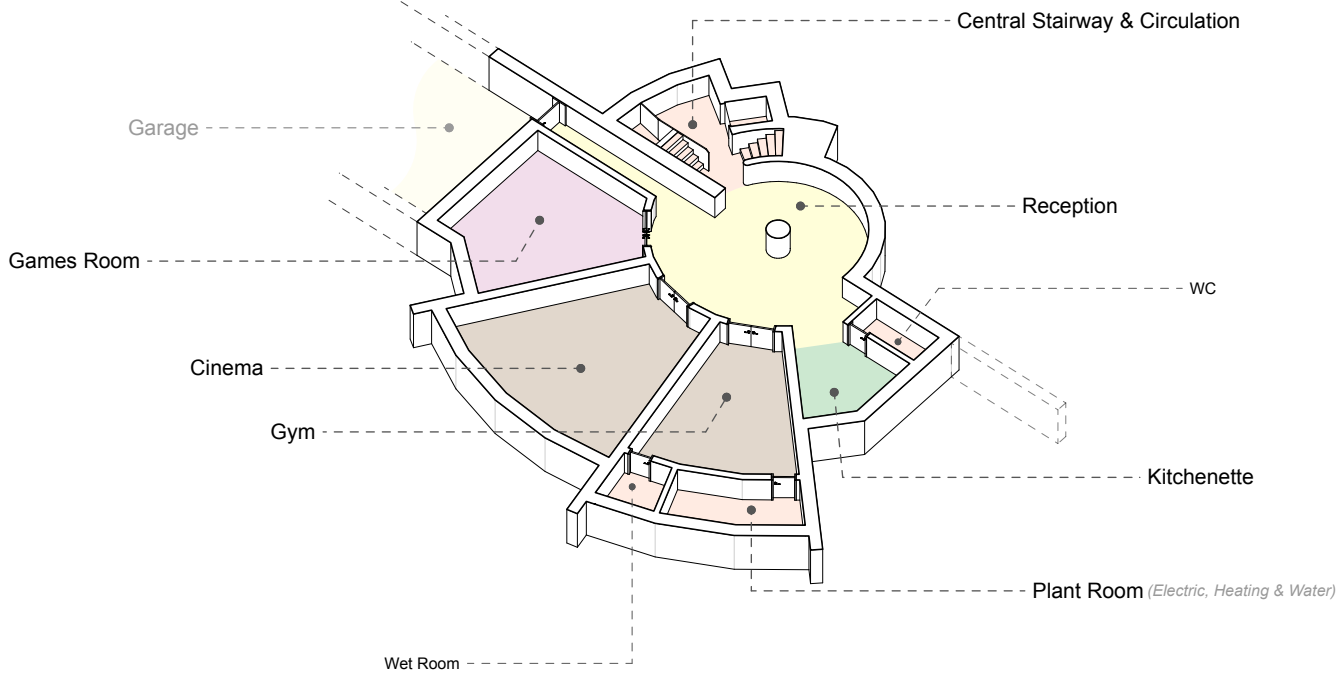

Proposed Layout

GENERAL NOTE

Do not scale from this drawing Except for planning purposes

All Dimensions to be checked on site prior to commencing works

Any discrepancy between drawings must be reported to the Architect Immediately

All materials and workmanship shall conform with the relevant British standard specifications and codes of practice

This drawing is issued on condition that it is not copied, reprinted or disclosed to a third party without the prior written consent of Didacious Designs Ltd.

No work to commence until all planning or listed building conditions have been approved. All work to be carried out in accordance with the approved drawings/planning and listed building consent.

No alteration shall be undertaken to the design and/or drawings without the prior written consent of the architect.

A licence for the use of these drawings is subject to agreement

NOT FOR CONSTRUCTION

A	22/05/23	Redesigned following DRP (28/07/21) and Urban Designers Comments (29/11/23 & 26/01/23)
B	11/10/23	Second redesign following the DRP Comments (11/07/23)
C	02/02/26	Design Developed and Refined following the DRP Comments (22/01/25) and Consultants Input

Rev	Date	Note
-----	------	------



DD Architects
© copyright Didacious Designs Ltd

Job Title Caldyne Park		
Drawing Title Proposed Layout		
Client Caldyne Ltd		
Drawn HH	Checked CH	Date 20/09/22
Scale NTS	Drawing No. 1608 - SK40	Revision C