


Note: This schematic is a support tool for planning, not a definitive guide. Please refer to Baystar Energy installation plans and detailed specification. This design may neither be copied nor made accessible to third persons or rival firms without written permission. Copyright Baystar Energy.

COTTAGE 6 BEDROOM
PLANT CUPBOARD TO BE
MODIFIED INTERNALLY.

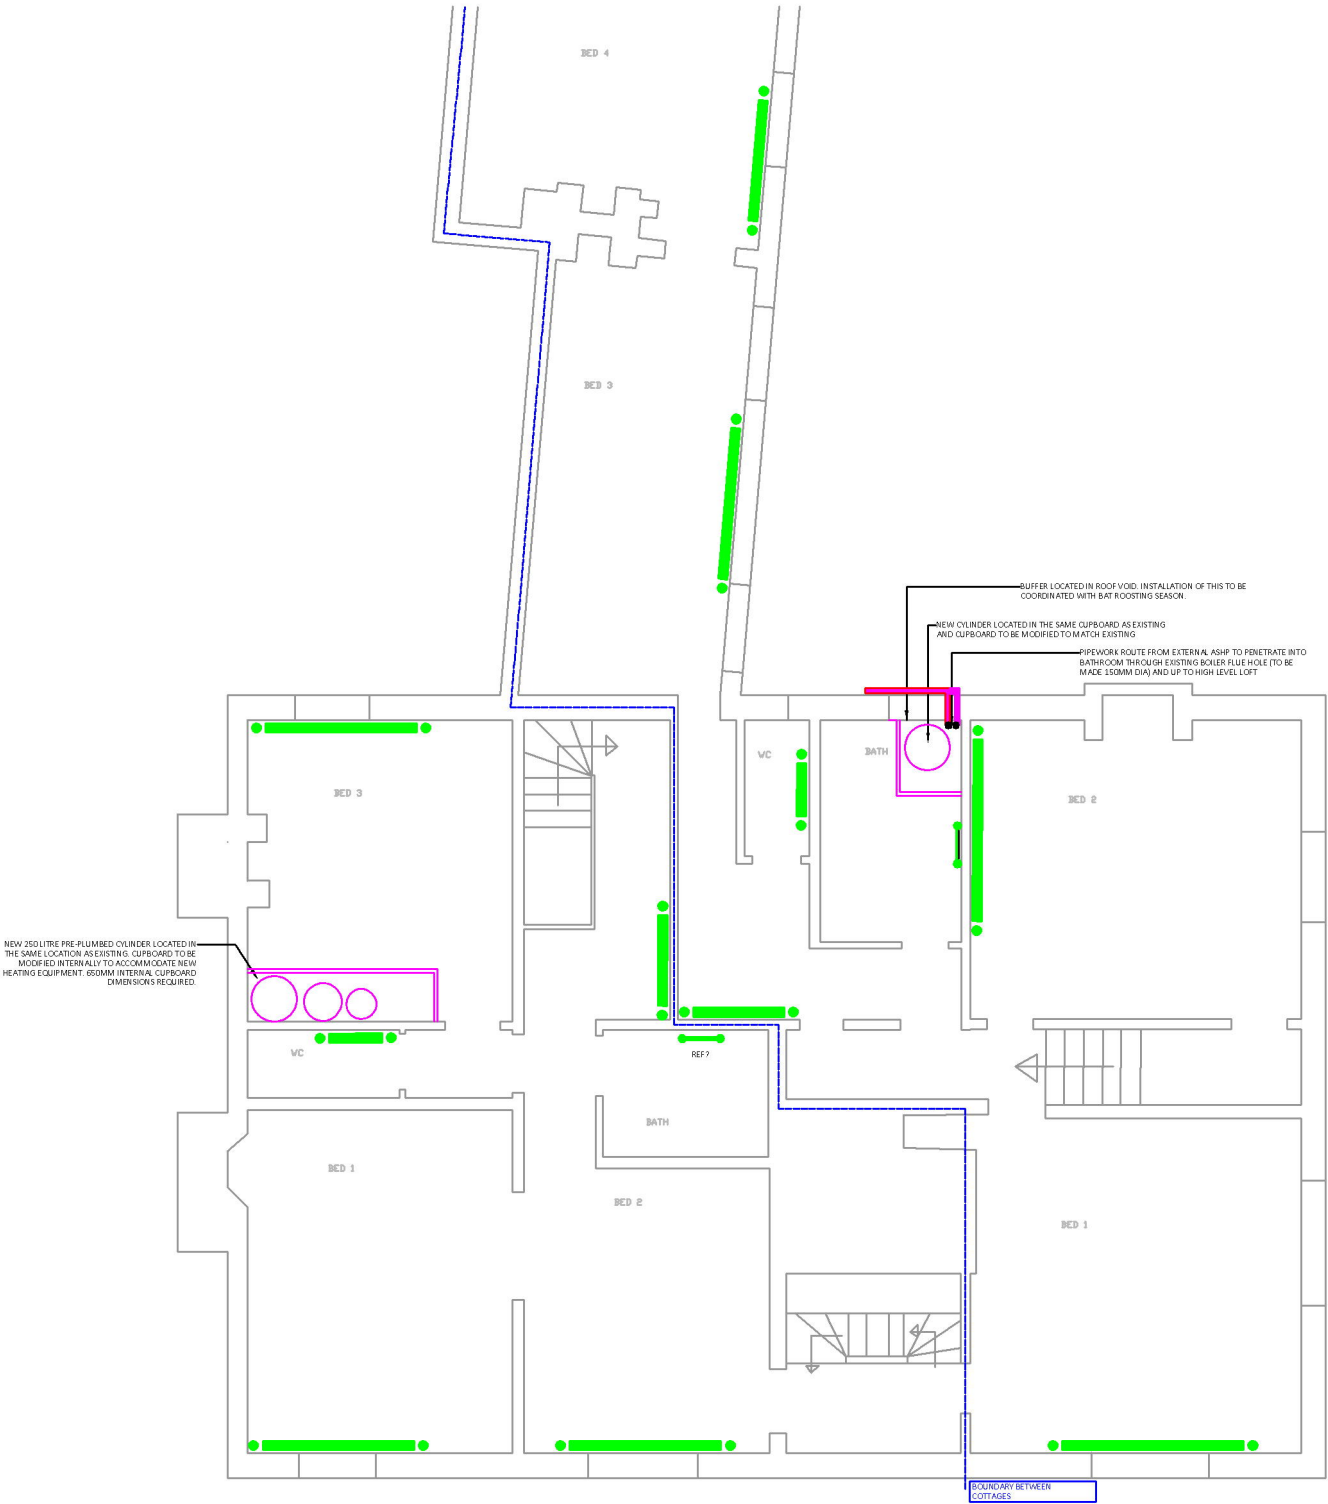

COTTAGE 5 BATHROOM PLANT CUPBOARD
TO BE MADE BIGGER 800MM WIDE x
1000MM DEEP INTERNALLY TO MATCH
COTTAGE 6 CUPBOARD..



-	-	-	-
Rev.	Date	Description	By

Client National Trust		Drawing Title Cottage 5 & 6 ASHP Position & Pipe Routes 1st Floor	Scale 1 : 100 @ A3	Drawing Number BSL-JBS-0002- Standen - Cottage ASHP
Project Standen House			Date 27th April 2025	
			Drawn J. Starmer	