



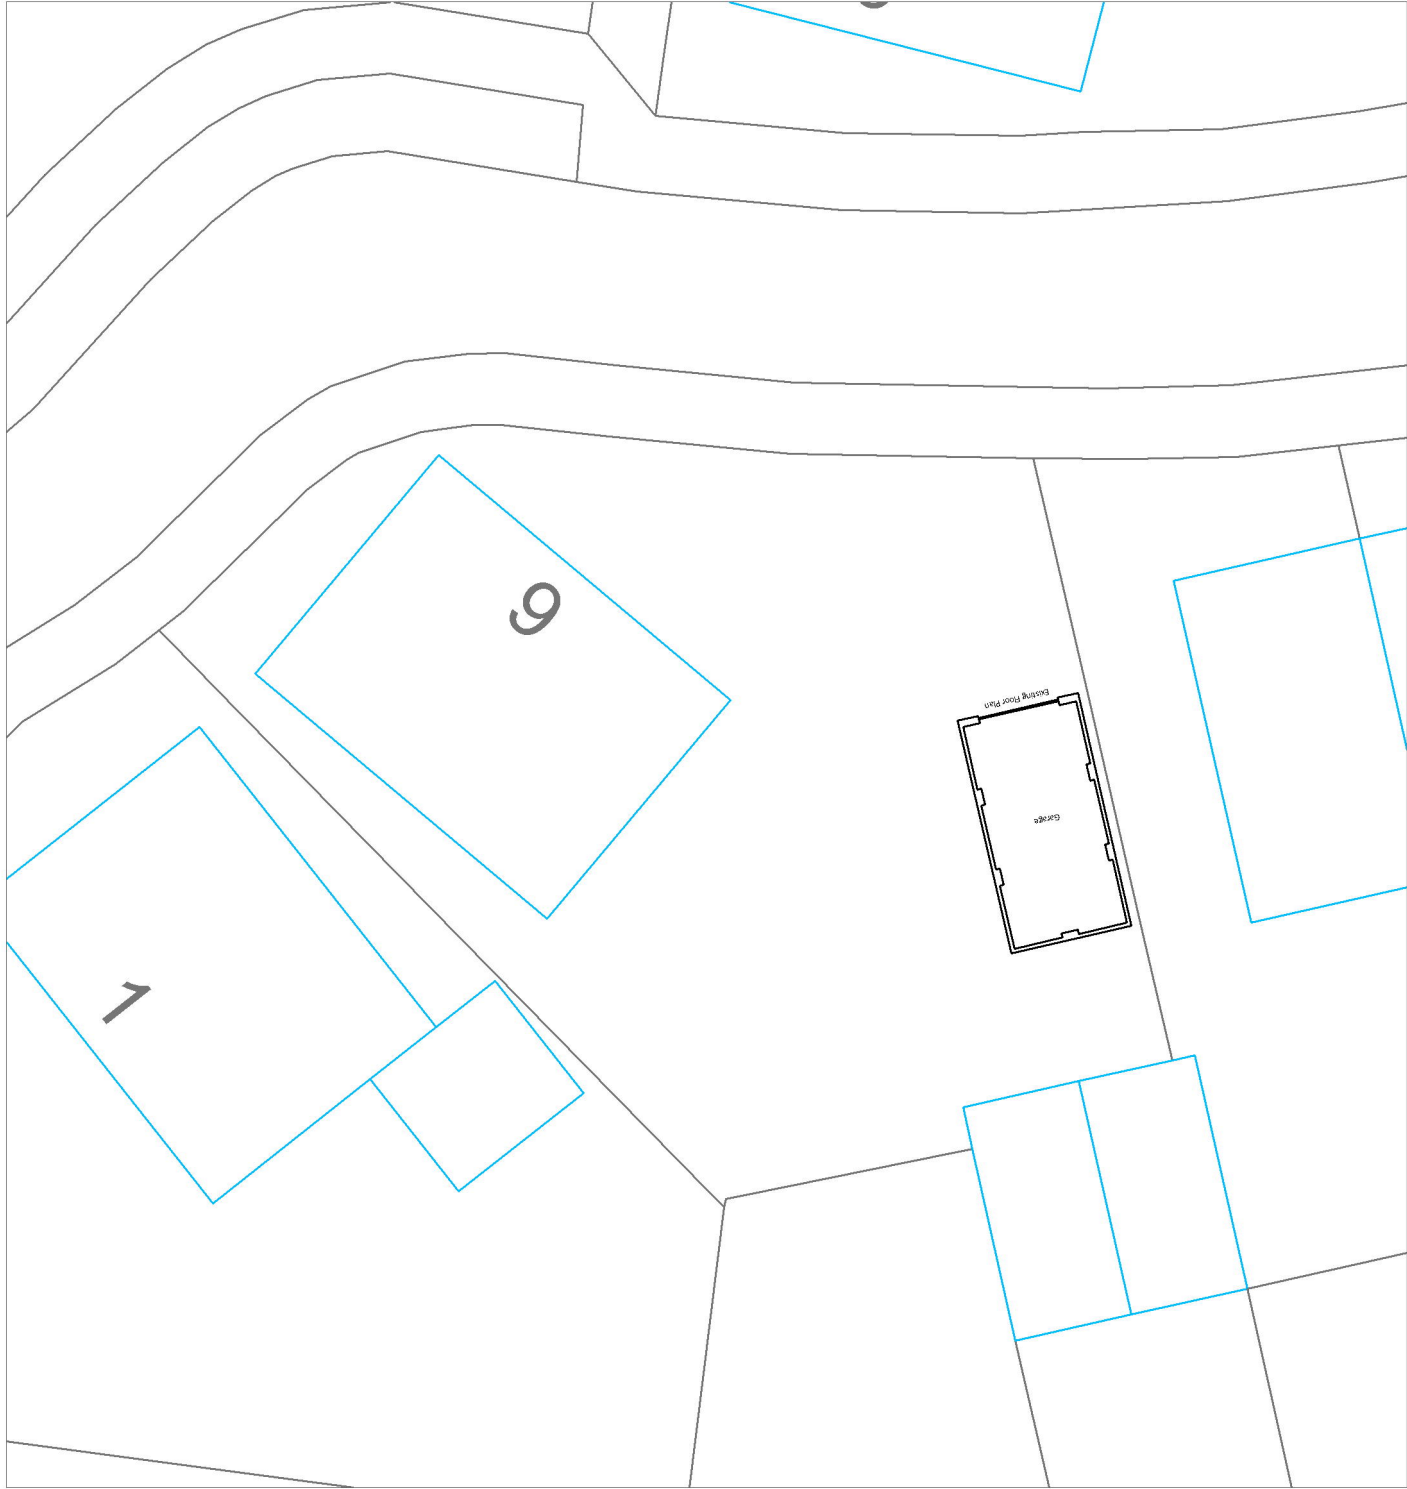

Existing Block Plan

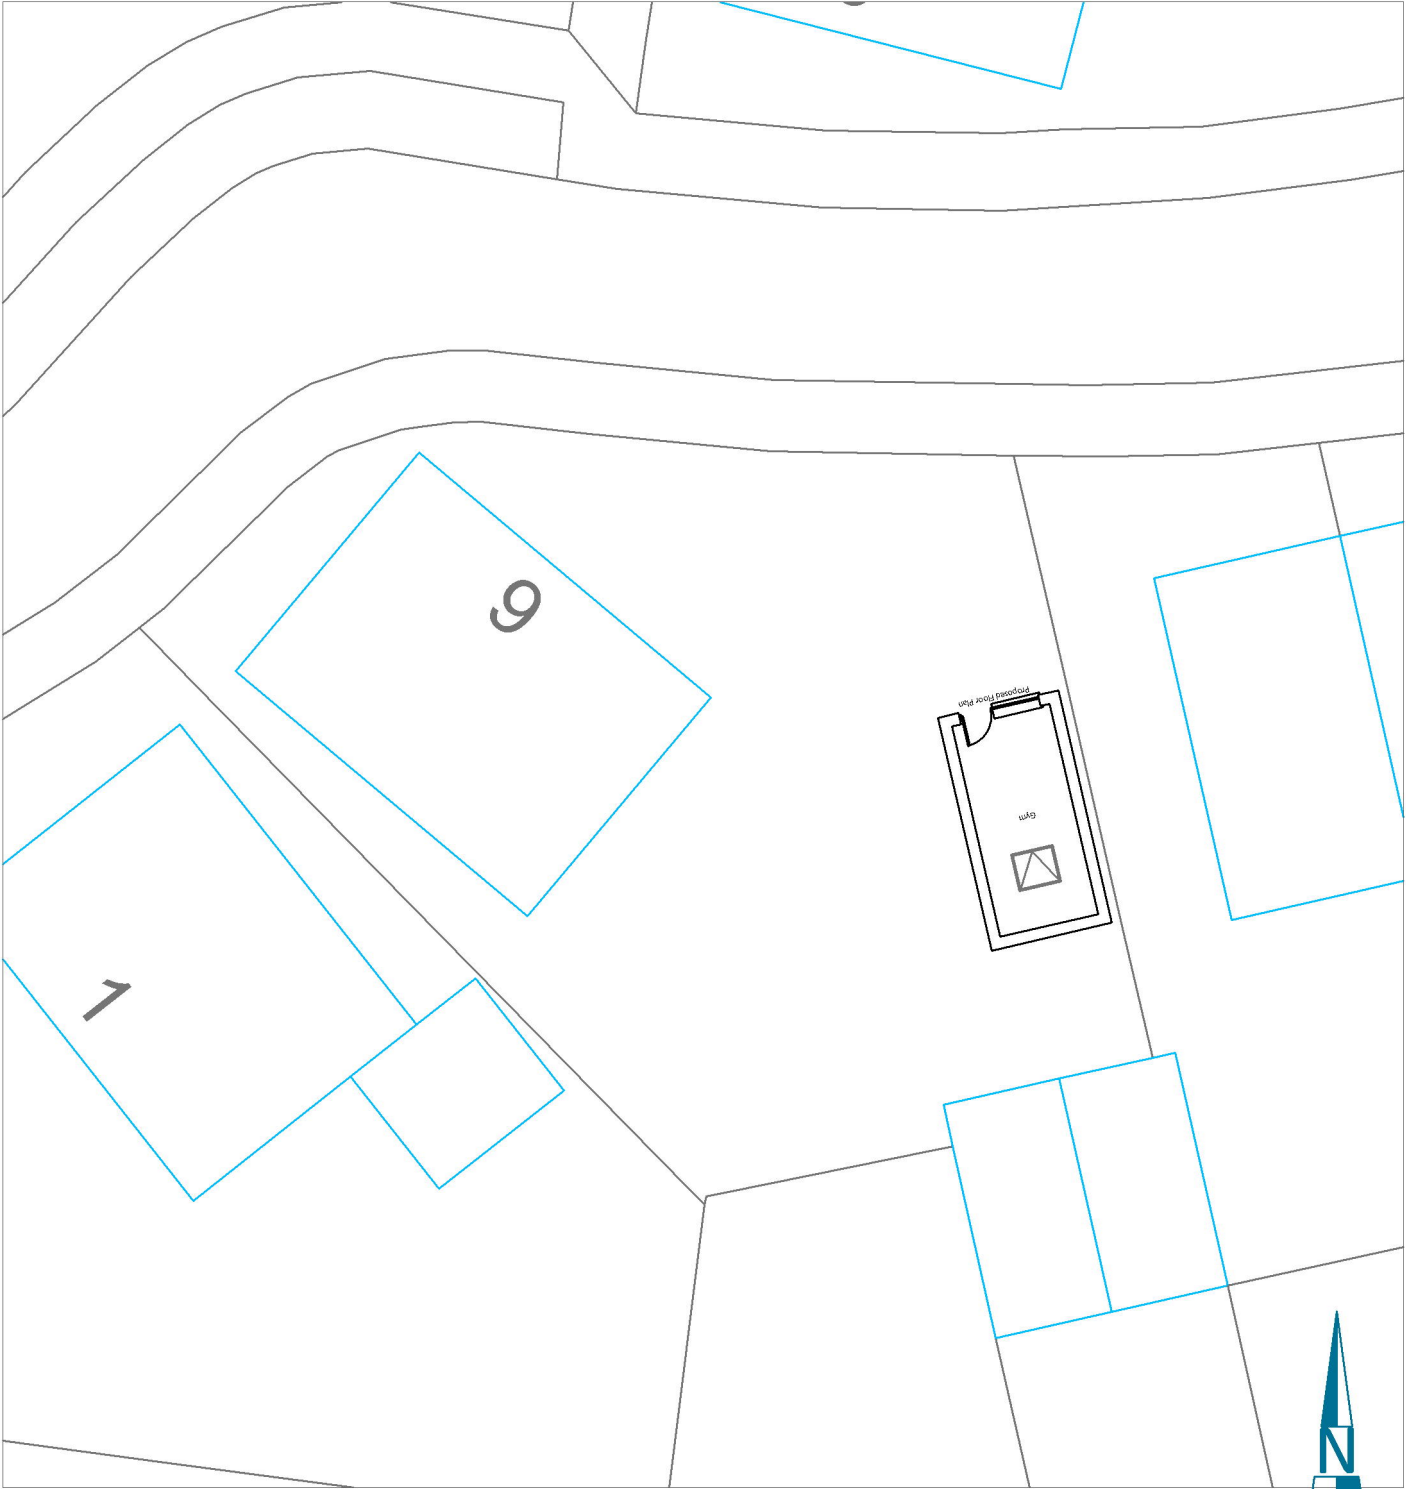

Proposed Block Plan





Mount View
Tattenham Crescent
Epsom
KT18 5NU

T 07402981208
E jack@commercialdrawing.com
W www.commercialdrawing.com

Drawing Title
Existing & Proposed Block Plan

Project
6 Acorn Avenue Crawley Down RH10 4AL

Client
Elizabeth

Scale @ A3	Issue Date	Drawn By
1:200	26/02/2025	JT
Job No.	Drawing No.	Revision
ACA/2025	003	

Notes
Contractors should not scale or use the dimensions shown on this drawing. Any dimensions should be verified from the contractors own measurements taken on site before any the manufacture or installation of any materials. This drawing is the property of CDS Ltd. it should not be copied or issued without their consent.