


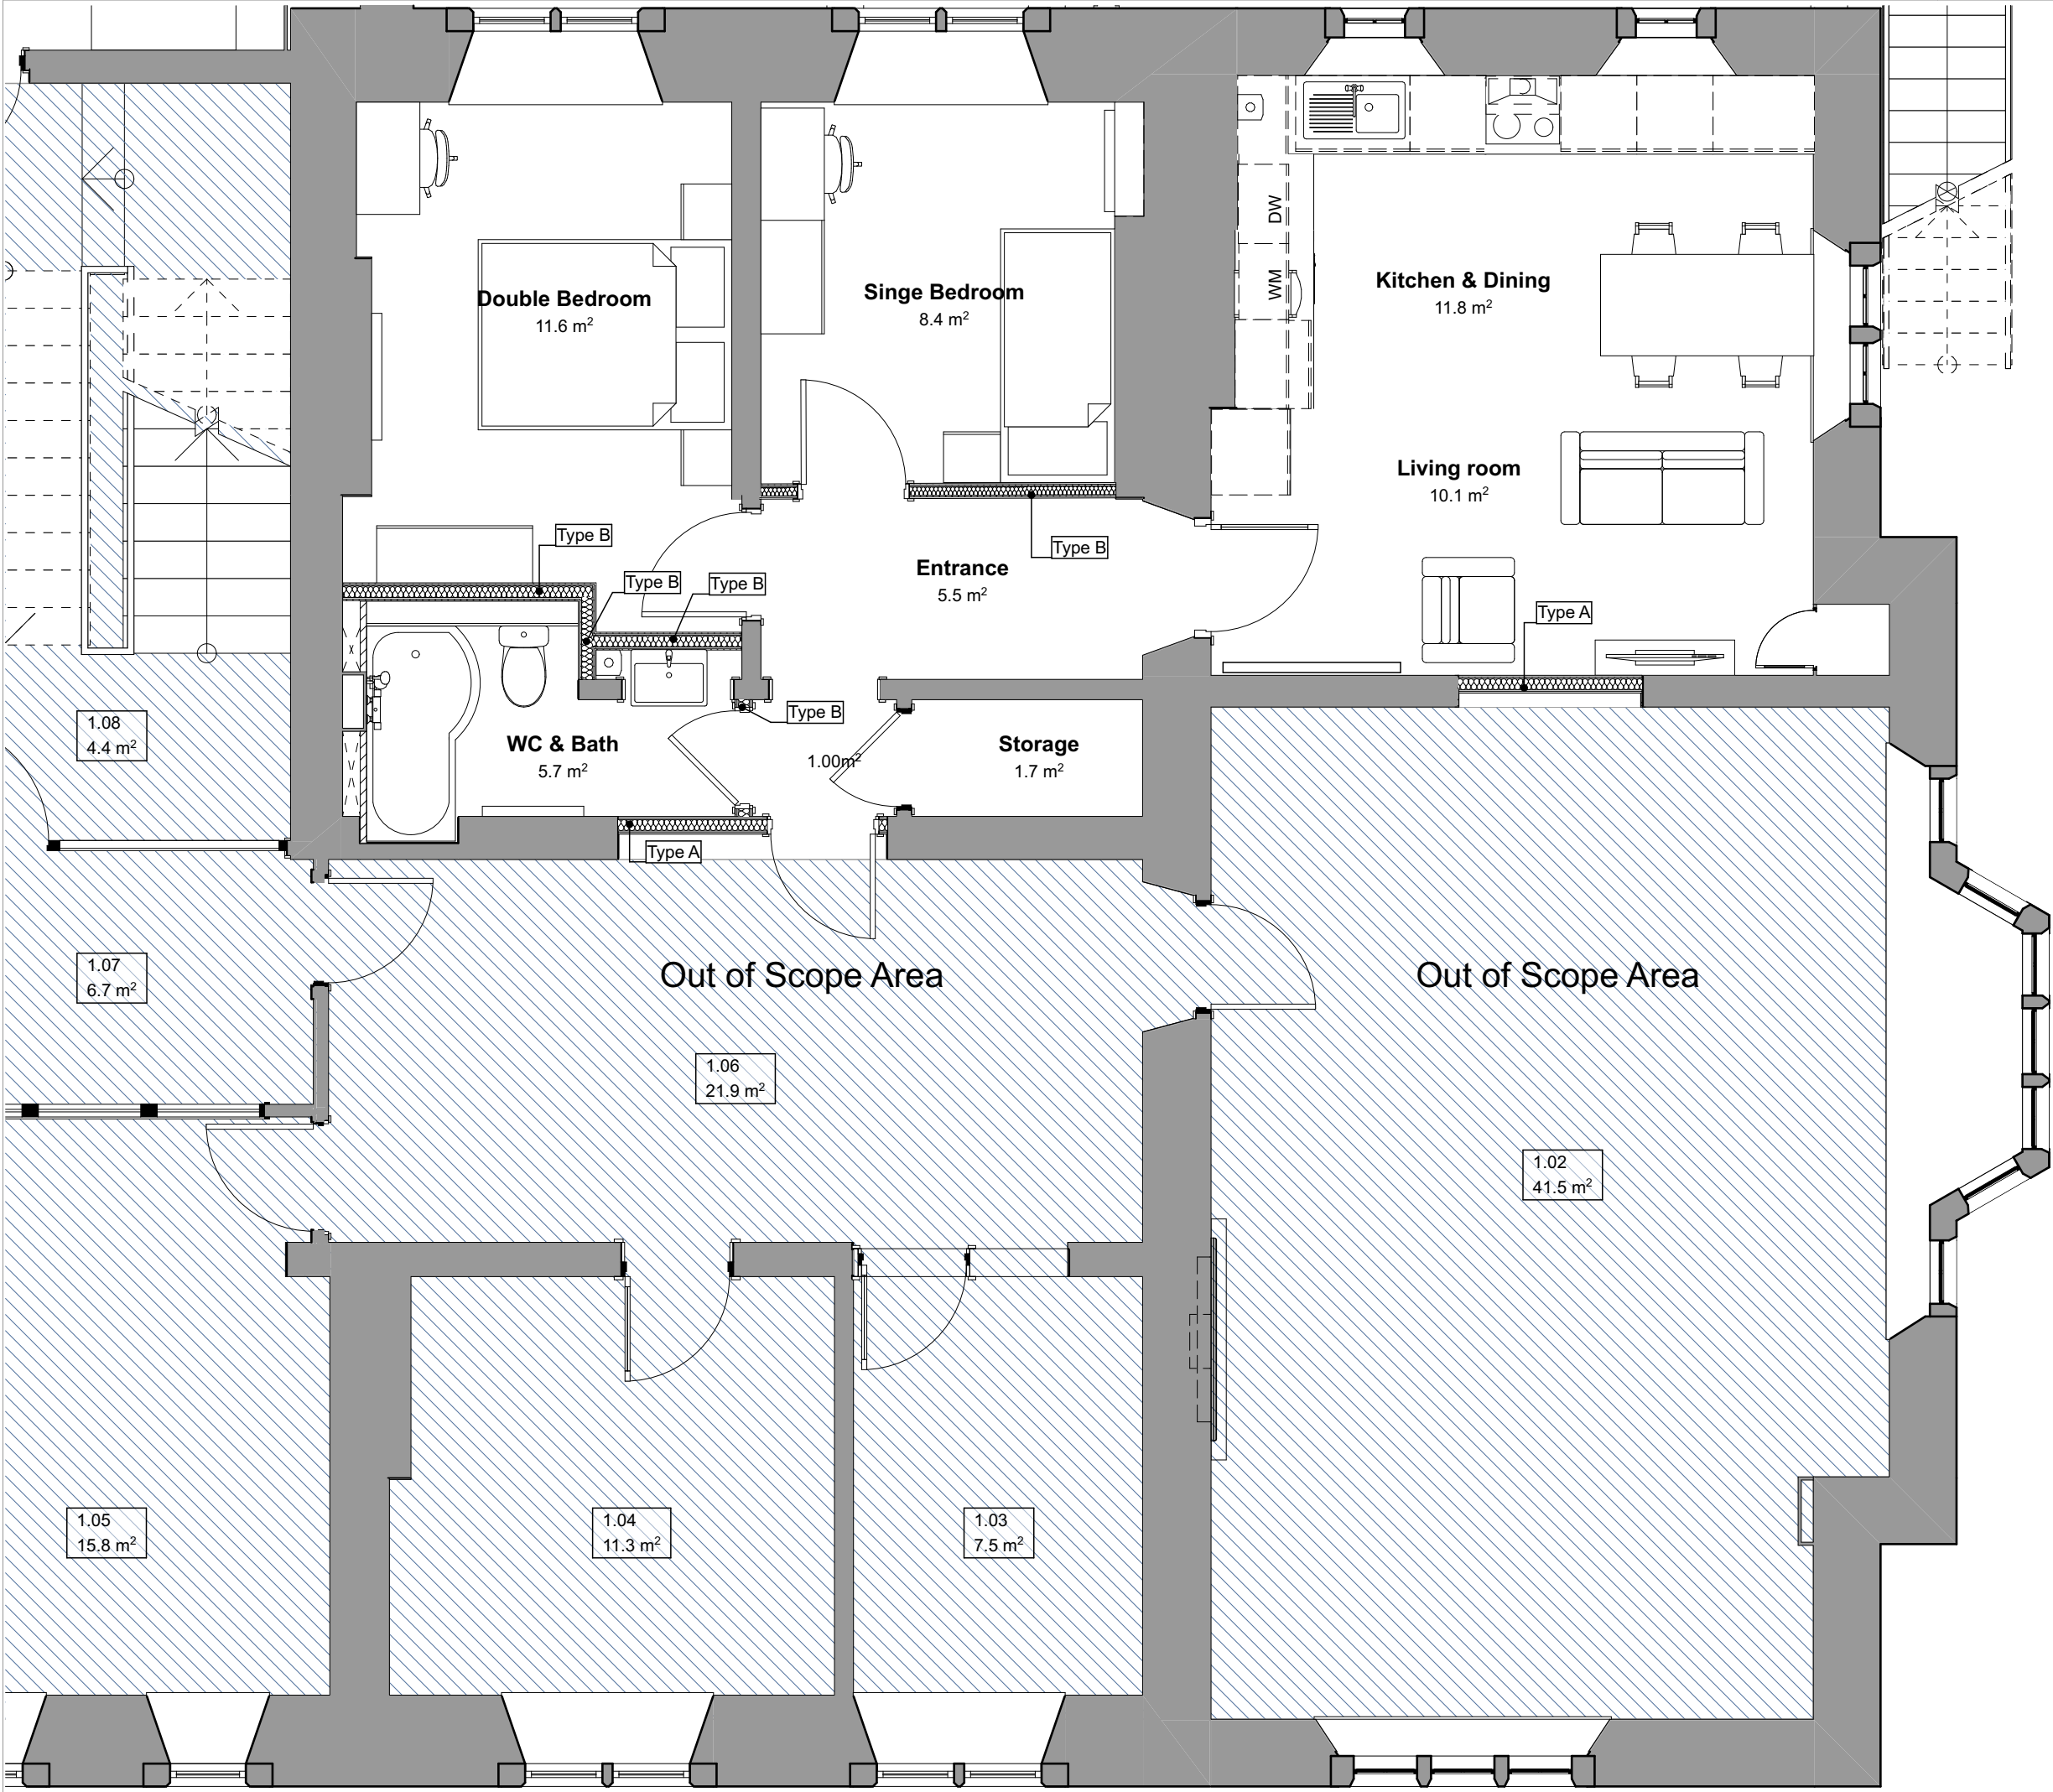

- General Notes**
1. All dimensions to be checked on site and notify the contract administrator of any discrepancies before proceeding.
 2. Do not scale this drawing. Use figured dimensions only. If in doubt, ask.
 3. Any discrepancies between architects and engineers drawings to be reported to the architect immediately.
 4. This drawing to be read in conjunction with all relevant consultants and specialists drawings. Refer to engineer drawings for all structural and services information.
 5. This drawing has been generated from information received by others and accuracy of information must be checked on site against existing, prior to any construction work being undertaken.
 6. This drawing is subject to copyright.

Key:

Existing walls

New partition type:

Wall Type: **Type A** (Internal) 24 dB

Wall Type: **Type B** (Internal) 24 dB

Scale 1:50

0

0.5

1.0

1.5

2.0

2.5m

Int. 12.5mm FR Plasterboard - Gypsum
Int. 12.5mm Plasterboard - Gypsum
100mm Metal Stud Frame
100mm Mineral Wool
Int. 12.5mm Plasterboard - Gypsum
Int. 12.5mm Plasterboard - Gypsum

Int. (wc) 15mm Plasterboard - Gypsum
Int. 12.5mm Plasterboard - Gypsum
100mm Metal Stud Frame
100mm Mineral Wool
Int. 12.5mm Plasterboard - Gypsum
Int. 12.5mm Plasterboard - Gypsum

02					23.01.2025
Rev	Ch	Description	By	Date	
Client					
 ARDINGLY College  World Ready					
Designer					
PENWARDENHALE ARCHITECTS Bury Knowle House, North Place, Headington, Oxford, OX3 9HY Telephone: 01865 591457 					
Contractor					
Project No. 2835					
Project Title 2835 - North School AHOMM Flat					
Building Name North School					
Drawing Title GAs Plans Proposed					
Drawing Name GA Plan as Proposed					
Drawn by NL		Checked JP		Scale 1:50 @ A3	Date 23/01/2025
Drawing Number					
Proj 2835	Orig PHA	Zone 0X	Level DR	Role A	No. Status/Rev 0110 - 02