



HM Land Registry

Official copy of title plan

Title number **WSX234216**
Ordnance Survey map reference **TQ3423SW**
Scale **1:1250**
Administrative area **West Sussex : Mid
Sussex**

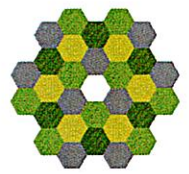

© Crown Copyright. Produced by HM Land Registry.
Reproduction in whole or in part is prohibited without the prior written permission of Ordnance Survey. Licence Number AC0000851063.

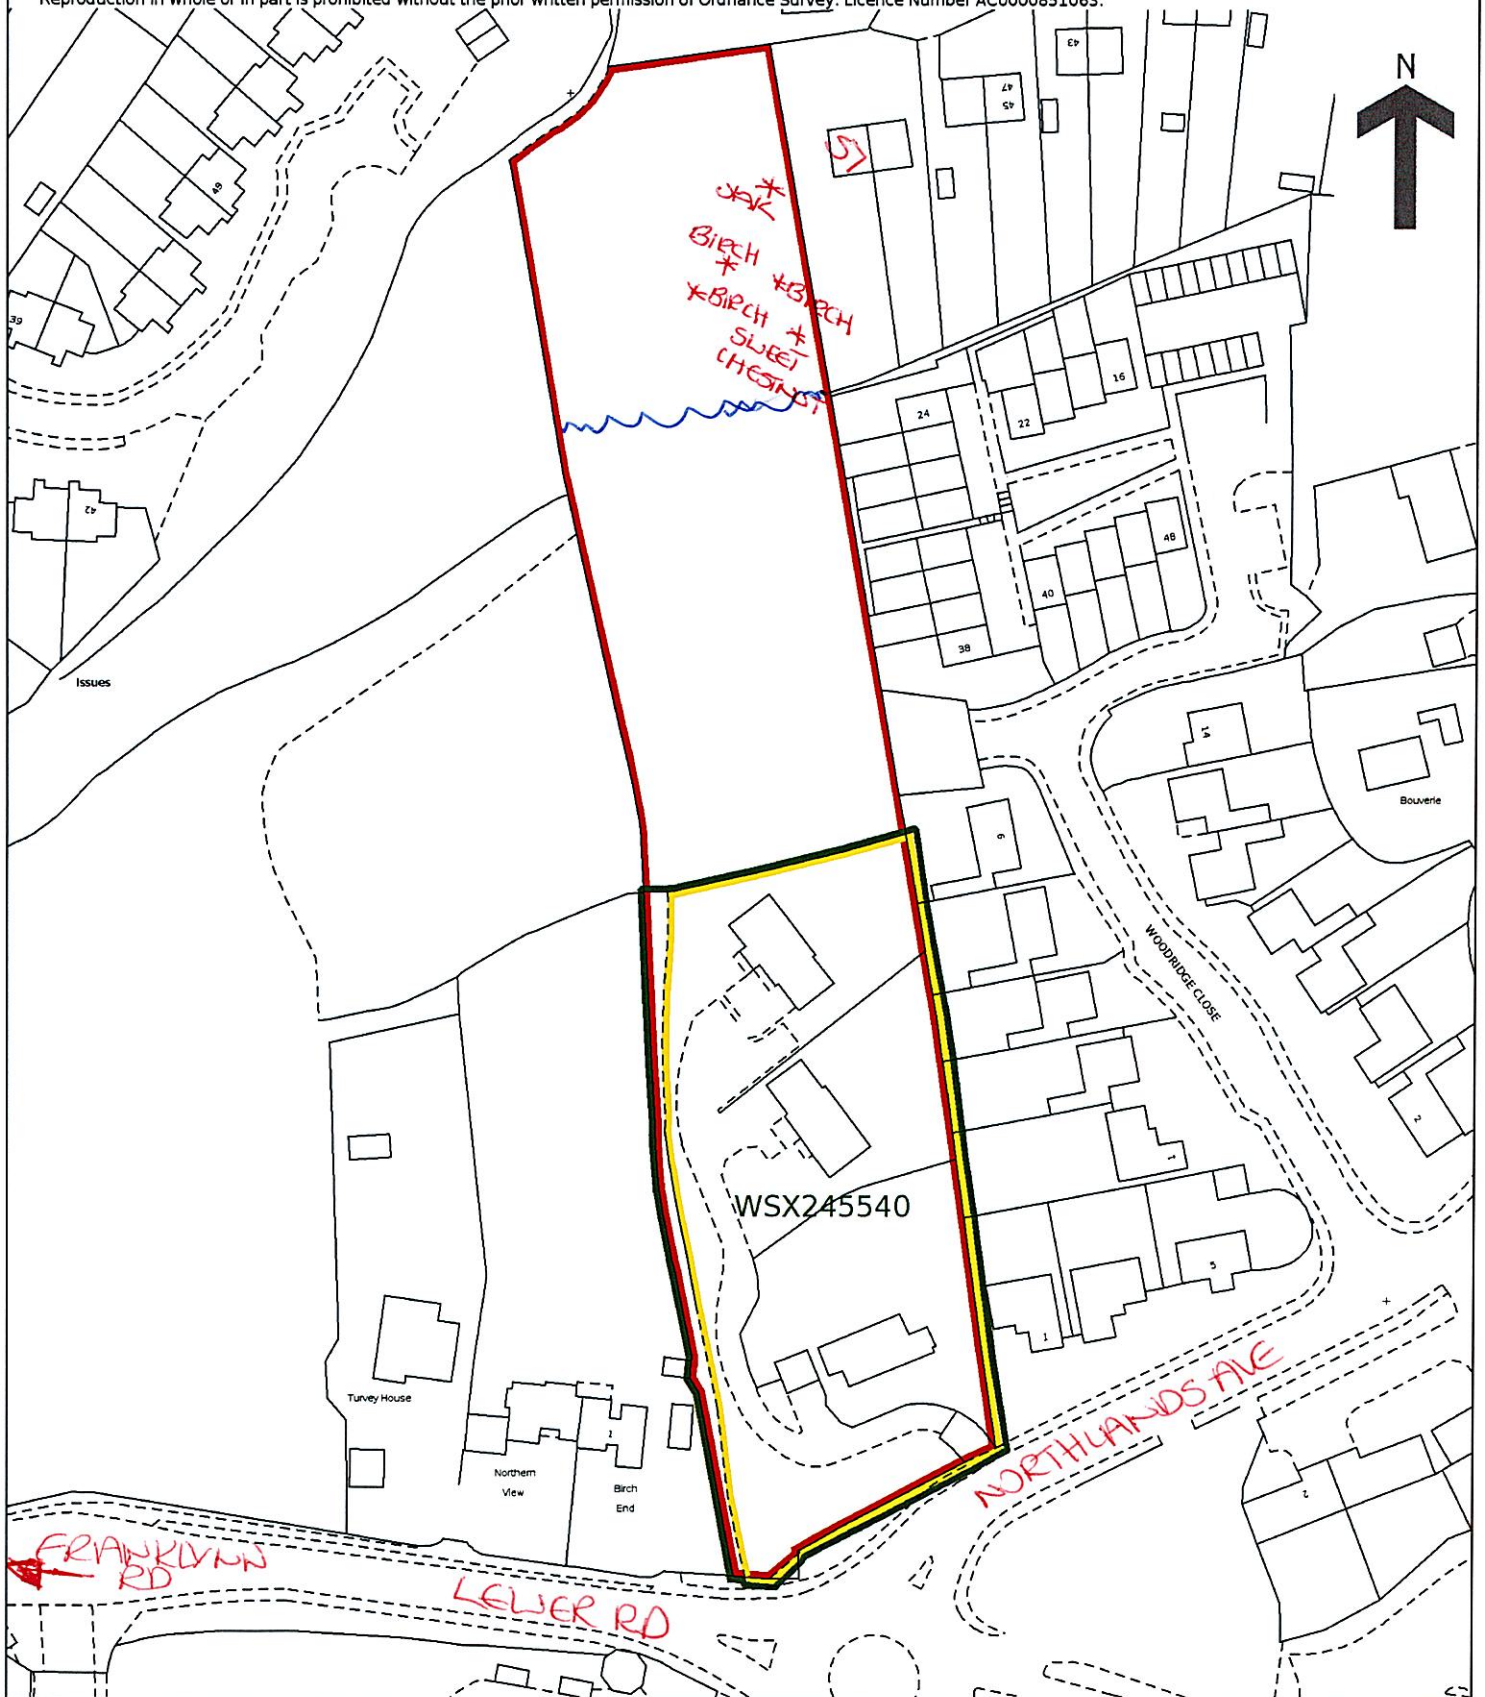

HOSPITAL