



Revisions


'A' Proposed replacement Pool House details added May 2025.

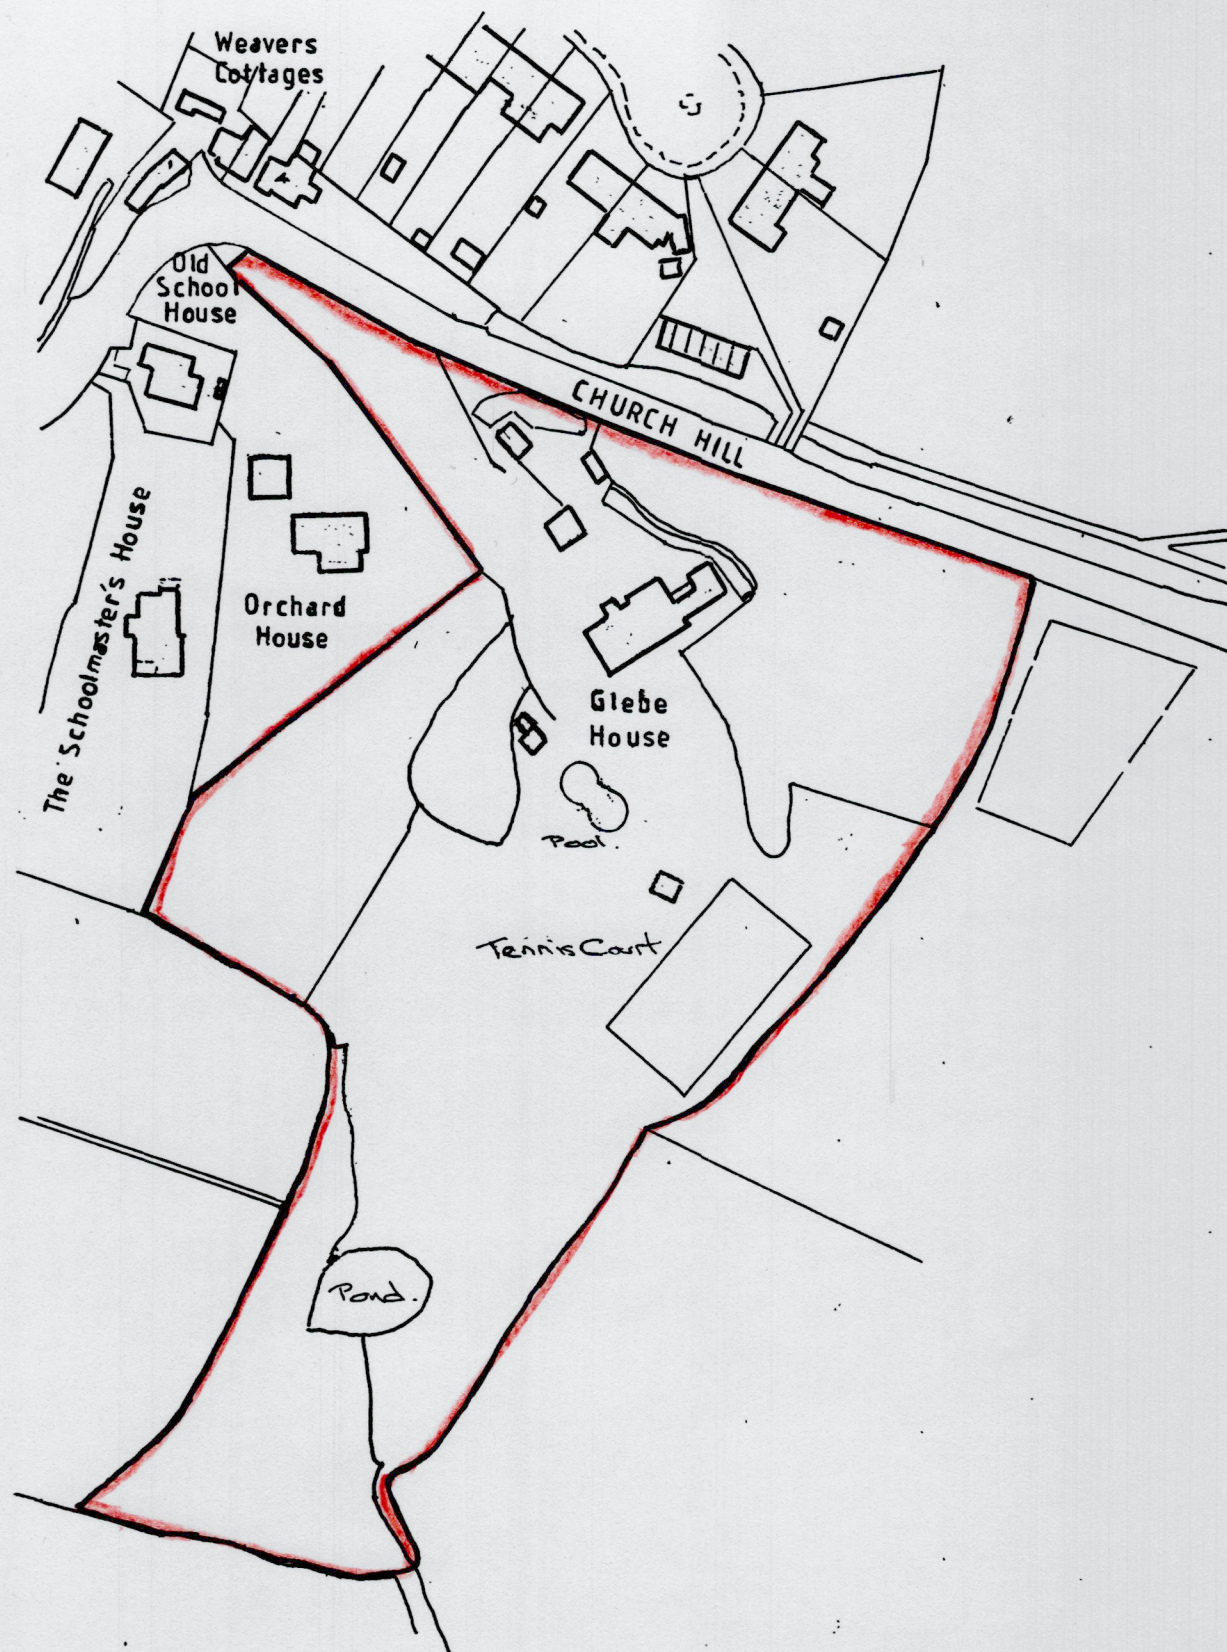

Location Plan 1:1250

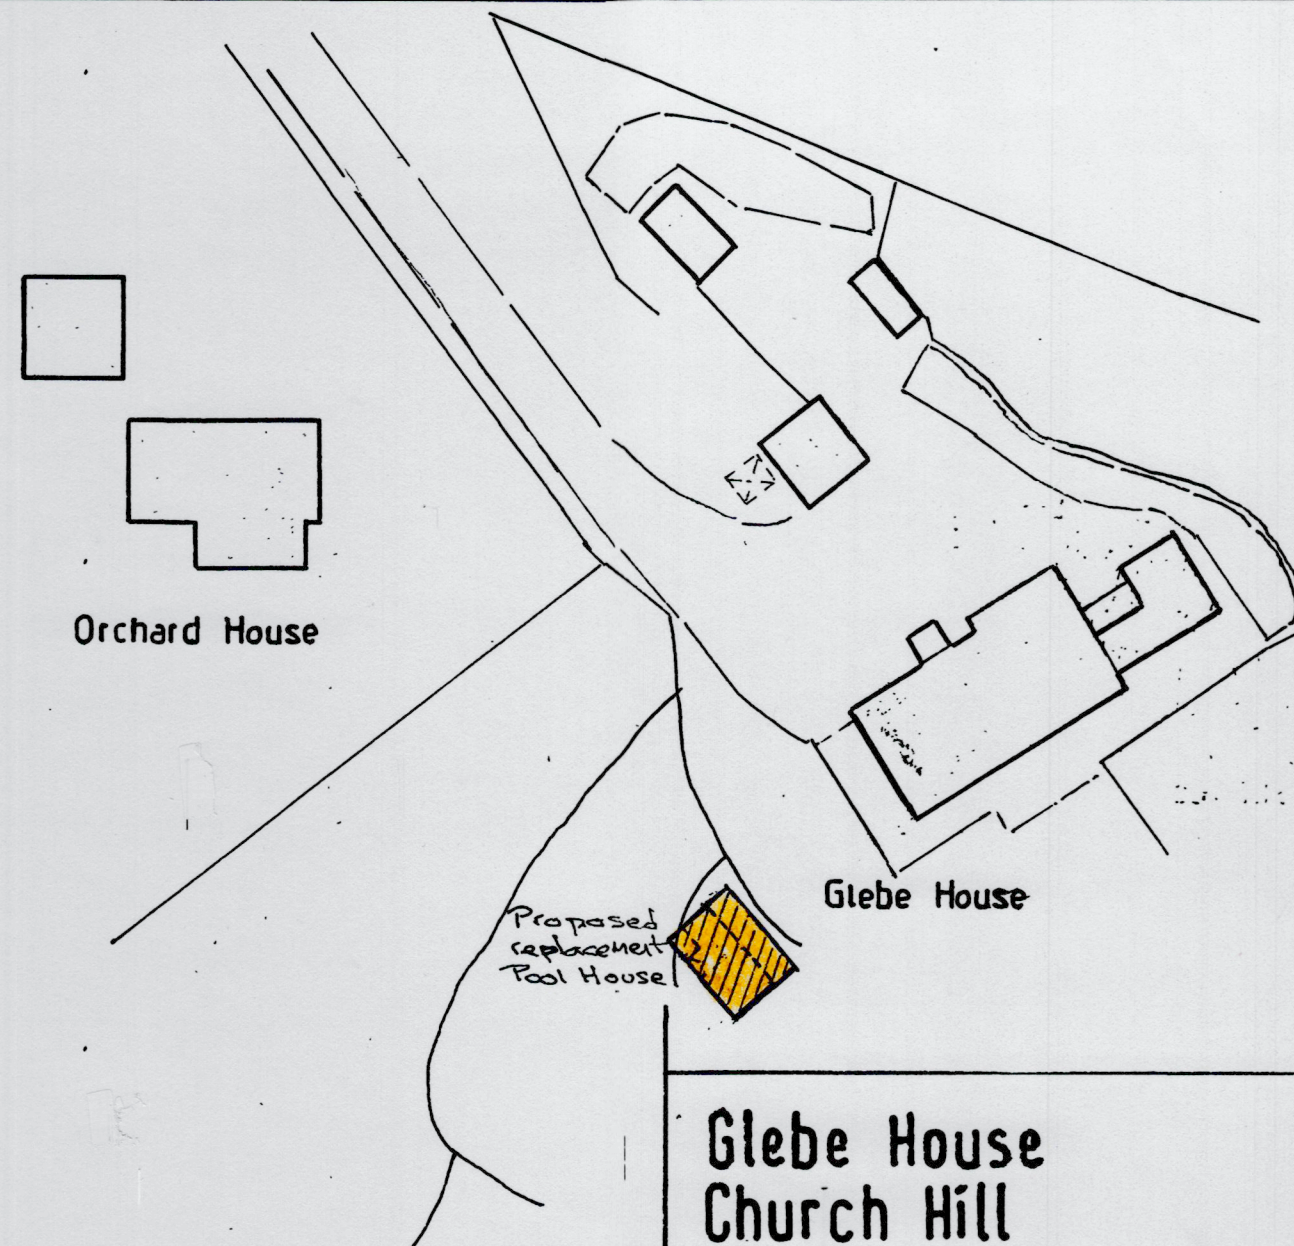

Block Plan 1:500

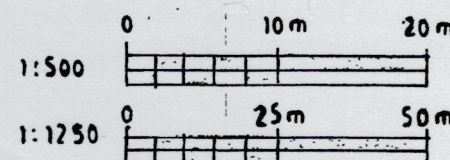

Glebe House
Church Hill
West Hoathly
West Sussex

Location and Block Plan



A.D. WALSH DEVELOPMENTS

Architectural Consultants

Alescroft,
Lewes Road, Scaynes Hill,
West Sussex RH17 7PG

tel: (01444) 831777

Scale: 1:1250 & 1:500

Date: August 2021

Drawn: *Alan D Walsh*

Drawing No:

123/755/6