


NOTES


1. The contractor is responsible for verifying all site & setting out dimensions before commencing work.
2. This drawing is to be read in conjunction with all relevant Architectural and M&E drawings.
3. All dimensions in millimeters unless stated otherwise.

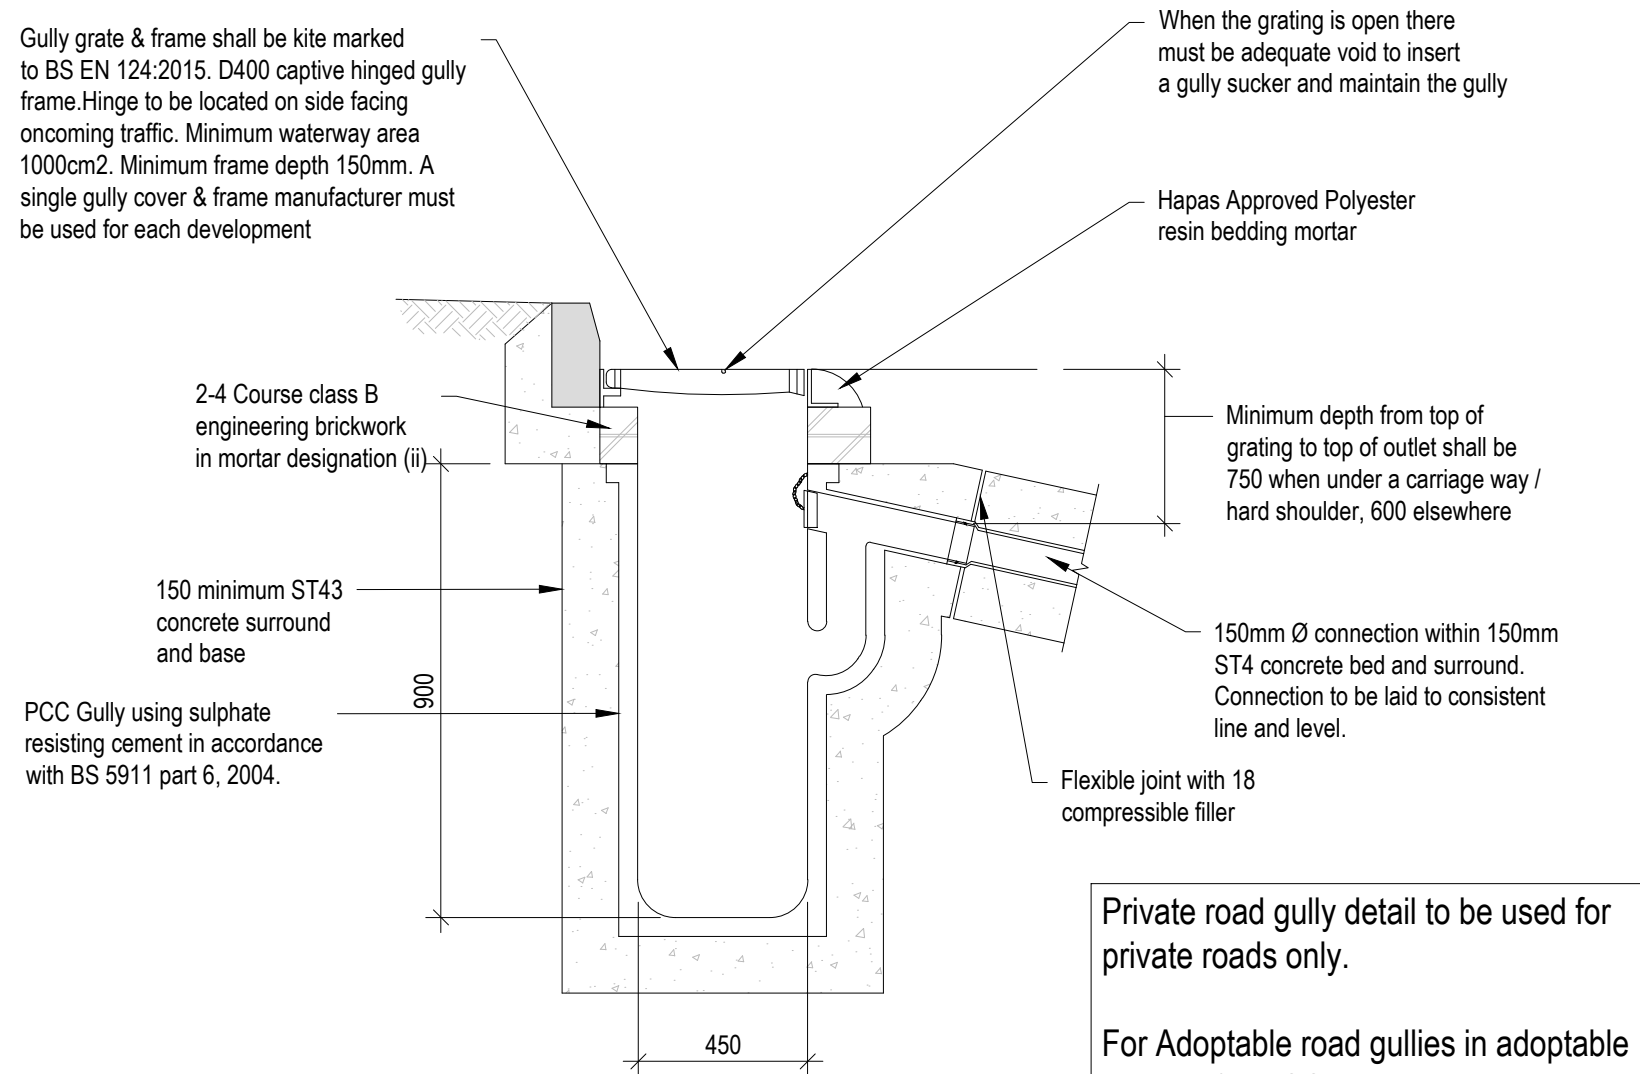


PRIVATE ROAD GULLY AT KERB

Private road gully detail to be used for private roads only.



For Adoptable road gullies in adoptable areas refer HCC standard gully details. Gully Type 1T to be used.

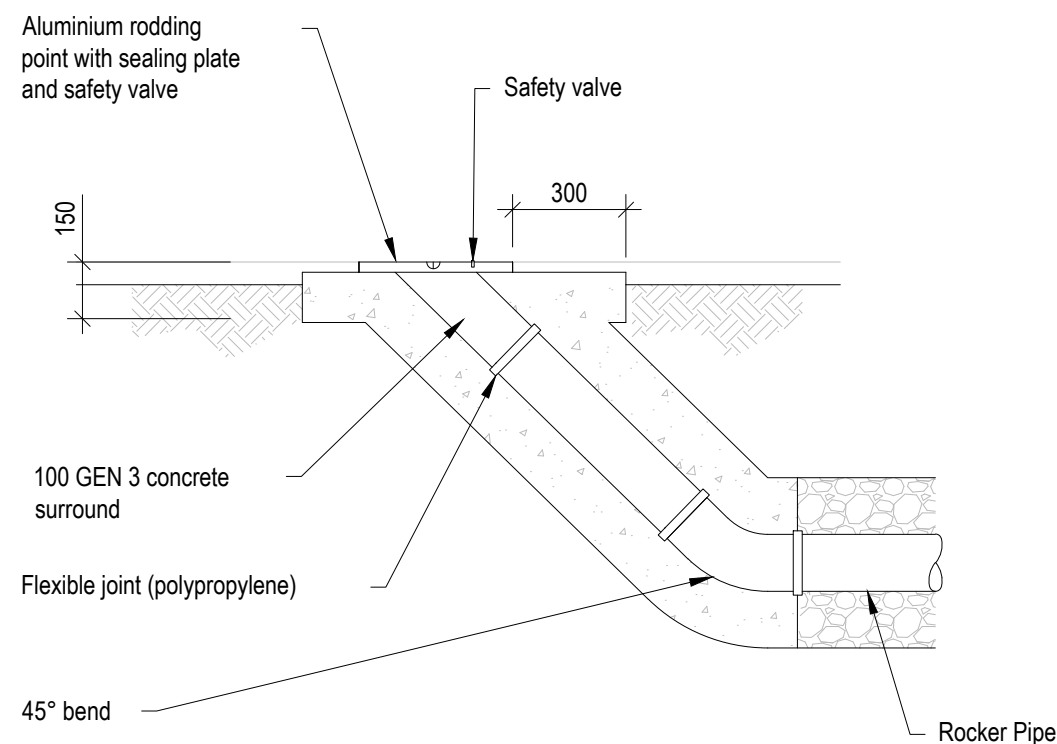


RODDING EYE

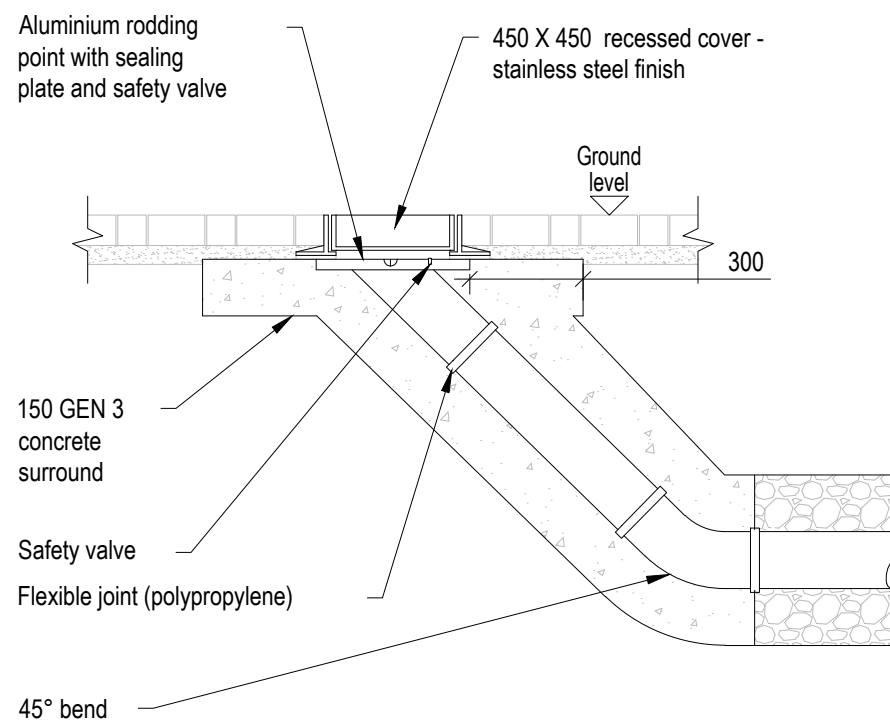


RECESSED RODDING EYE

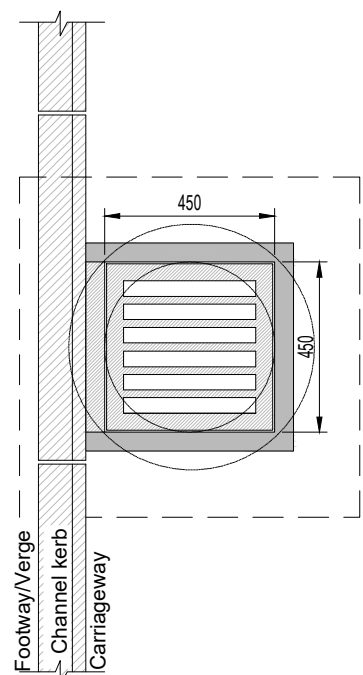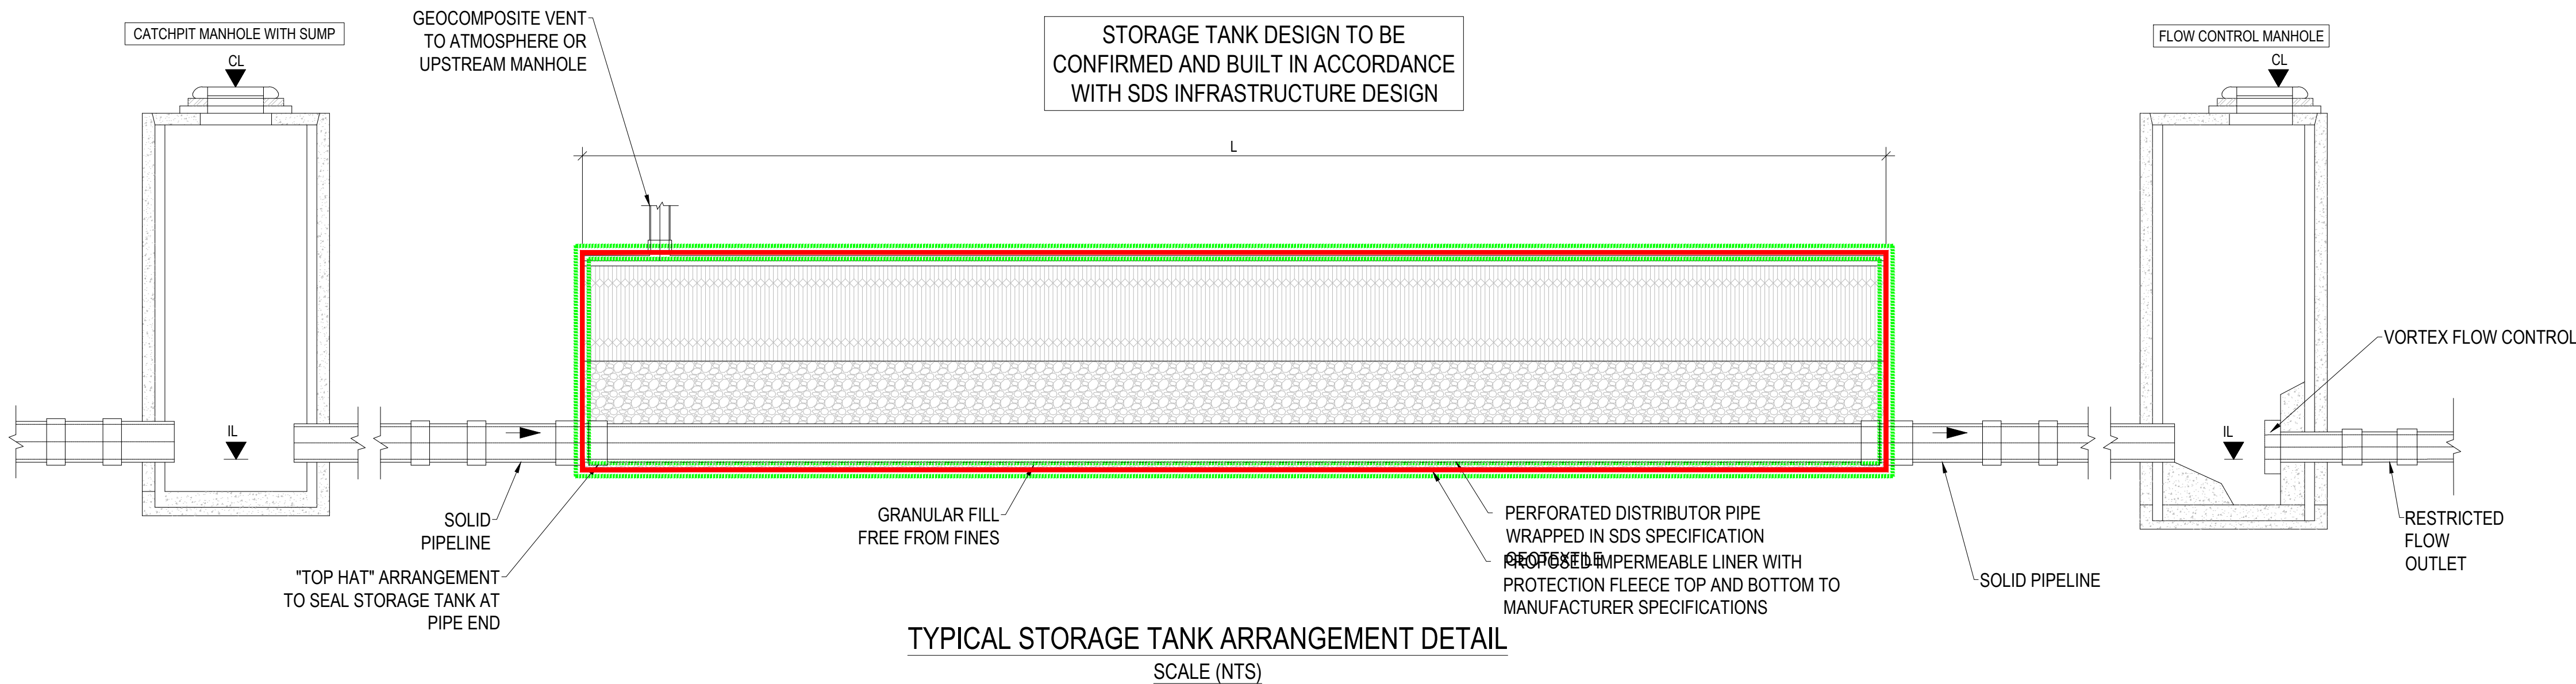


ROAD GULLY AT KERB
Type:Precast Concrete
Plan

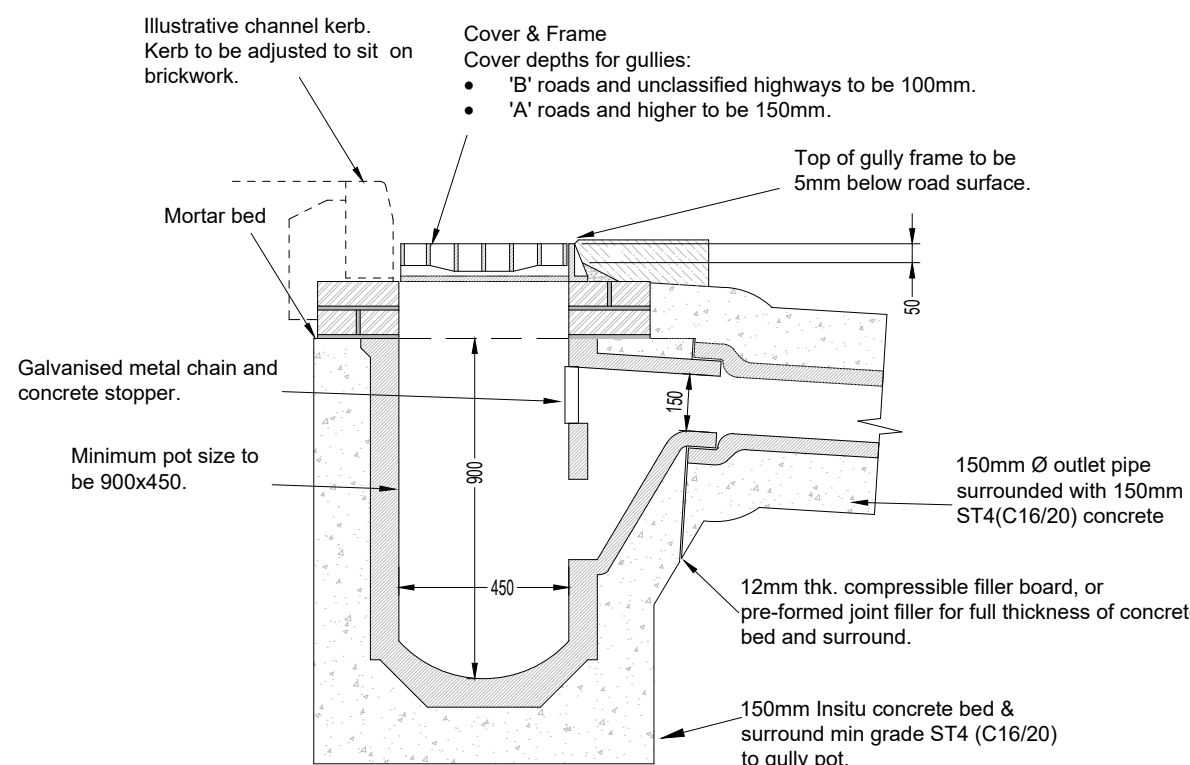


ROAD GULLY AT KERB
Type:Precast Concrete
Section

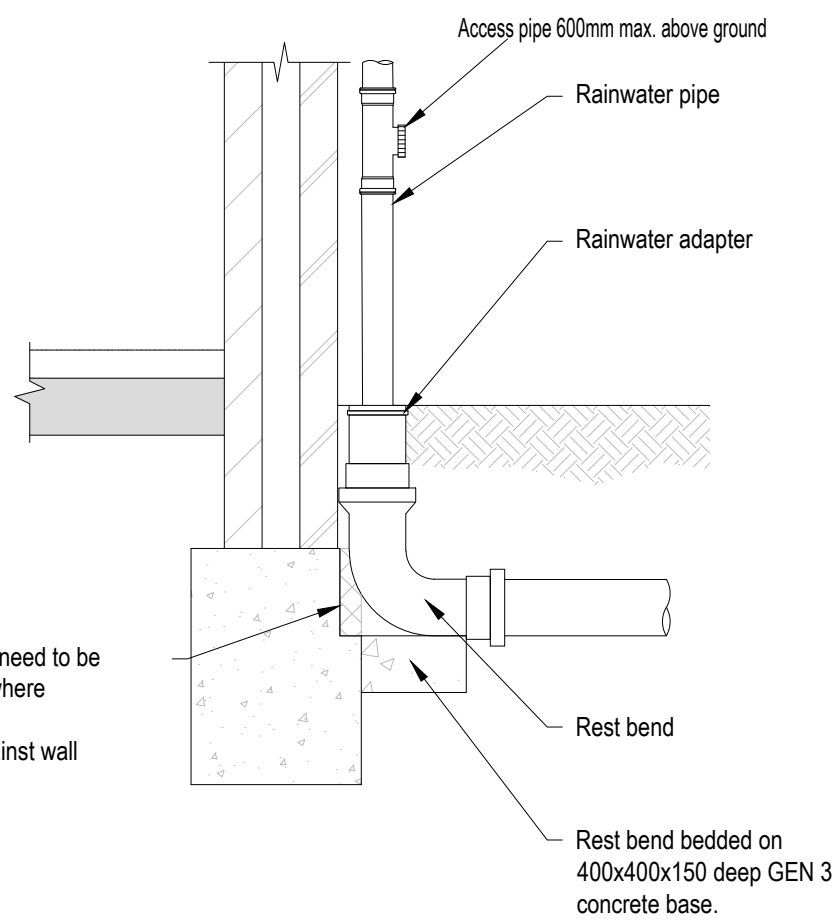

RAINWATER DOWN PIPE TO DRAIN
(SURFACE WATER SYSTEM)
SCALE 1:20

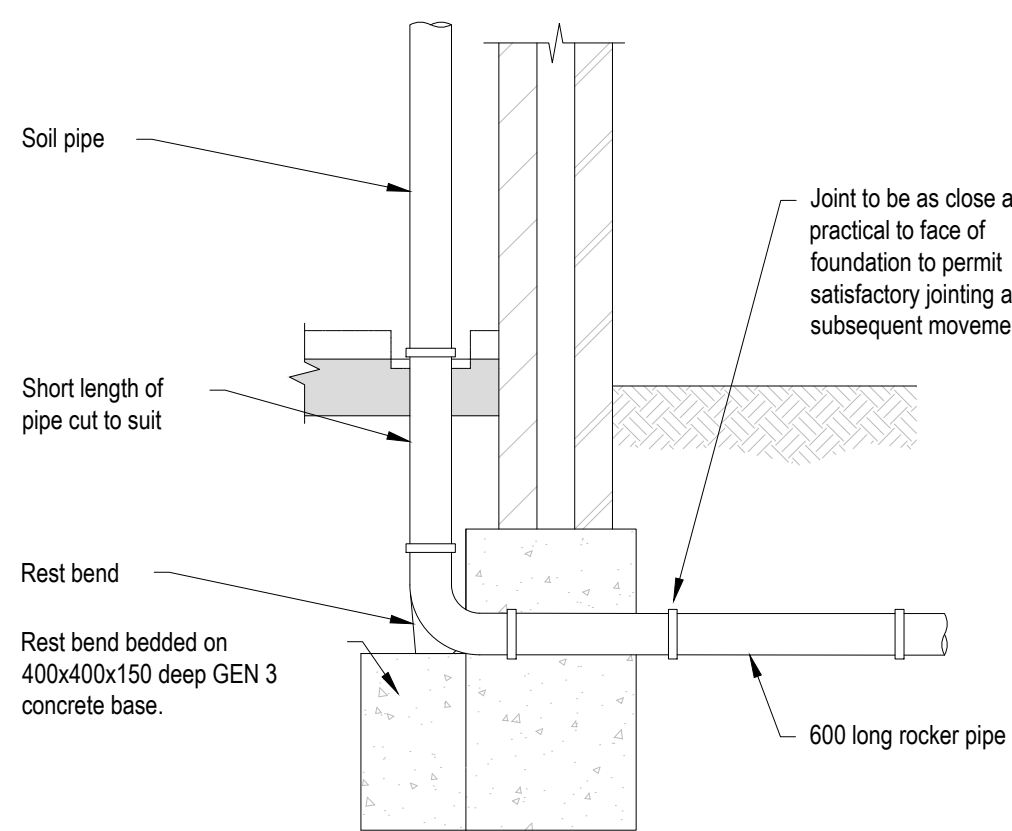

TYPICAL SOIL VENT PIPE/STUB
STACK/WC DETAIL
SCALE 1:20

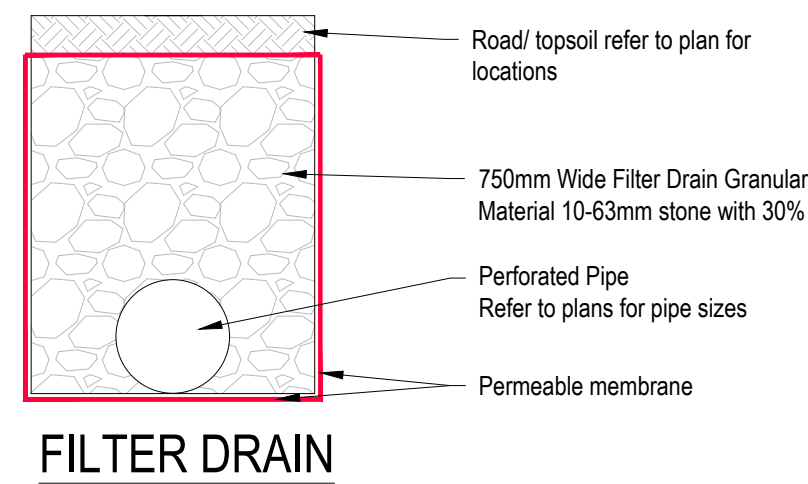

FILTER DRAIN

A01 ISSUED FOR APPROVAL		VD	PJ	SB	22/07/2026
Rev	Comment	By	Chkd	Appr	Date

Revision History

APPROVAL

CALA HOMES SOUTHERN

robert west
proesgroup

1 Paris Garden
London
SE1 1BNQ
t: 0203 773 7880
www.robertwest.co.uk

Project
FOXHOLE FARMS
BOLNEY

Drawing Title
DRAINAGE DETAILS
SHEET 4

RWCL Internal Register reference: 5968-003

Scales @ A1

504 -A01