



1:200 Scale Drawings of the floor/layout plan of a 34 Solar Panel installation

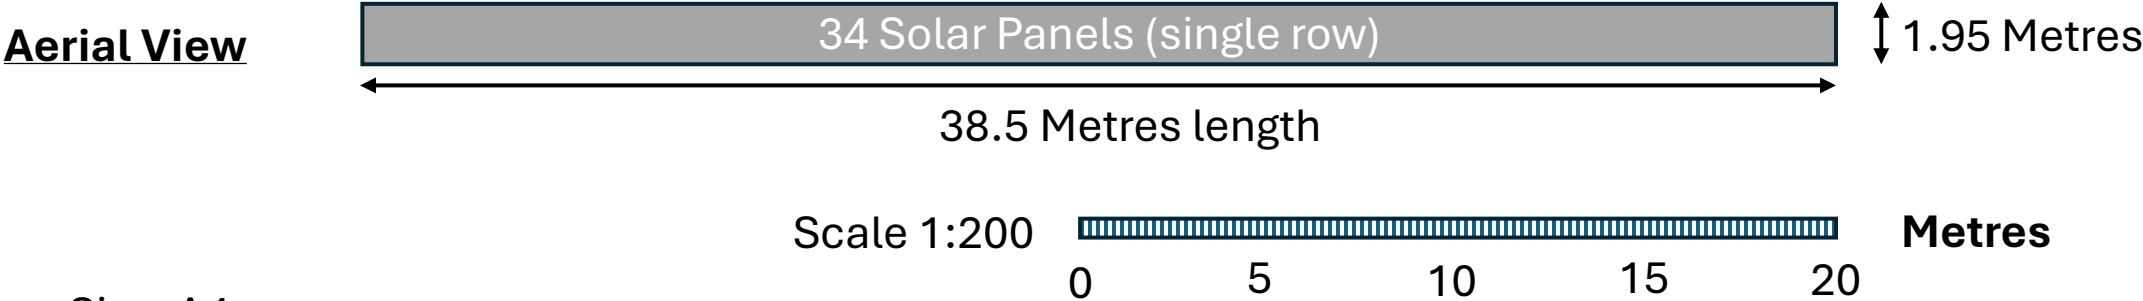

Page Size: A4

1:50 Scale Drawings of the Side Elevation of a 34 Solar Panel installation

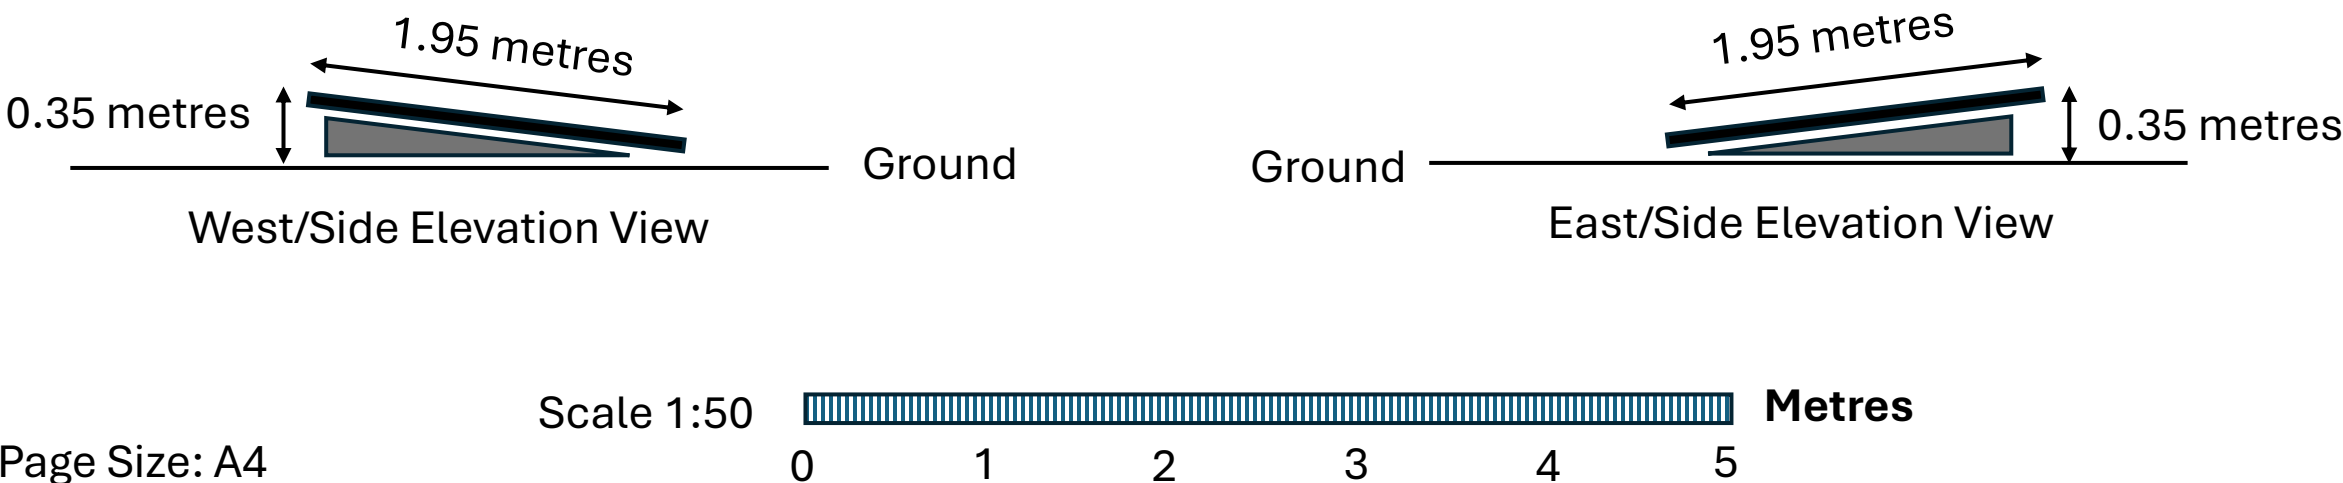

Page Size: A4