


GROVE COTTAGE
122 COLLEGE LANE
HURSTPIEPOINT
WEST SUSSEX
BN6 9AJ

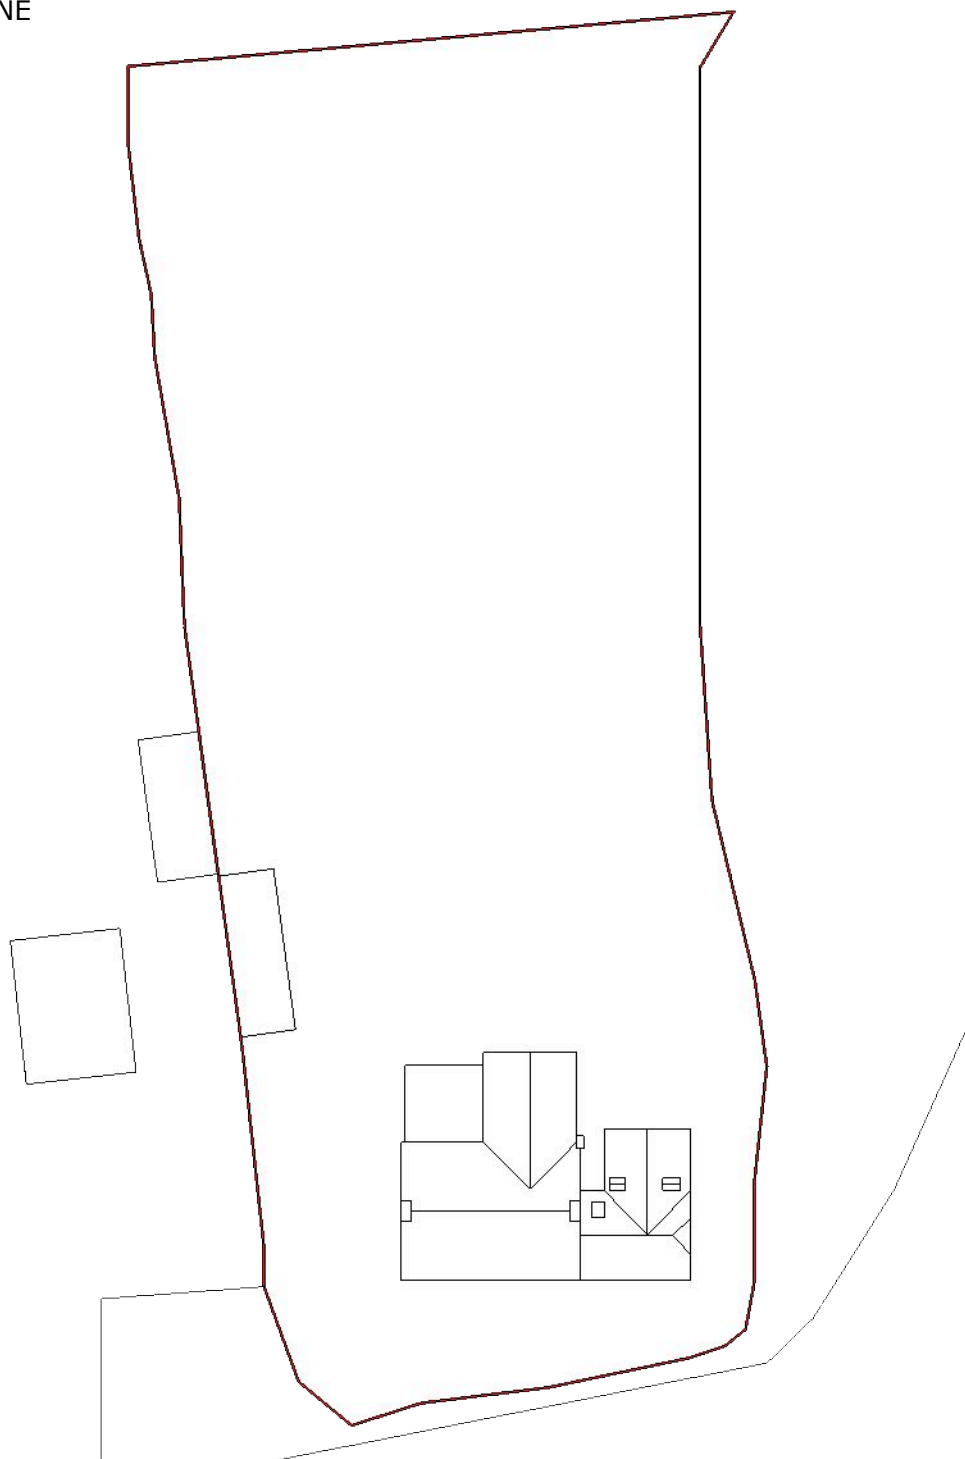

Date: October 30, 2022 | Title & Version: Grove Cottage Block Plan

Project & Filename: BLOCK PLAN | A4 Scale: 1:360

Tel: 01273 831587 | Mobile: 07769 902676

Email: info@elizabethbee.co.uk

Address: 122 College Lane, Hurstpierpoint, West Sussex BN6 9AJ


ELIZABETH BEE
creative interior design