




Wall Detail Section at Window

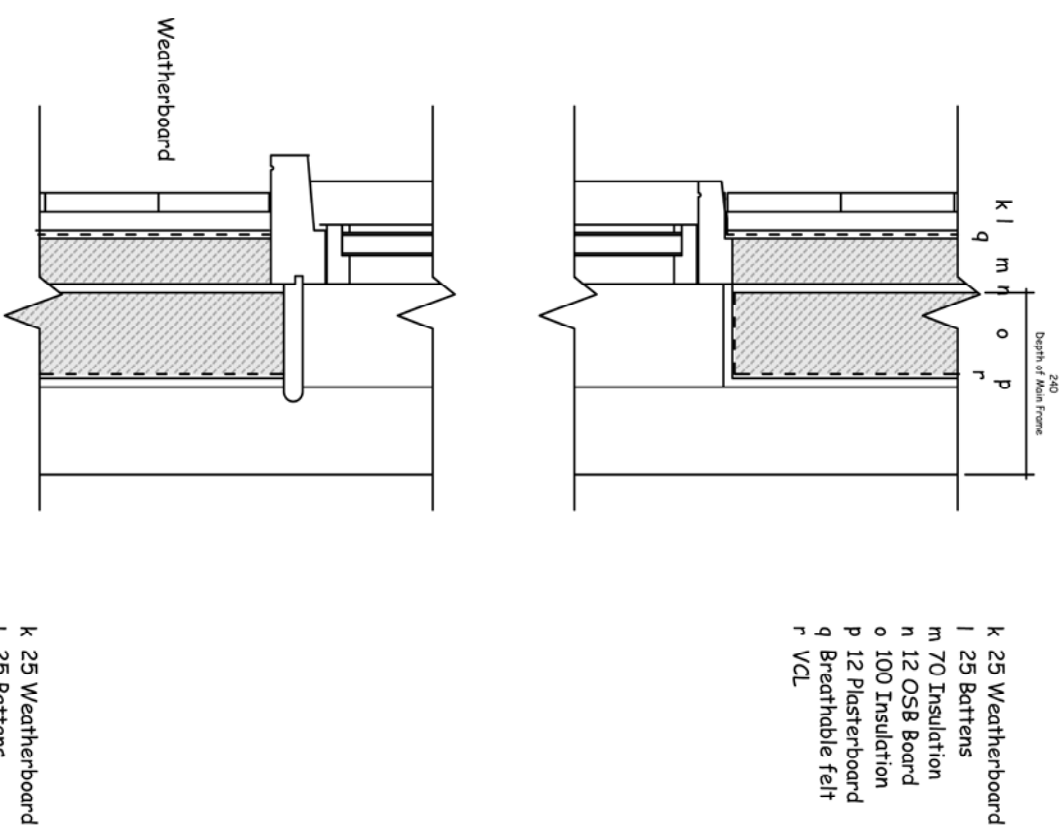

Wall Detail with no Brickwork

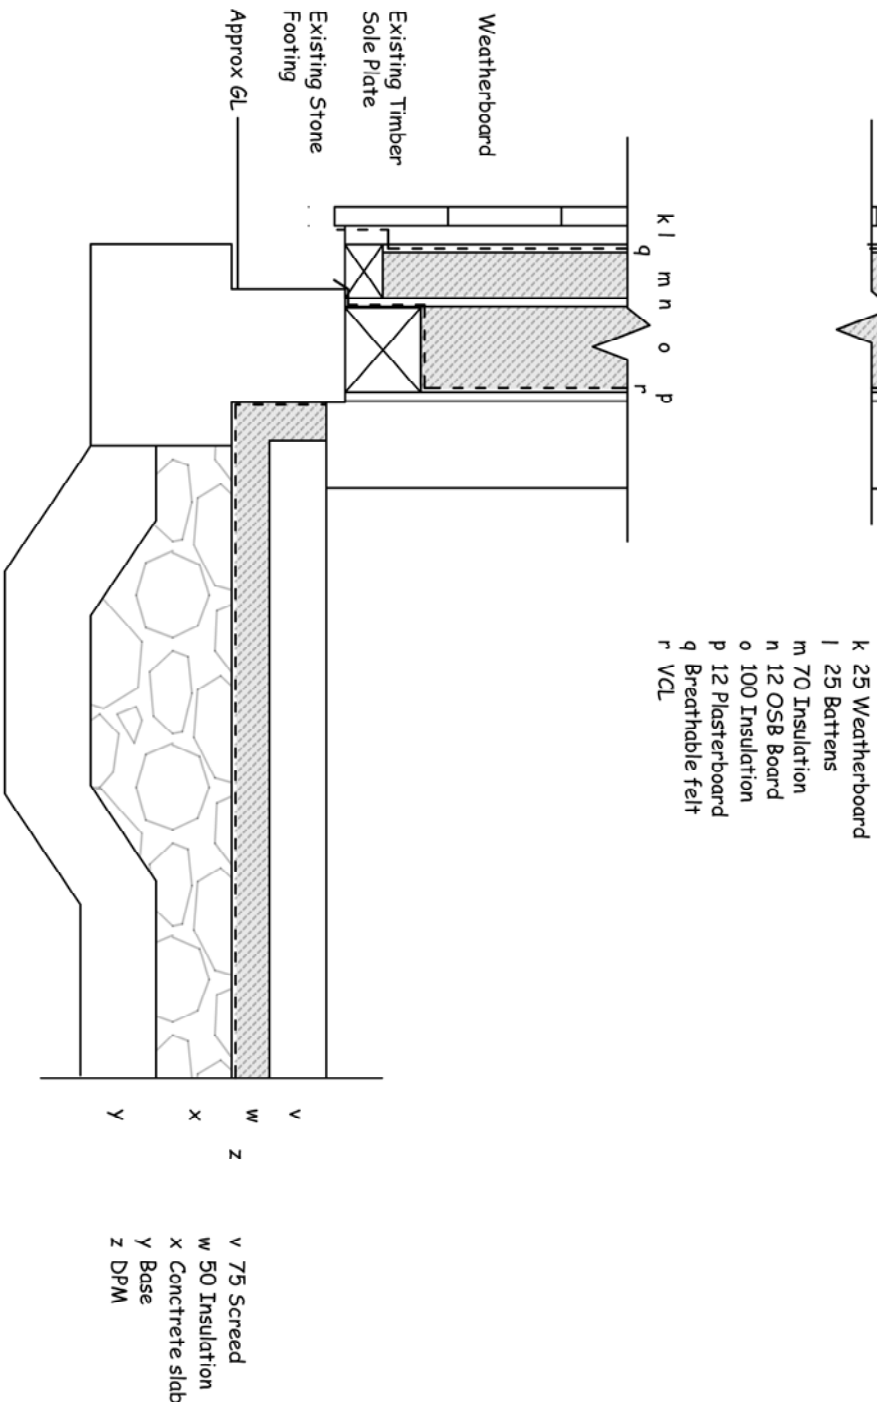

Wall Detail Plan

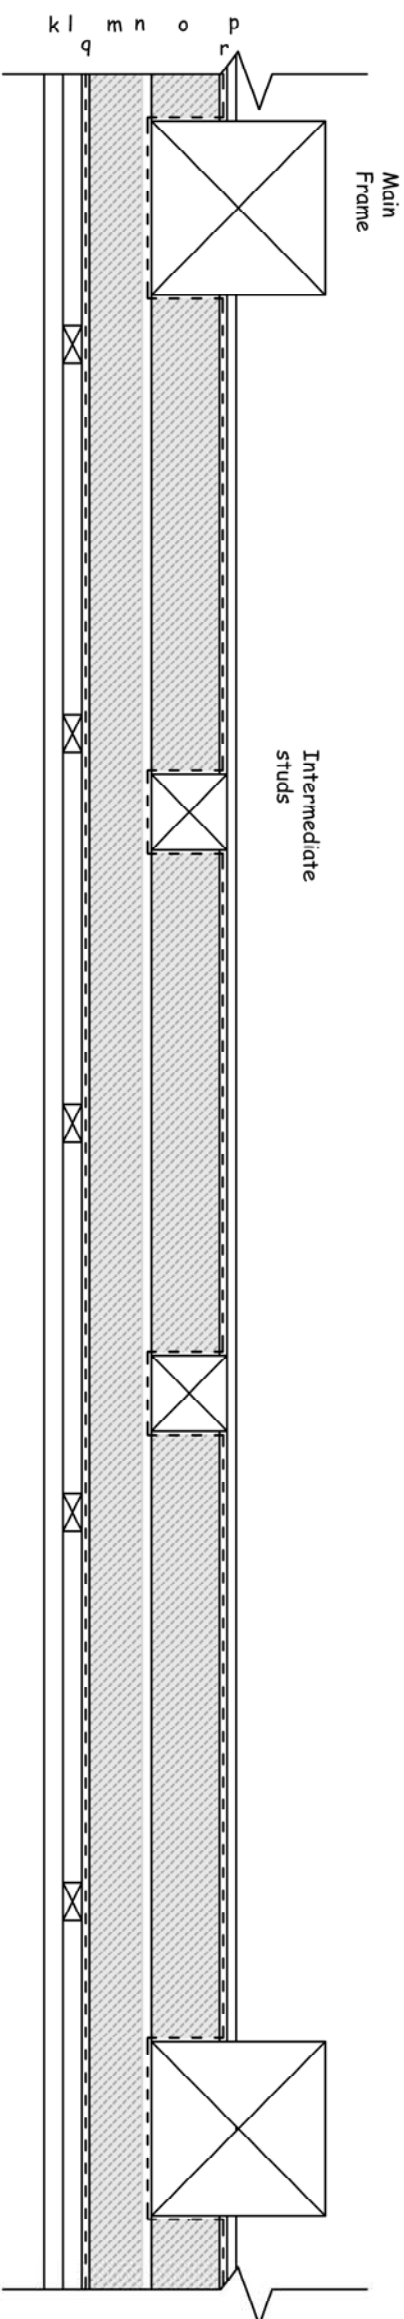

Insulation

Element	U Value w/m2k	Part L	Actual
Pitched Roof	0.18	0.20	
Timber Walls	0.18	0.15	
Brick Walls	0.18	0.18	
Concrete Floor	0.18	0.32	

Barn

