



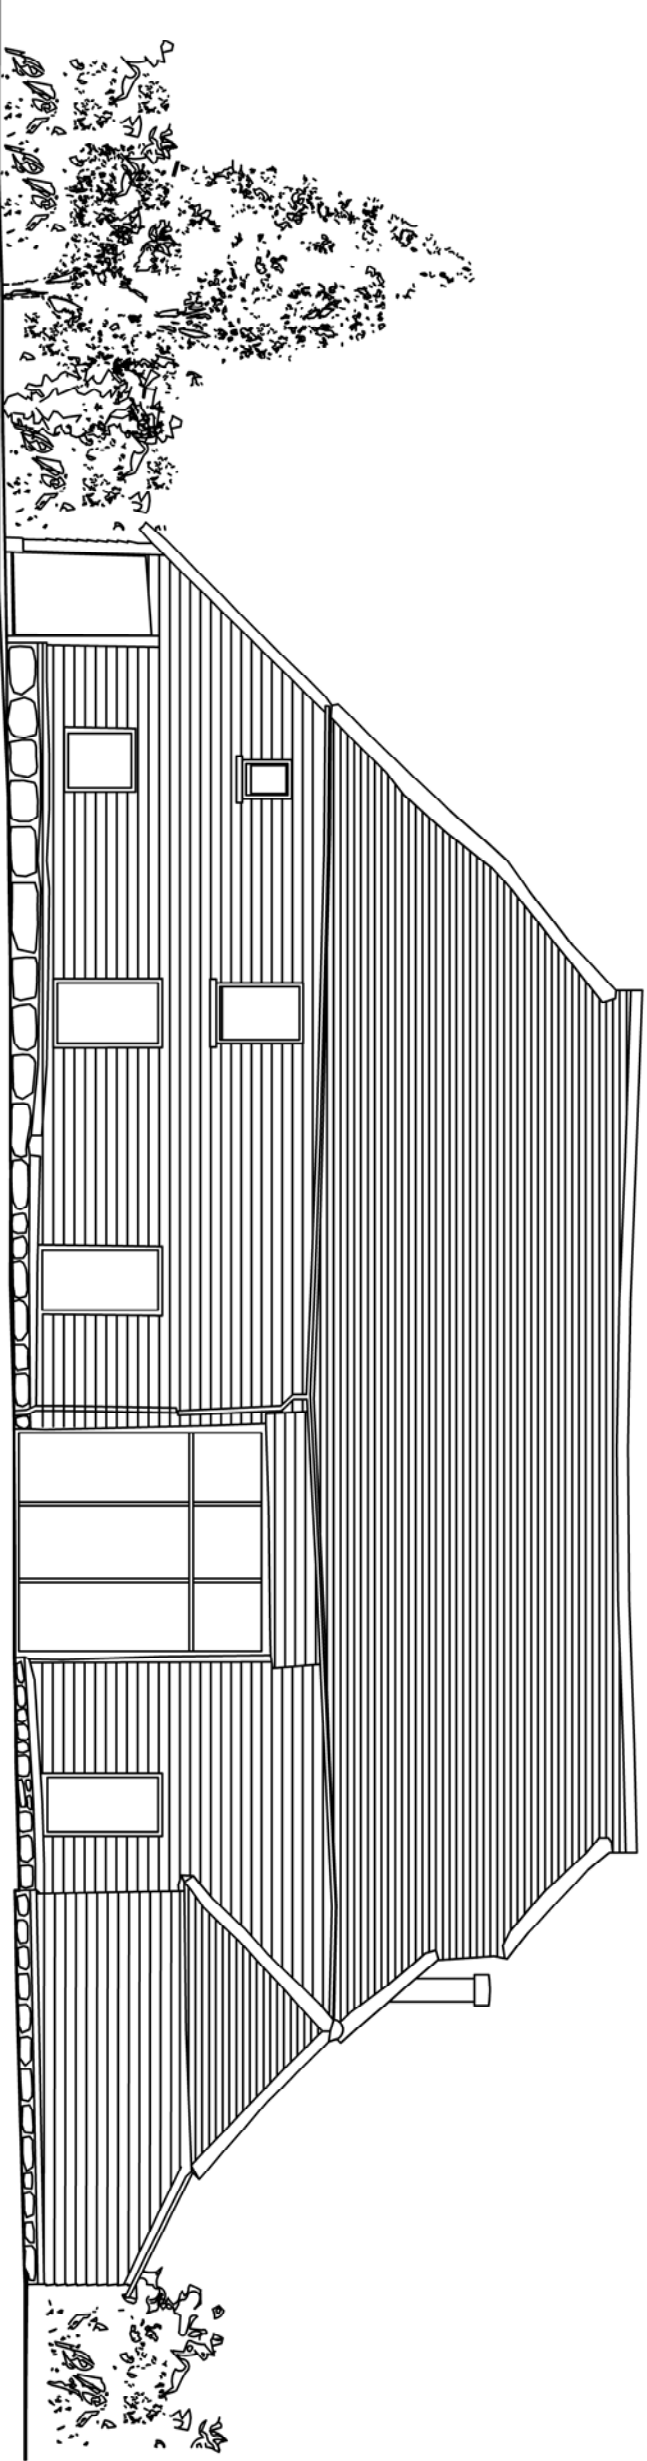


North Elevation


Item	Material	Colour
Roof	Clay tiles	to LA approval
Velux Conservation roof windows	Metal	to LA approval
Cladding	Oak featheredged weatherboarding	to LA approval
Gutters and downpipes	Cast aluminium	to LA approval
Windows	Metal	to LA approval
Timber frame	Natural	
Stone plinth	Refurbished to match existing	

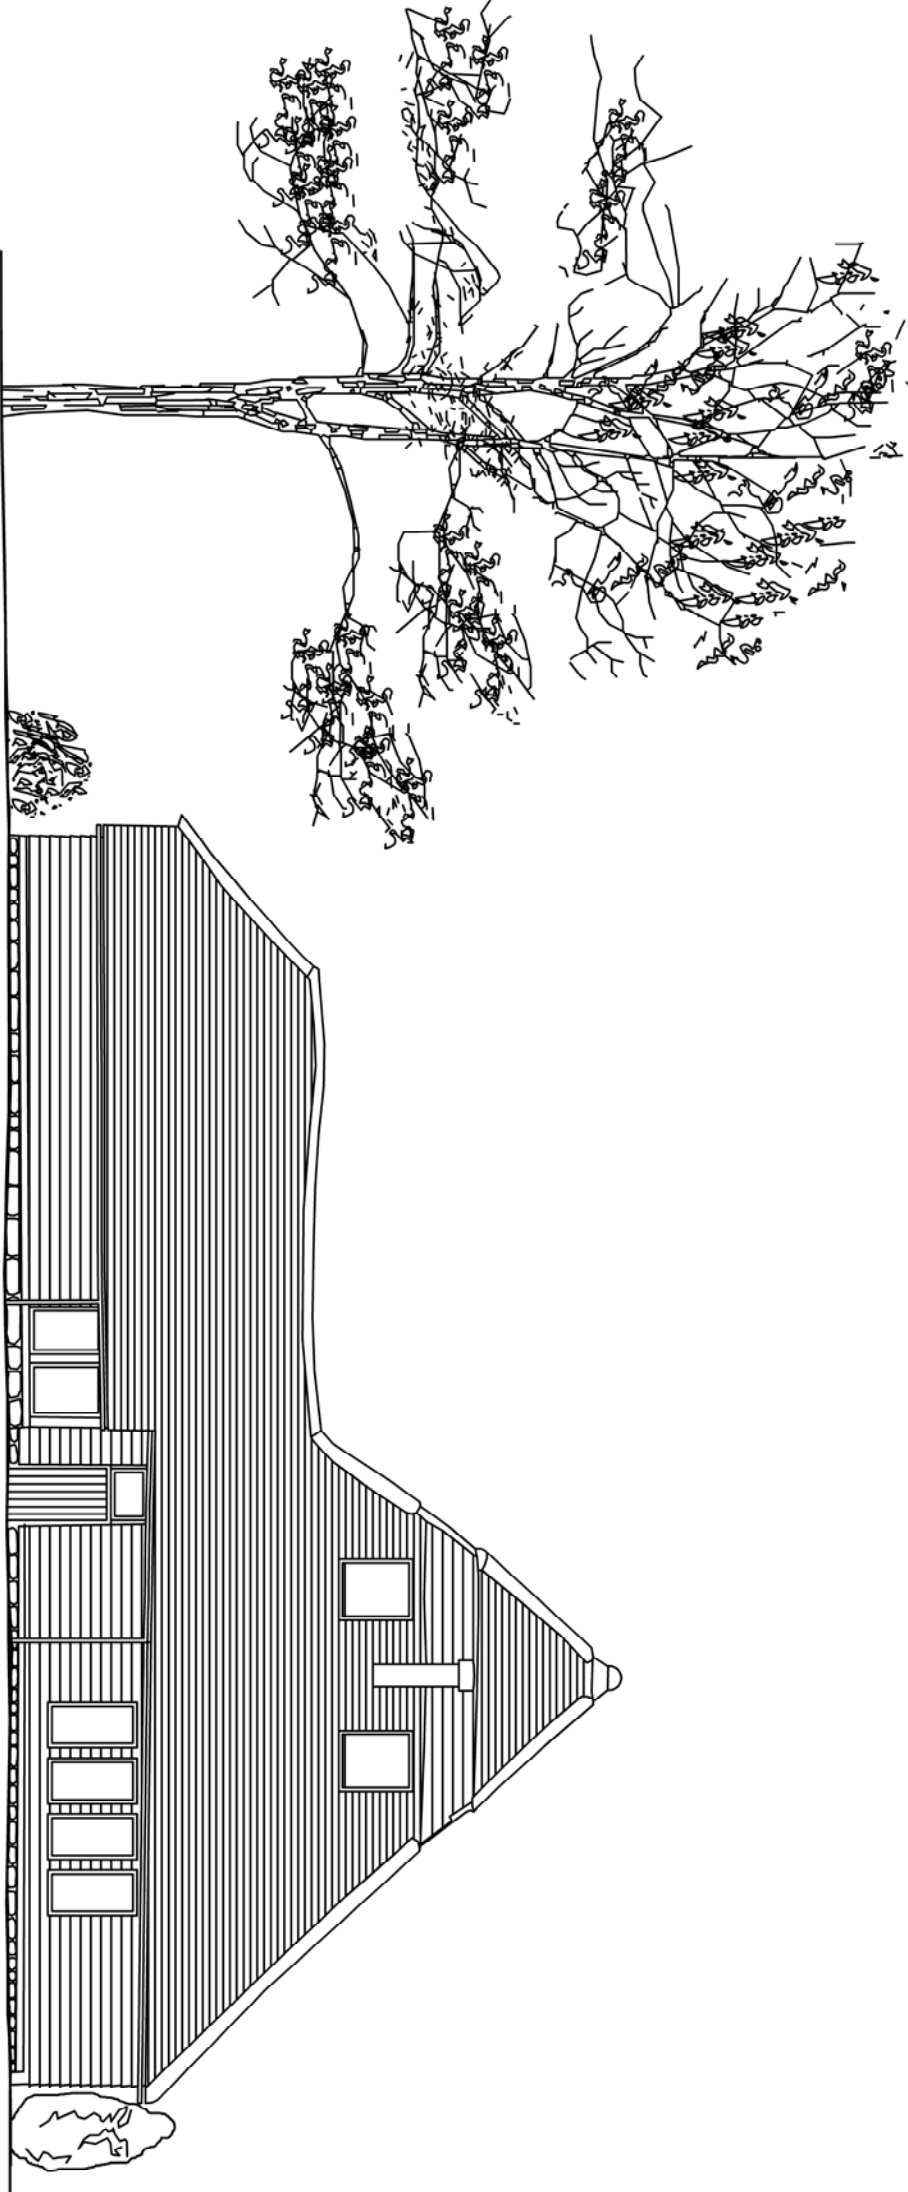

West Elevation

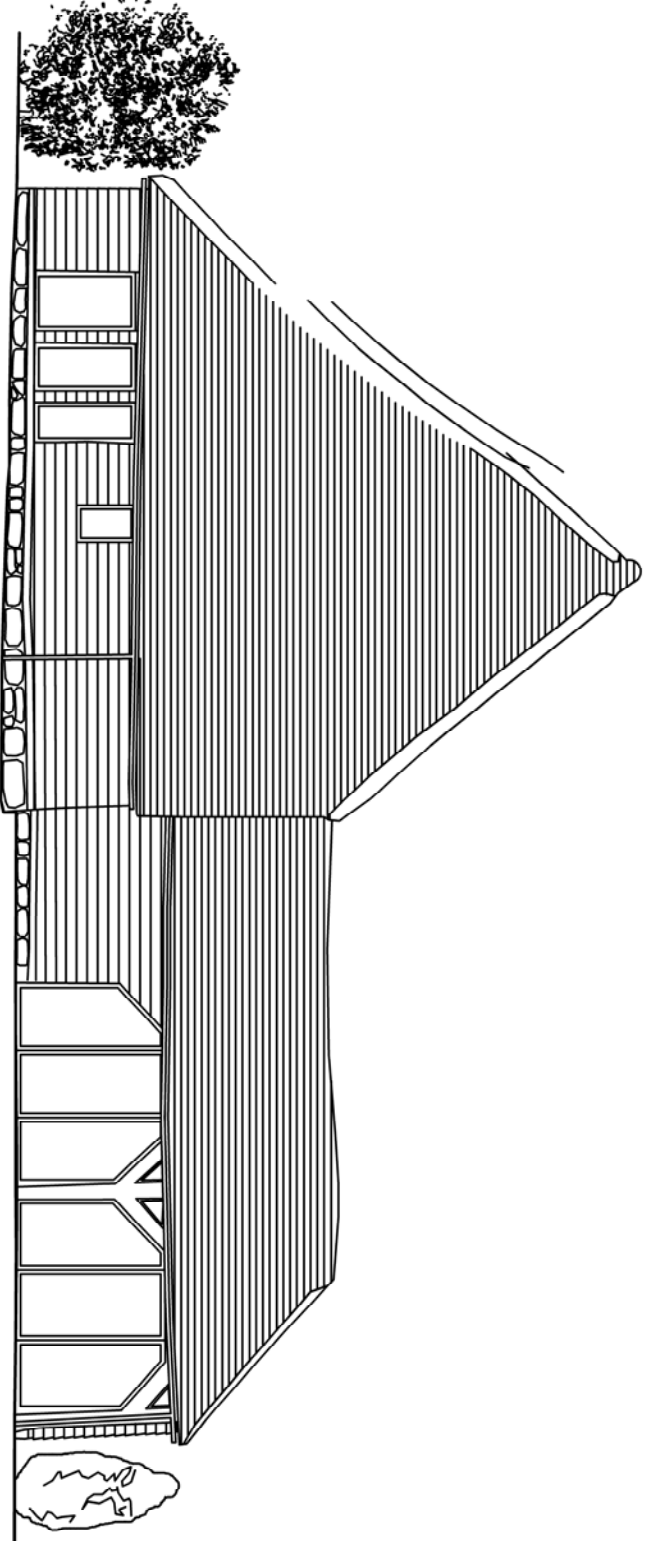

East Elevation

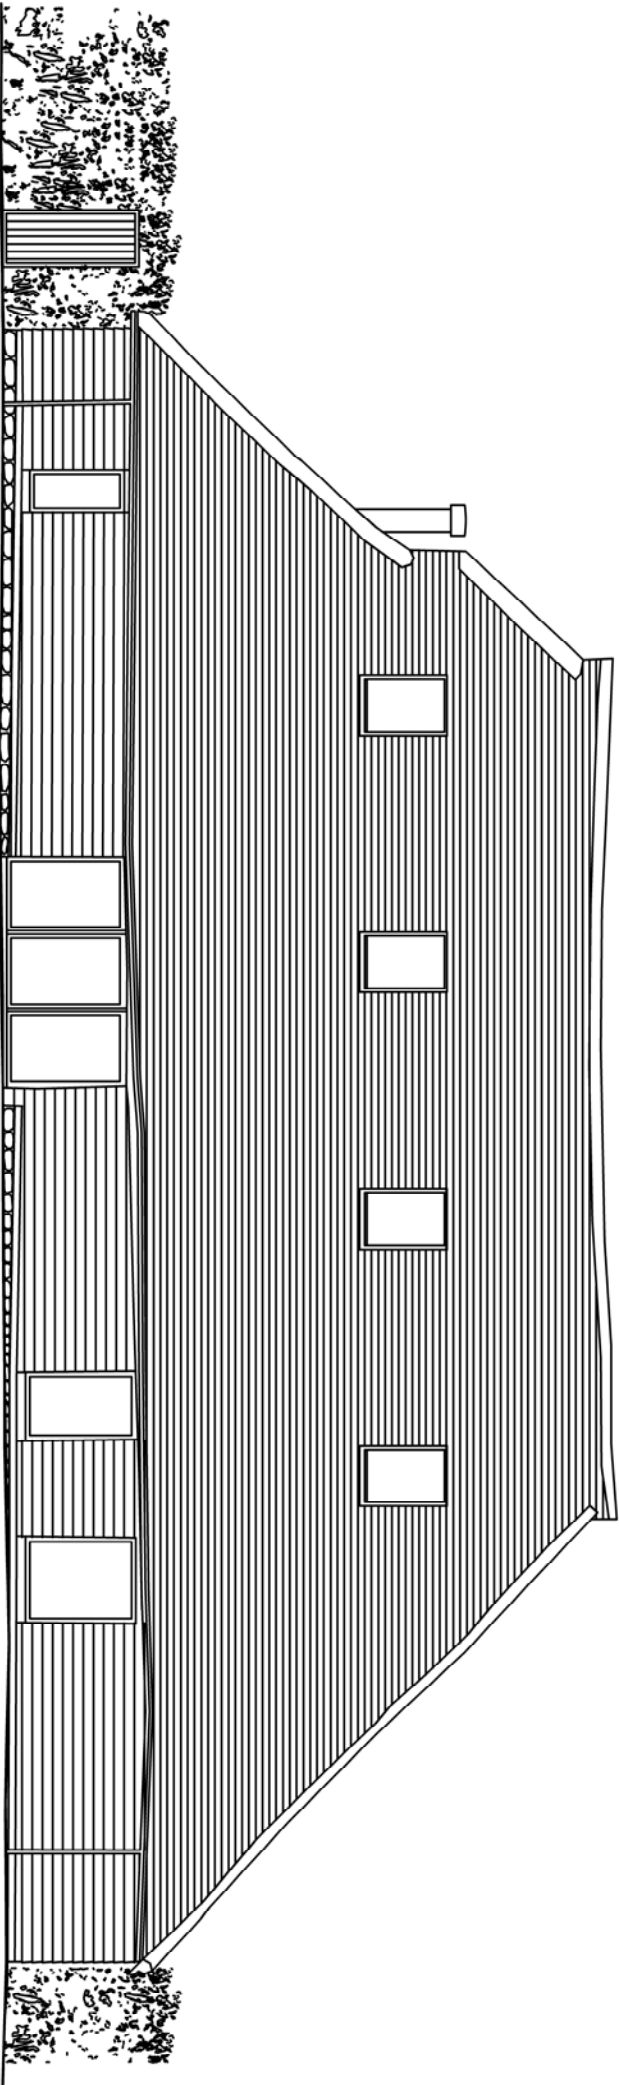

South Elevation

Darling Associates

The Studio
14 Farlington Close
Hoywards Heath
West Sussex RH16 3EH
M 07785 765901

E darlingassociates@bopenworld.com

Gibbsshaven Barn
East Grinstead

Proposed
Elevations

Drawn	Date	Scale
G	05.26	1:100/A2
005		