



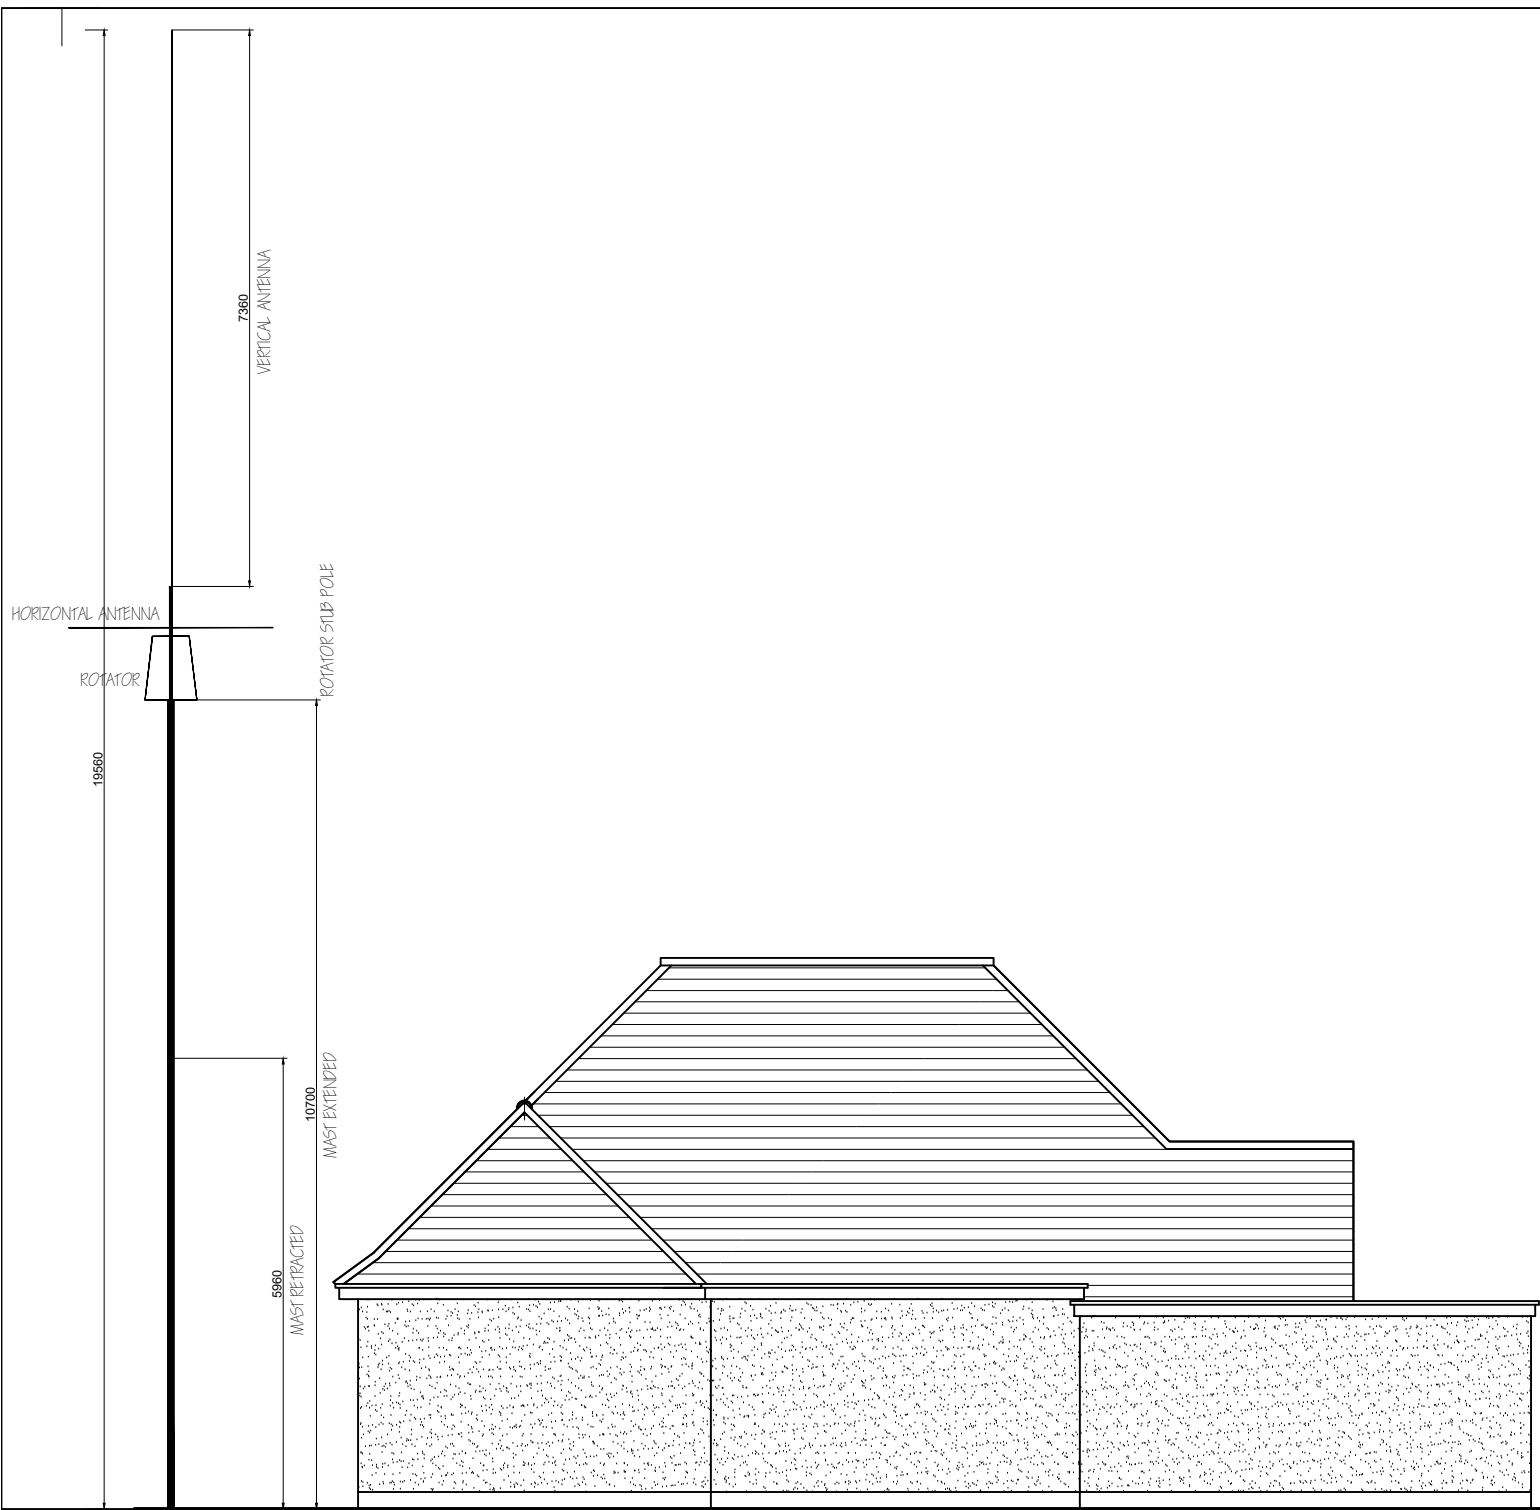

PROPOSED SIDE ELEVATION

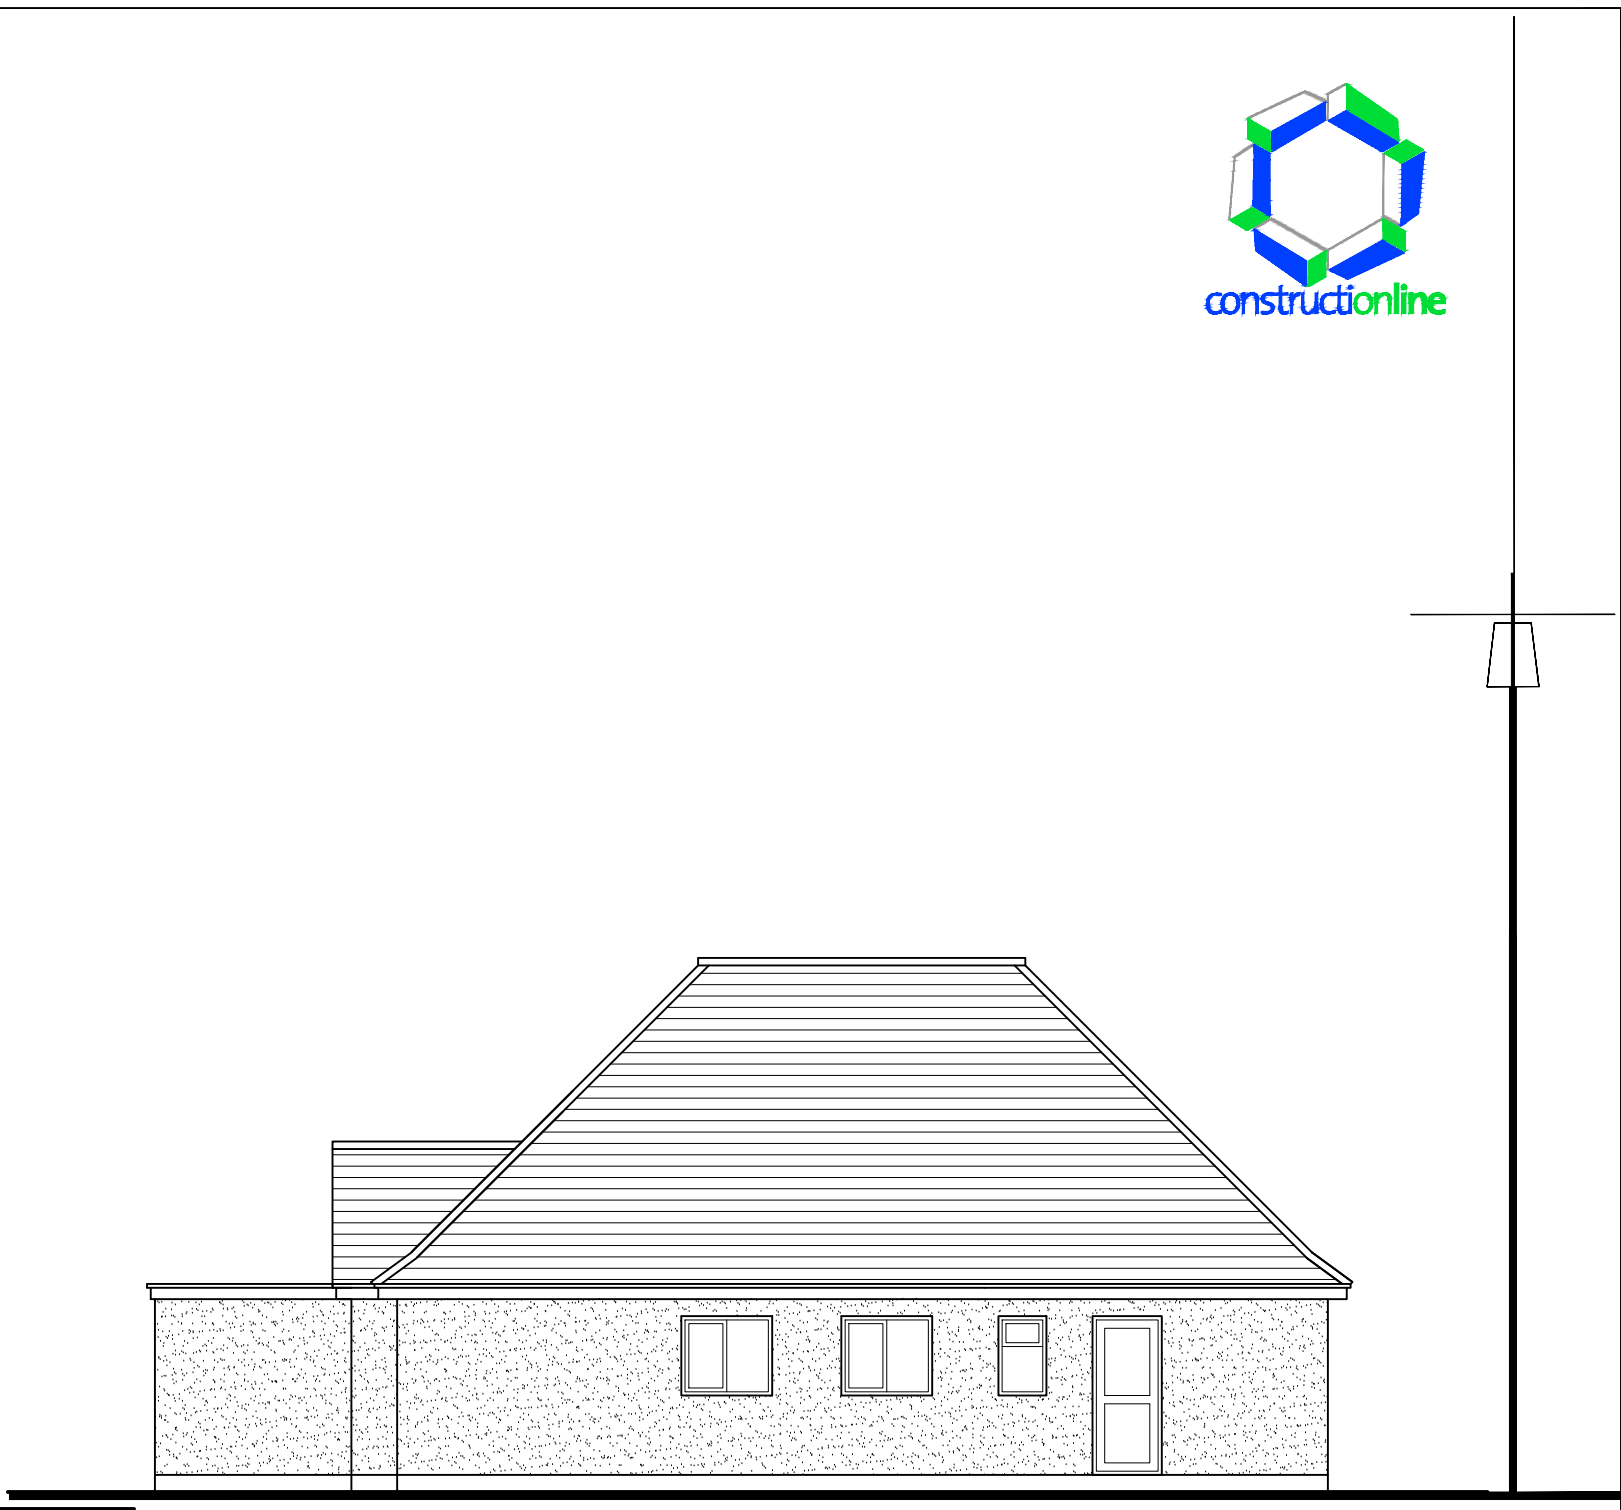

PROPOSED SIDE ELEVATION

Project	Proposed Replacement Radio Mast The Lynns Turners Hill Road Crawley Down West Sussex RH10 4HA	 Architects & Planning Consultants Clock Tower House, Lewes Road Lindfield, West Sussex. RH16 2LH Telephone 01444 - 484711									
	Drawing	Proposed Side Elevations	Client Mr D Southam								
Drawing no.			date	scale			drawn				
0726.P03			May 26	1:100			ARM				
		revisions	A								

©THE CONTRACTOR SHOULD CHECK ALL DIMENSIONS ON SITE. NO DIMENSIONS TO BE SCALED FROM DRAWINGS.
IT IS THE CONTRACTORS RESPONSIBILITY TO ENSURE COMPLIANCE WITH BUILDING REGULATIONS.