


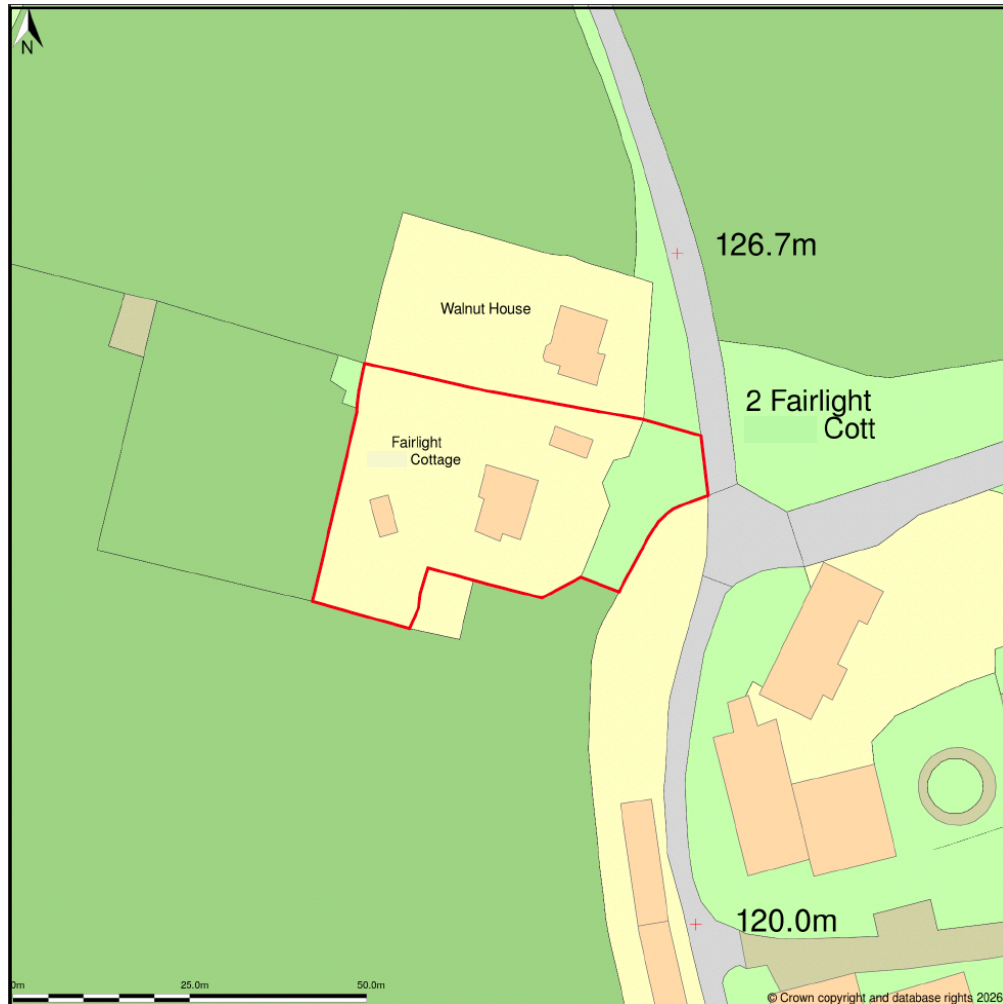

RM Consult

2 Fairlight Cottage

**Site Location
Plan**

Drawing No. 2FLC P04

Scale 1:1250

Date: 4th June 2026