


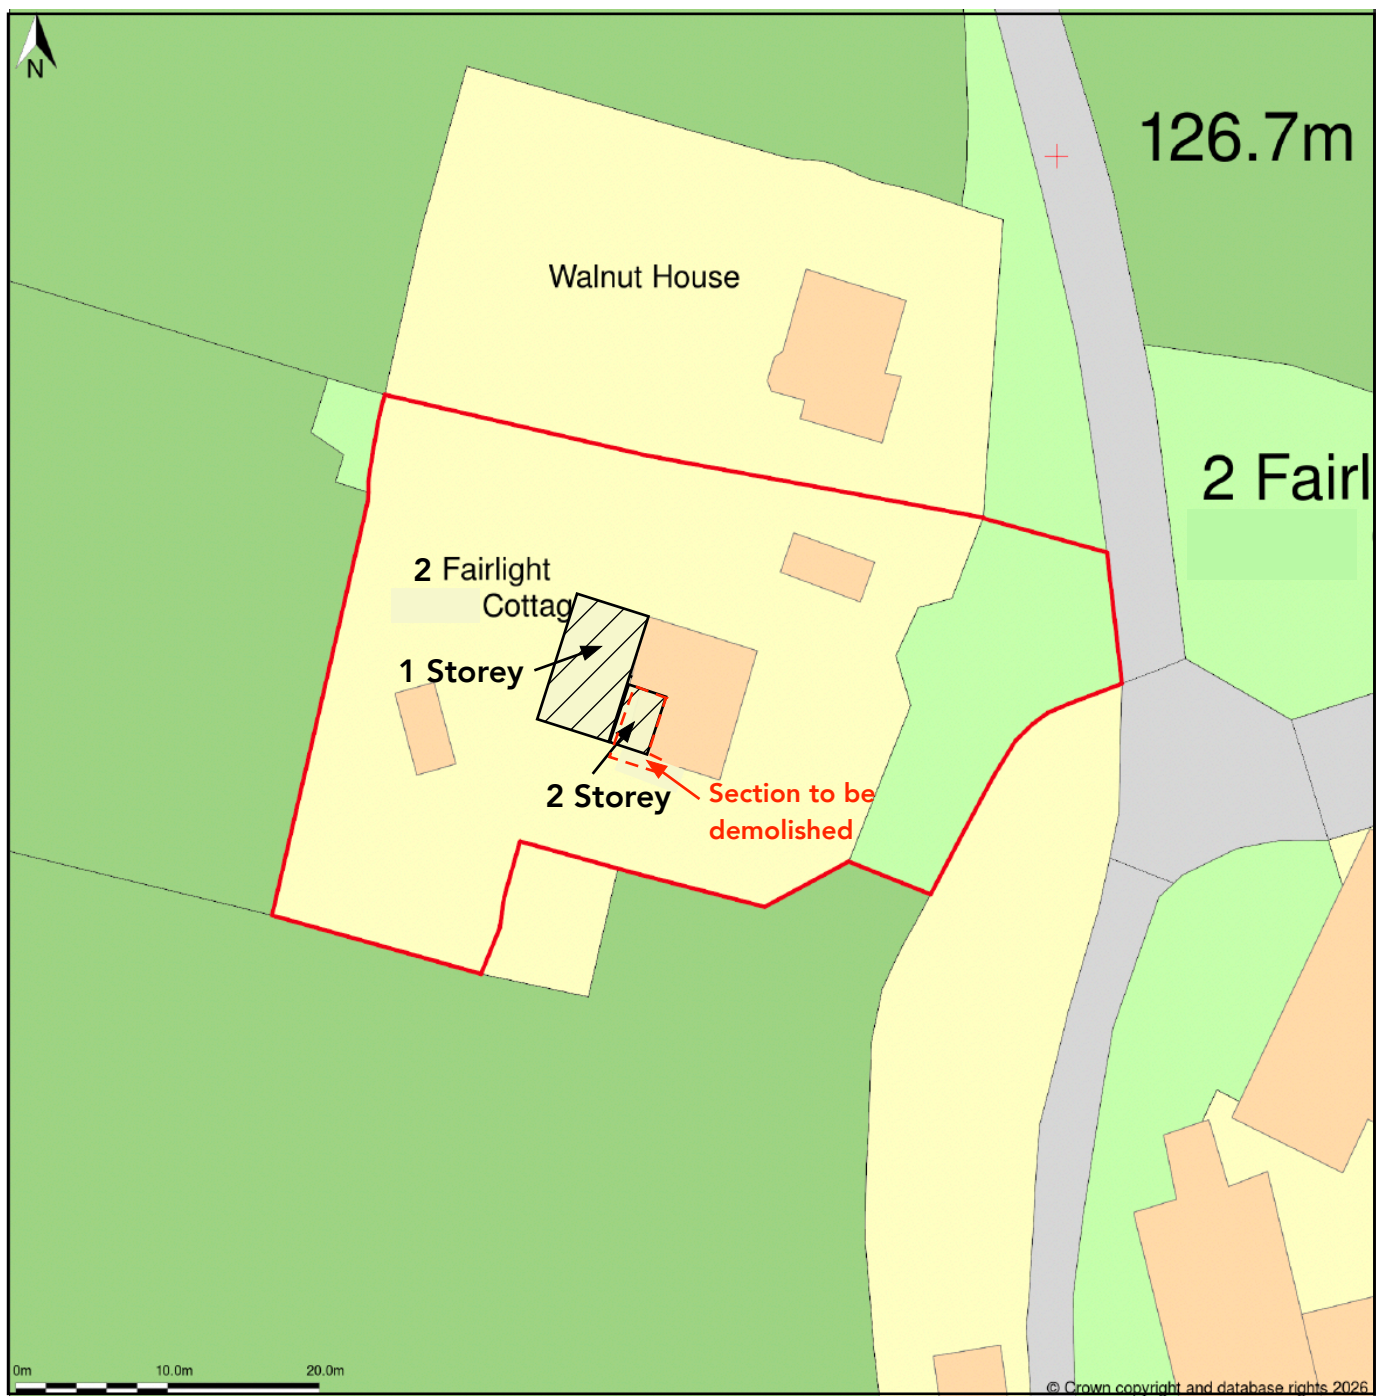

RM Consult

2 Fairlight Cottage

Block Plan

Drawing No. 2 FLC P03

Scale 1:500

Date 4th June 2026