


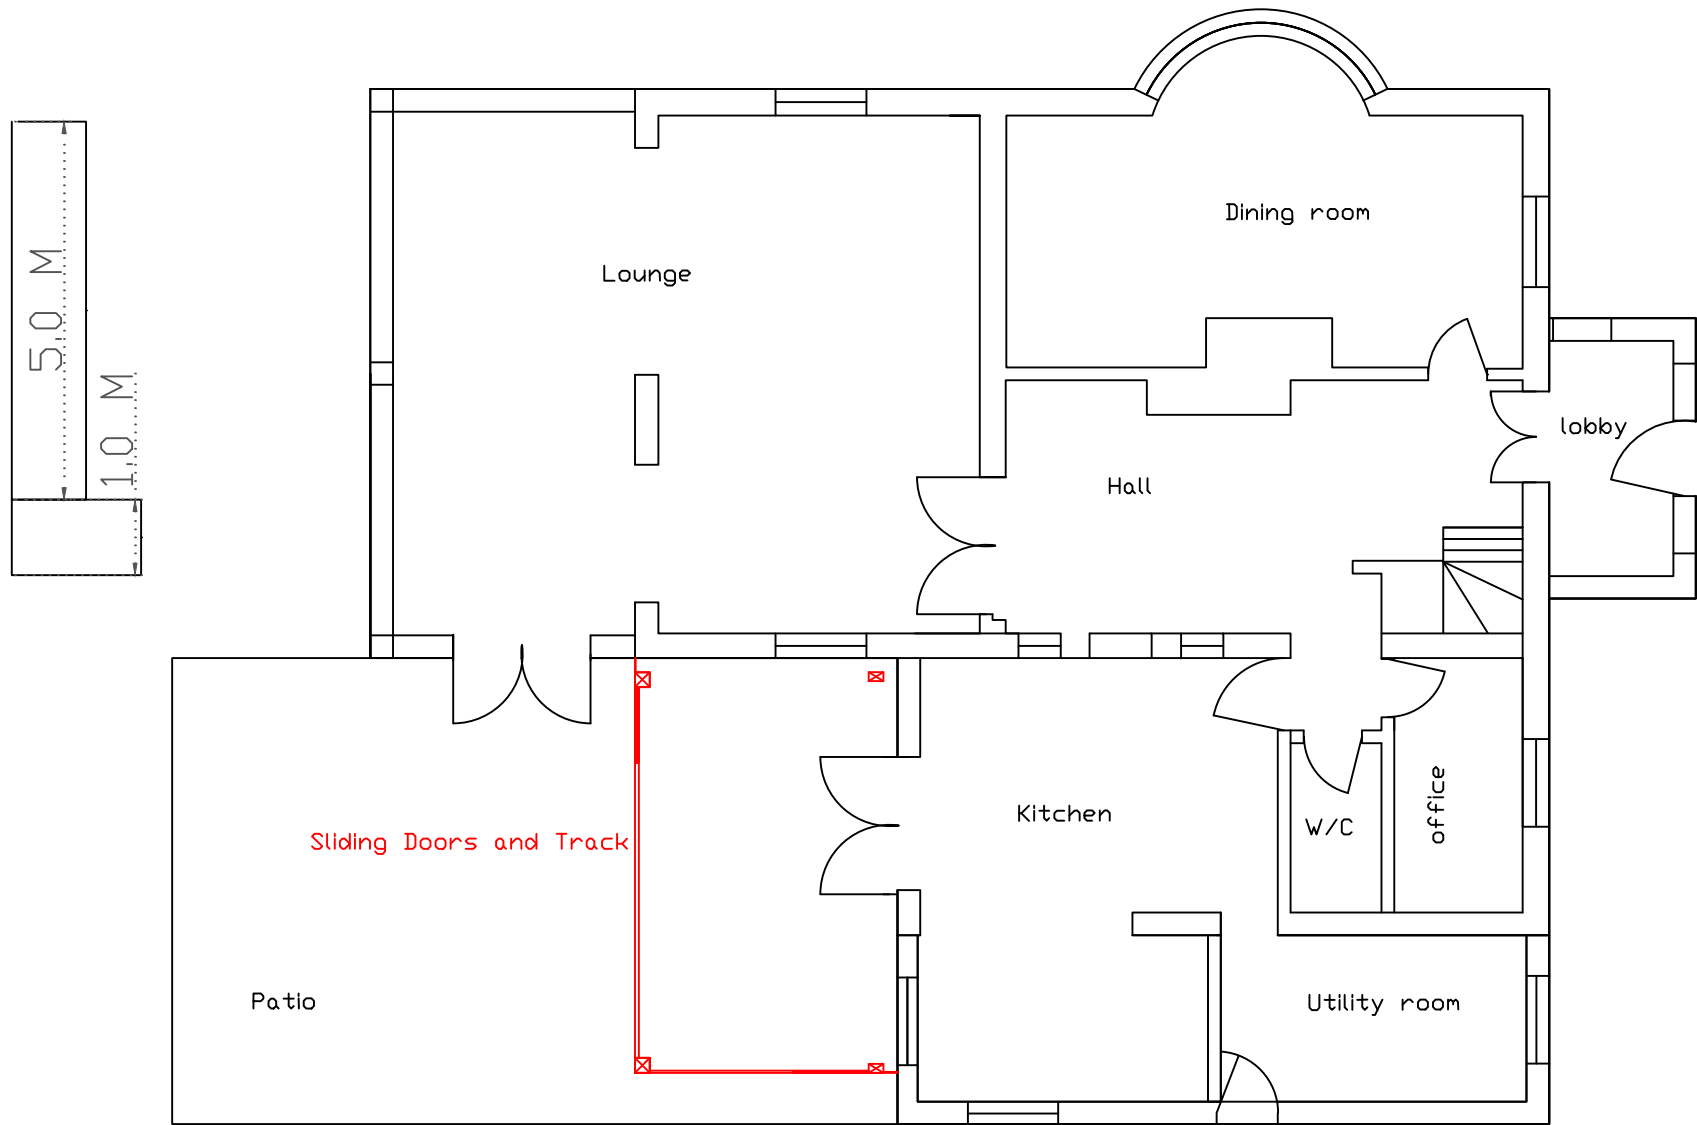

GROUND FLOOR, LITTLE HASLINGS, ORCHARD WAY. PLAN VIEW :- PROPOSED
Scale 1:100