



Block Plan

Paper size A4

drawing no. 002

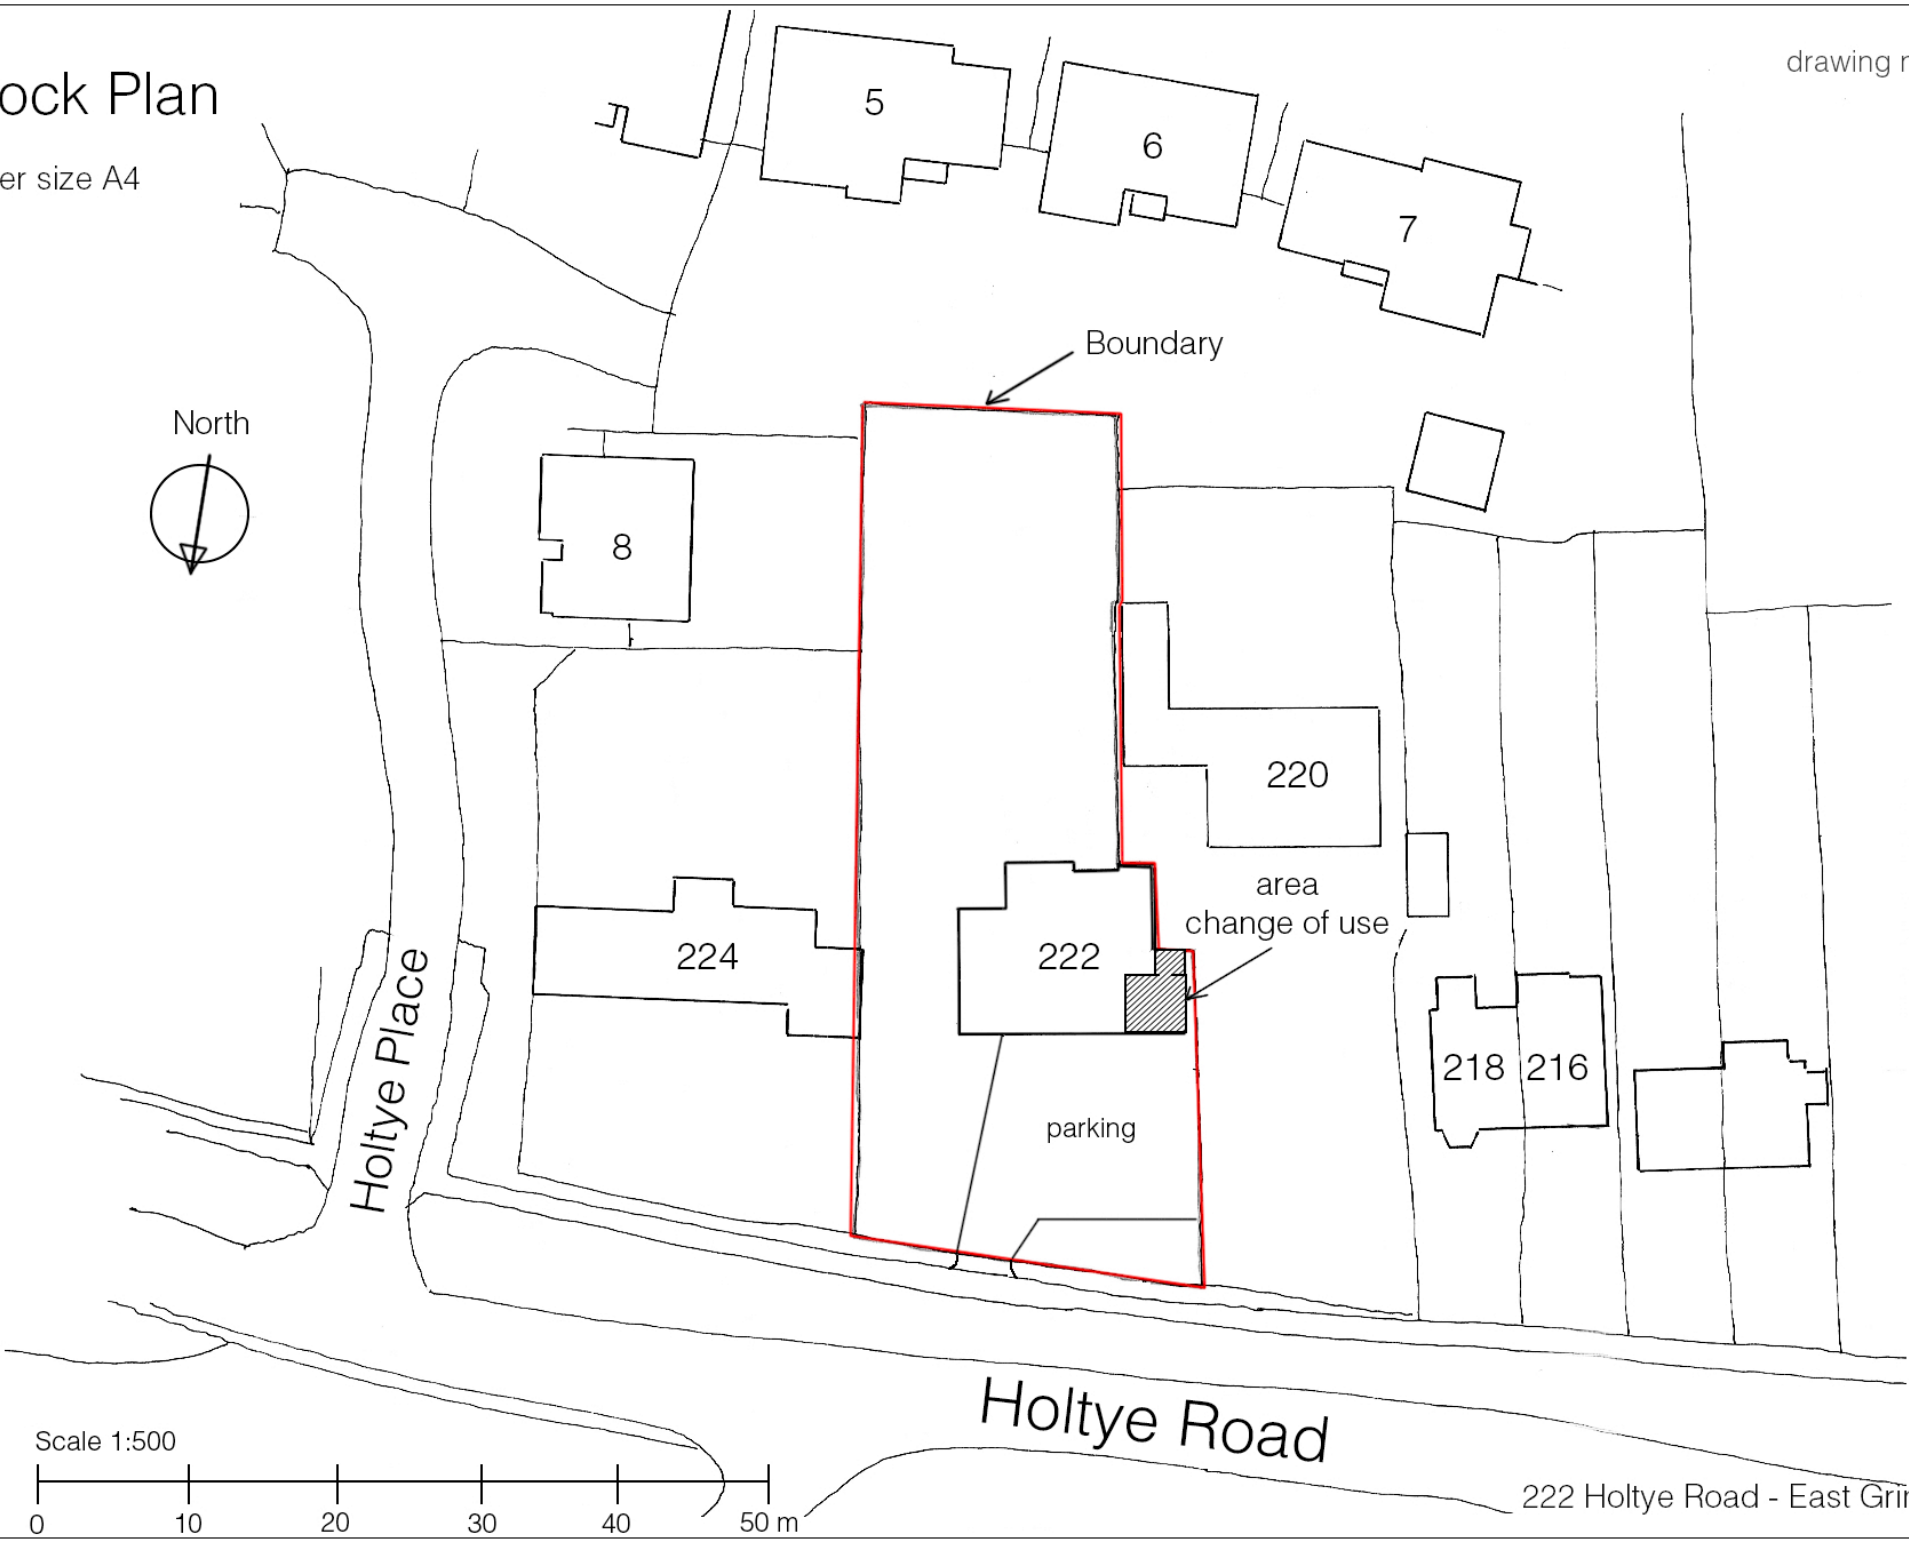

Scale 1:500

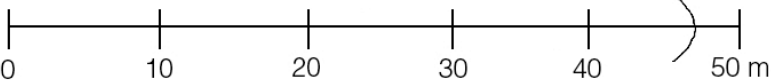

Holtye Road

222 Holtye Road - East Grinstead