


Notes


1. This drawing is copyright no part of this drawing to be copied unless written consent is given by the practice

2. All discrepancies to be reported immediately to the project co-ordinator.


PLANNING

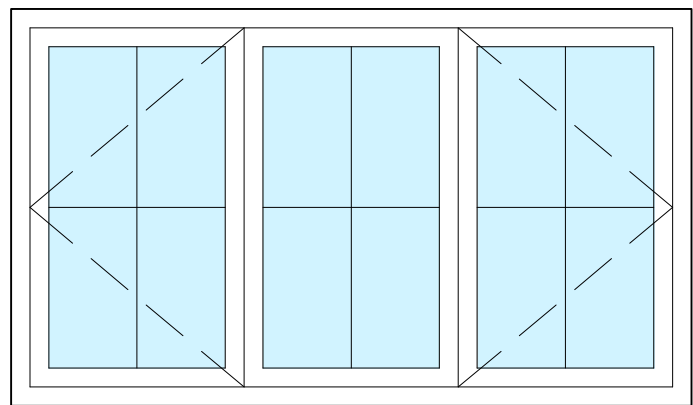


Window w-01

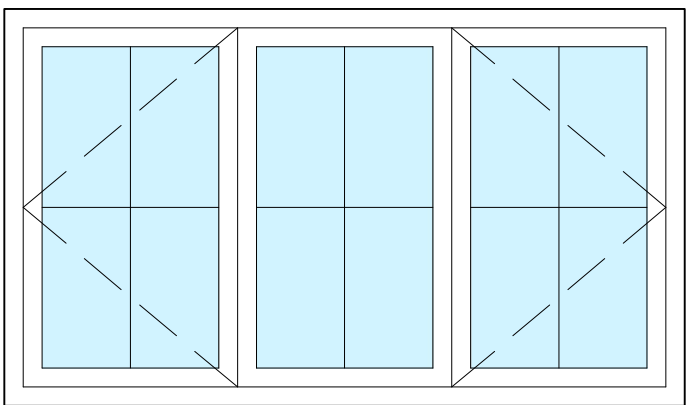


Window w-02

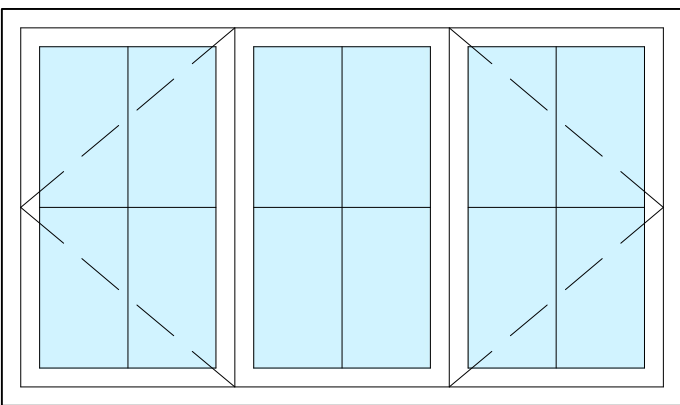


Window w-03

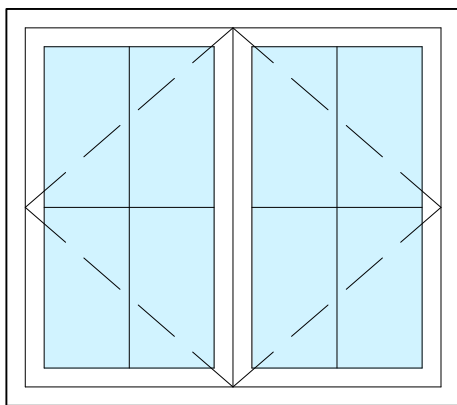


Window w-04

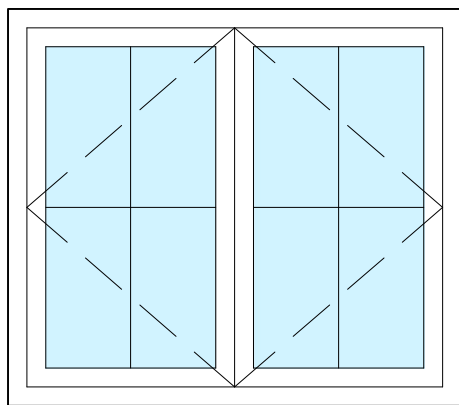


Window w-05

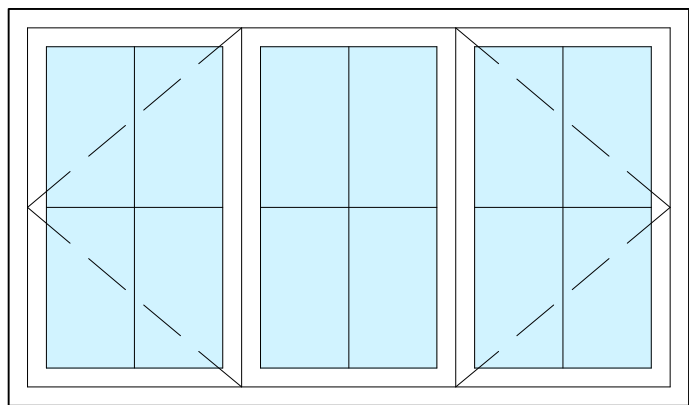


Window w-06

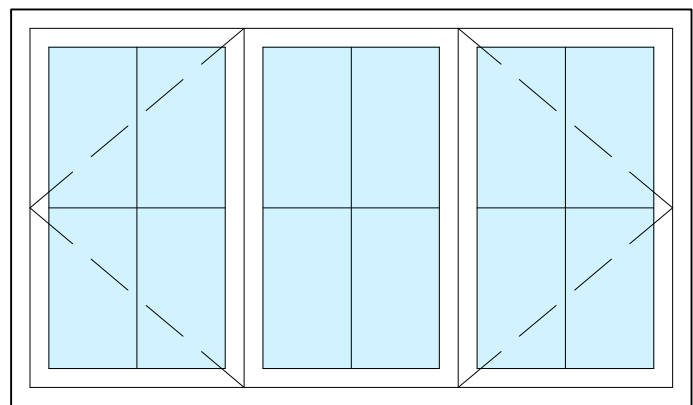


Window w-07

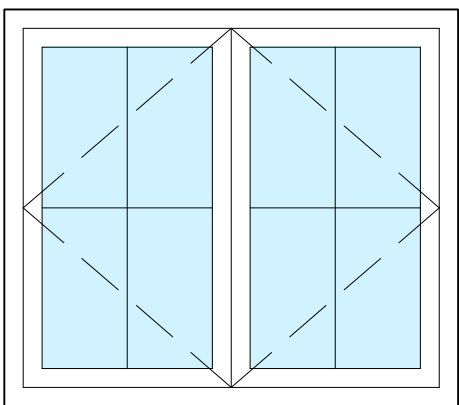


Window w-08

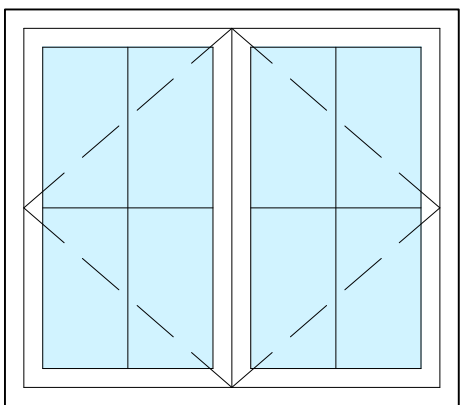


Window w-09

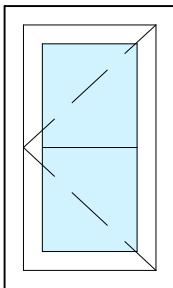


Window w-10

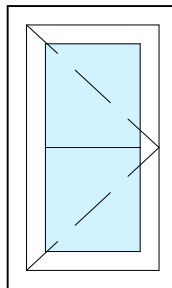


Window w-11

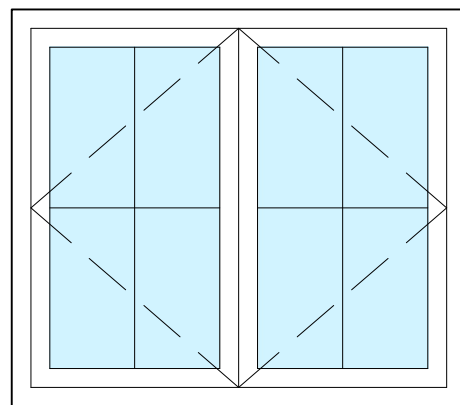


Window w-12

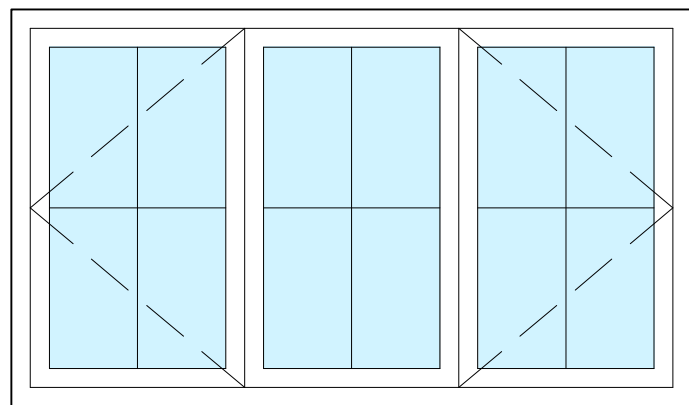


Window w-13

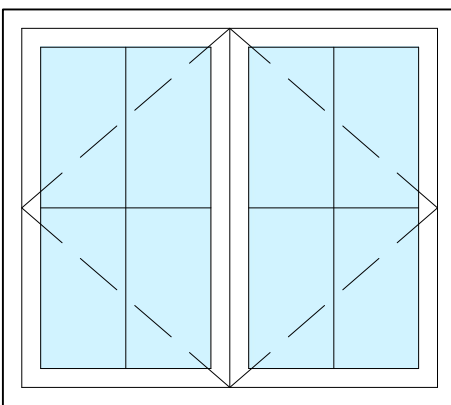

Window w-14

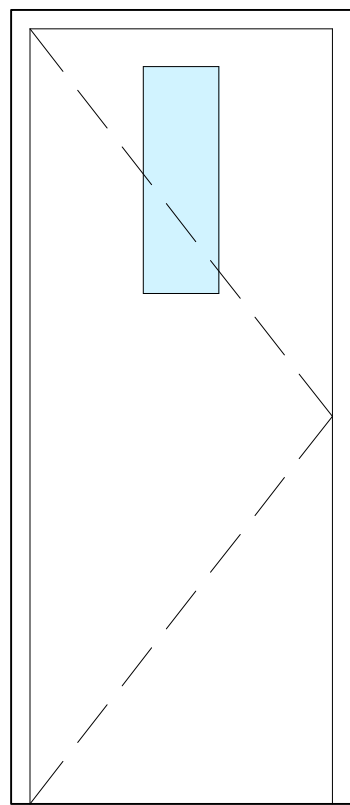


Door d-01

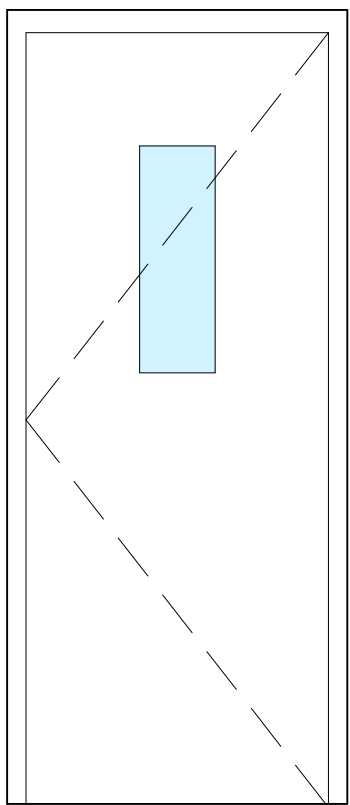

Door d-02

Note:

- Existing windows are double glazed timber construction.
- Existing doors are double glazed uPVC construction.

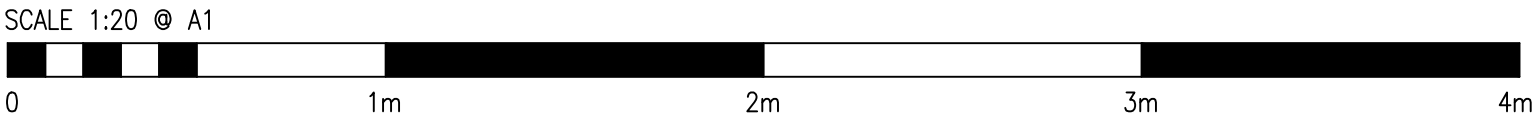

Rev.	Date	Description	Name

NOTES:

Report all discrepancies, errors and omissions. Verify all dimensions on site before commencing any work or preparing shop drawings. All materials, components and workmanship are to comply with all the relevant British Standards, Codes of Practice, and appropriate manufacturers recommendations. For all specialist work, see relevant drawings.

This drawing and design are copyright of ARCHWAY BUILDING CONSULTANCY.

IMPORTANT

All drawings are to be read in conjunction with materials and workmanship and finishes schedules. The contractor is to advise on structural stability for works and strength of construction. The contractor is to provide setting out drawings prior to commencement. All drawings are to be submitted for approval to Archway Building Consultancy.



Client

...

Project

11-14 HETT CLOSE
ARDINGLY
HAYWARDS HEATH
RH17 6TE

drawn	E.M.	rev	...
date	01.12.25	scale	1:20 @ A1
Title EXISTING WINDOW SCHEDULE			
25-007	001	04	