



The Castle Inn, Hickstead, RH17 5LZ	
1725 3.015	
CLIENT	CHLOE BREEN
DRAWING	PROPOSED DOOR DETAILS
DATE	JULY 2025
SCALE	1:10 @ A1

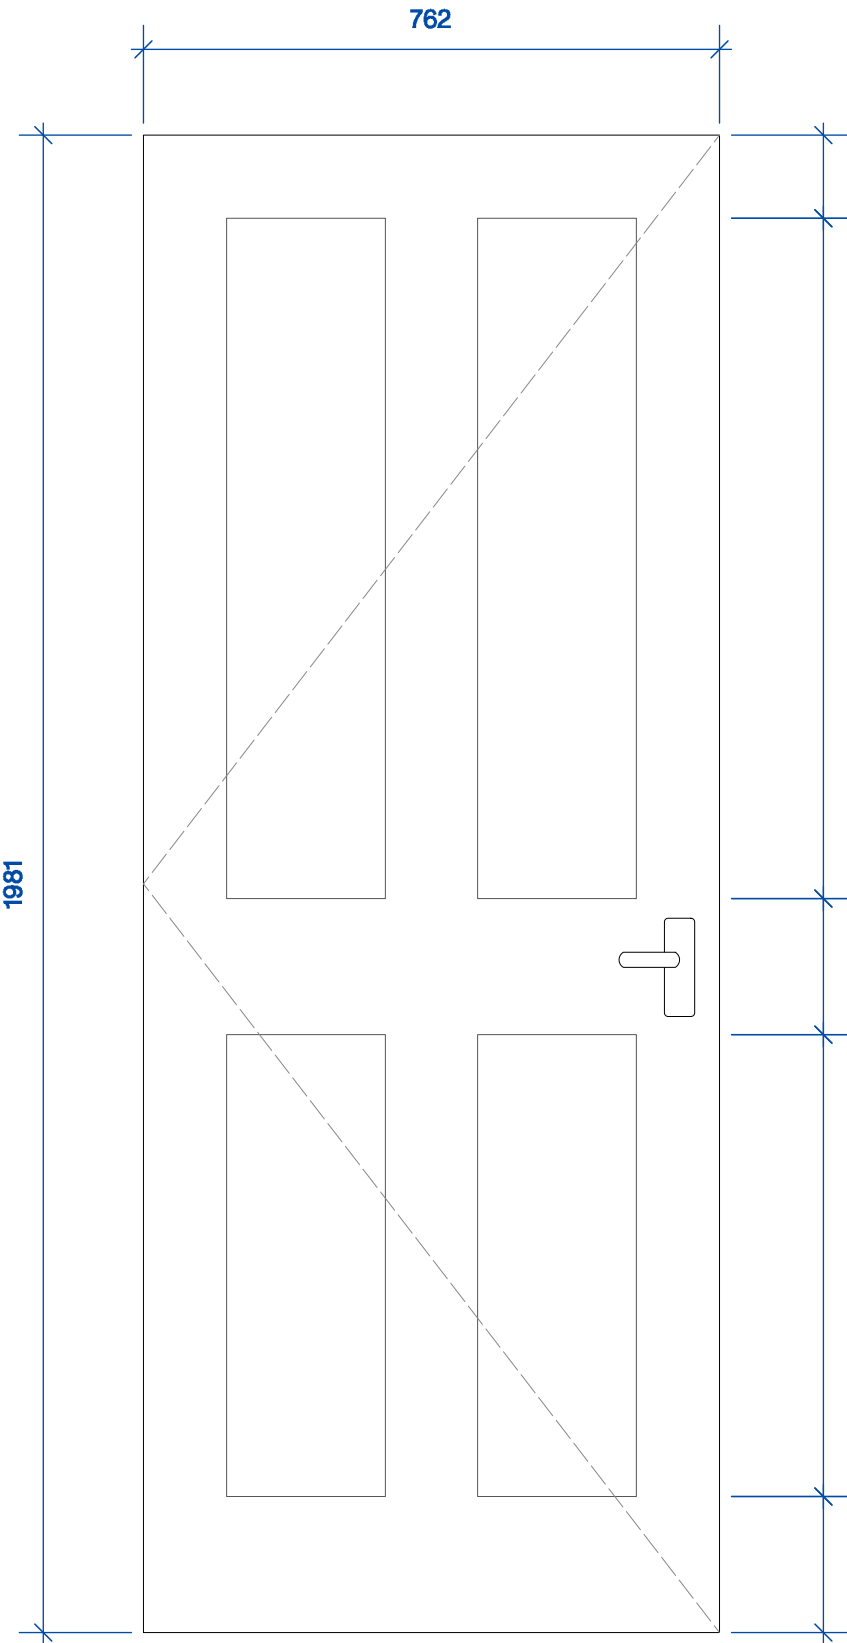

PROPOSED INTERNAL DOORS
SOLID CORE 4 PANEL MOULDED FD30 FIRE DOOR - FULLY FINISHED


0m 0.2 0.4 0.6 0.8
1:10 Scale Bar

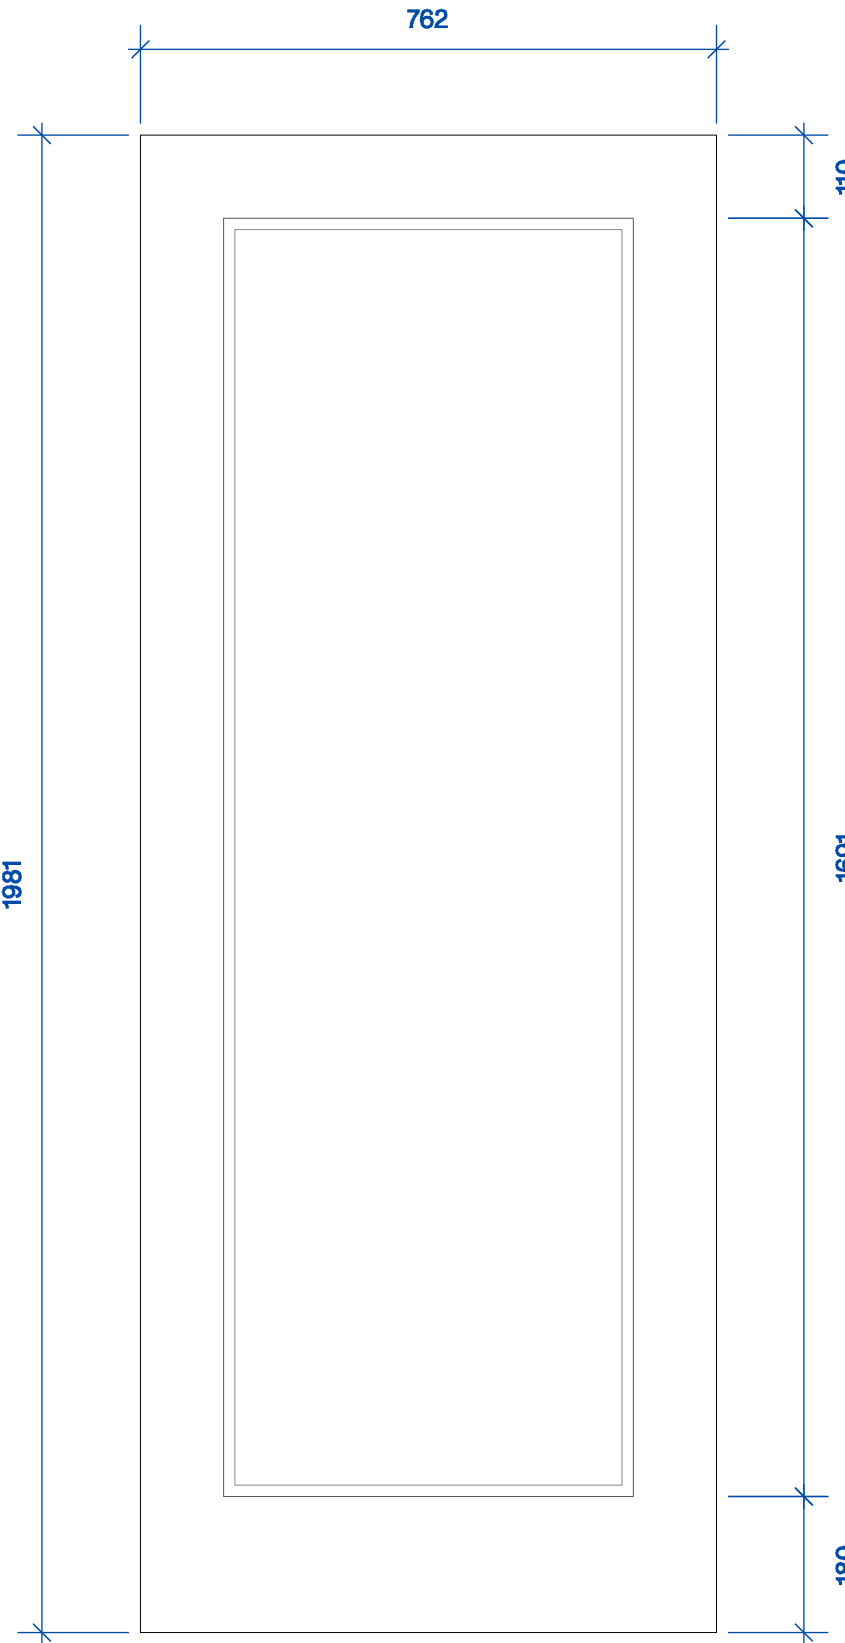

PROPOSED EXTERNAL DOORS (TO NEW OUTBUILDING)
PATTERN 10 HEMLOCK EXTERNAL TIMBER GLAZED DOOR

0m 0.2 0.4 0.6 0.8
1:10 Scale Bar


- DOORS GFD 16, GFD 17, GFD 19, GFD 20

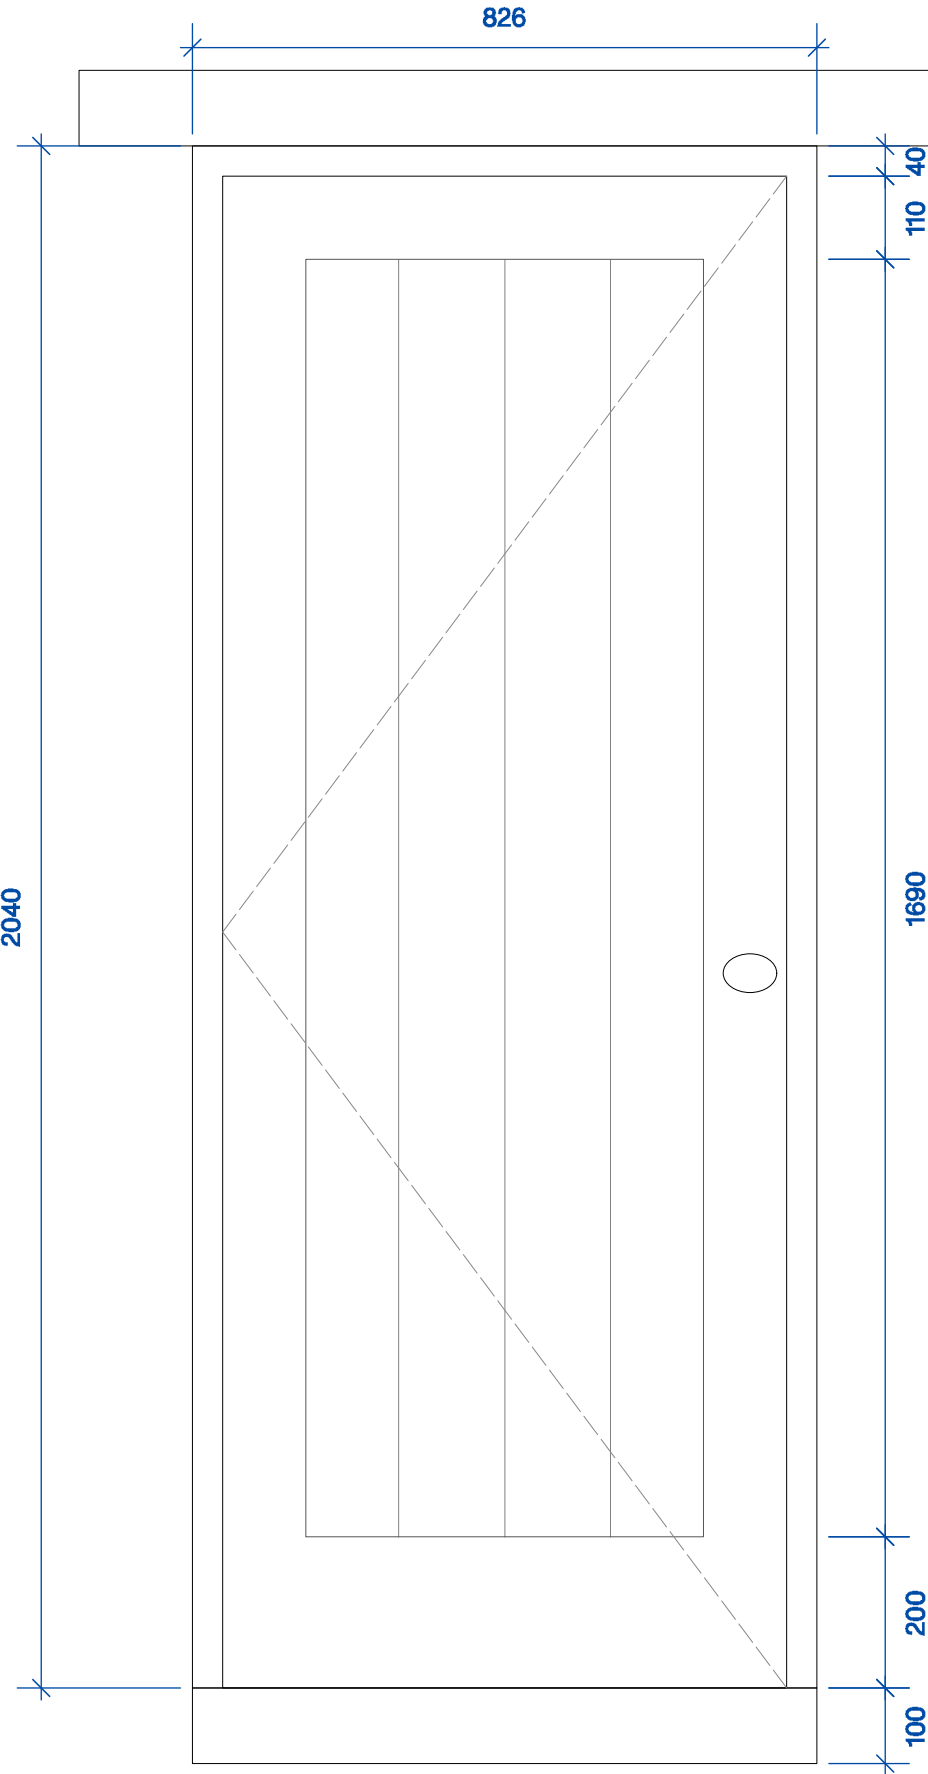

PROPOSED EXTERNAL DOORS (TO NEW OUTBUILDING)
EXTERNAL HARDWOOD FARLEY DOOR

0m 0.2 0.4 0.6 0.8
1:10 Scale Bar

- DOORS GFD 14, GFD 15, GFD 22

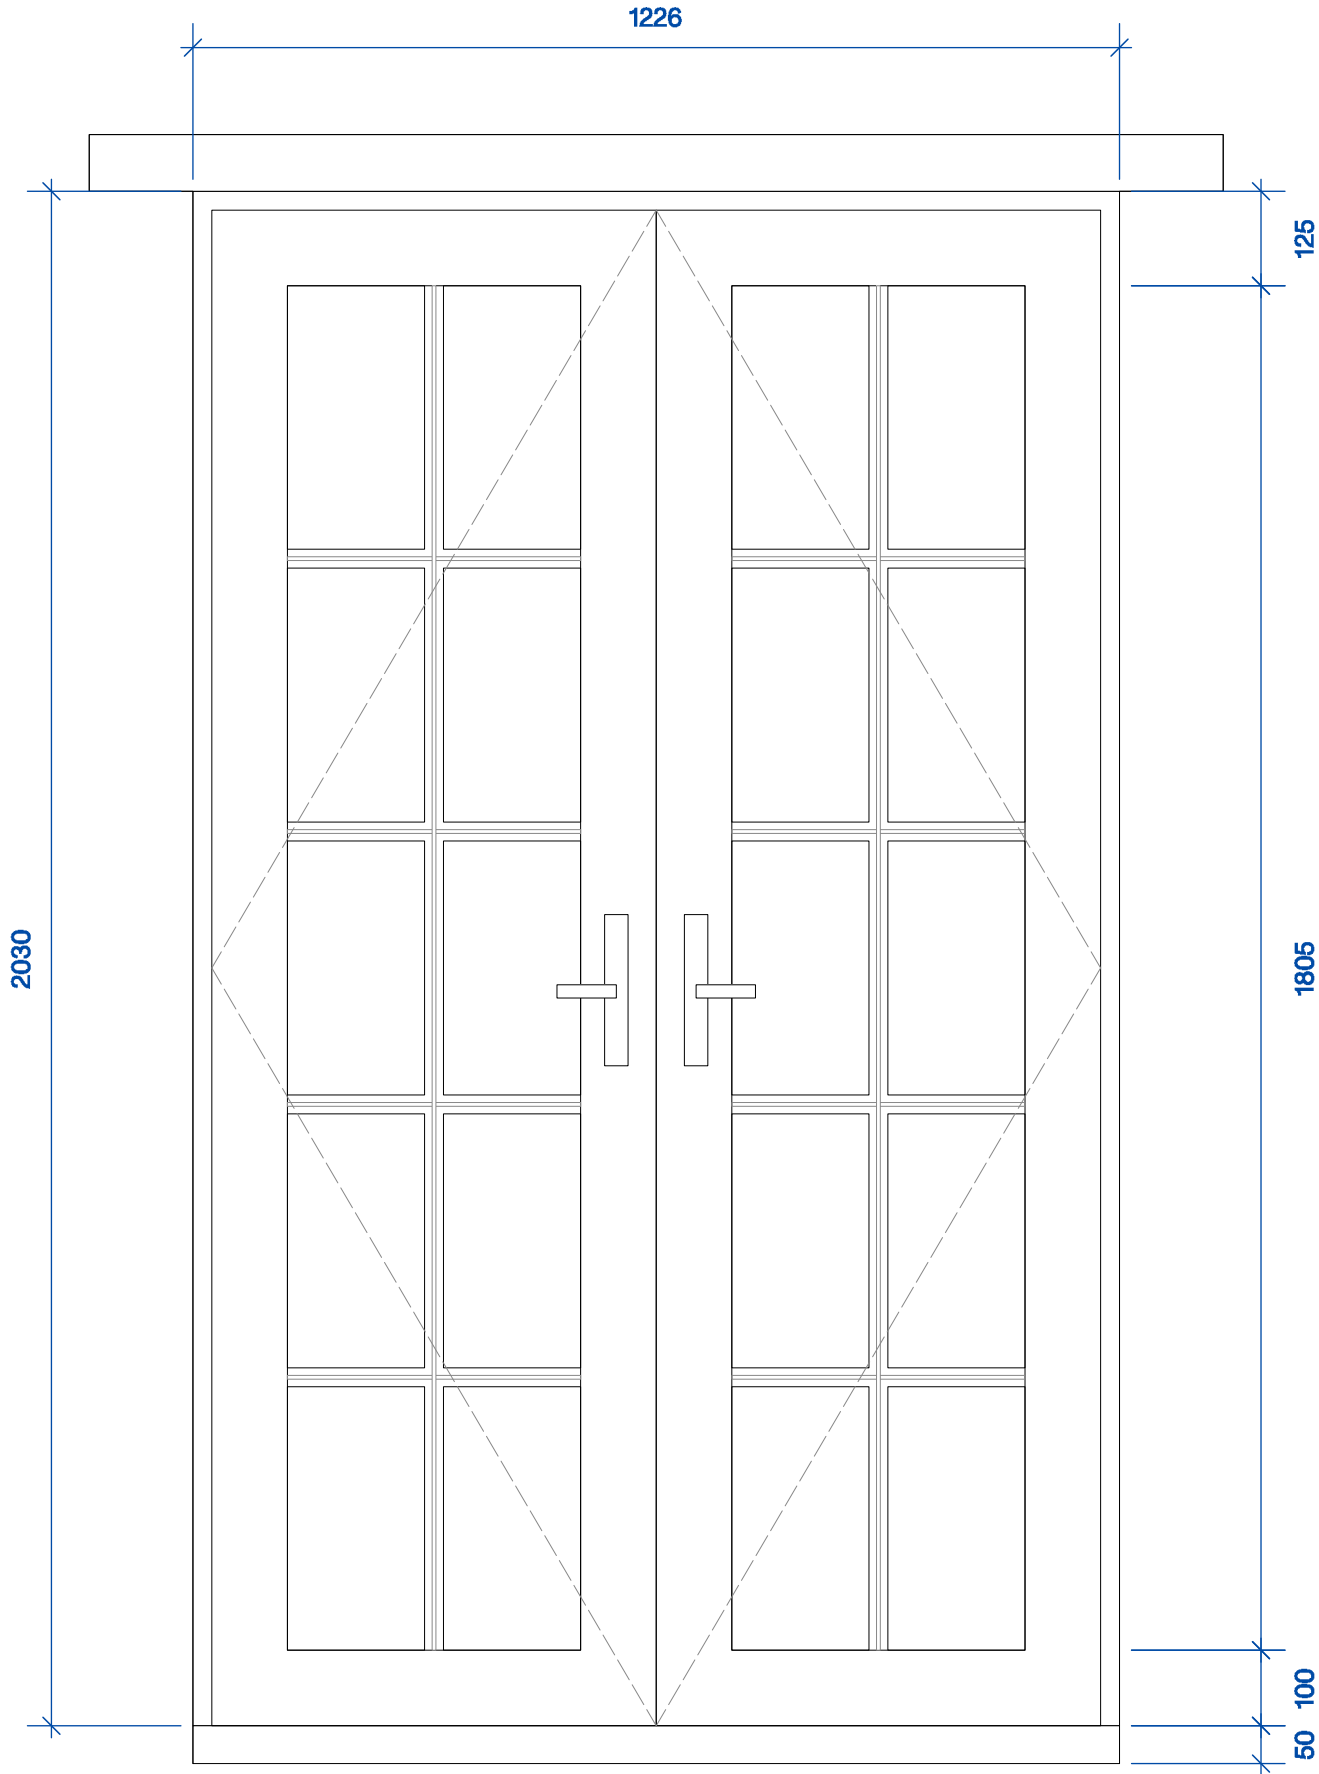

PROPOSED EXTERNAL TIMBER DOORS (TO REPLACE UPVC)
EXTERNAL DOUBLE GLAZED TIMBER FRENCH DOORS

0m 0.2 0.4 0.6 0.8
1:10 Scale Bar

- DOORS GFD 4, GFD 5

PRINTDRAWINGATA1

N.B. Unless otherwise noted this drawing is not to be used for construction purposes. If indicated as feasibility this drawing is subject to a detailed site investigation, including ground conditions/ contaminants, drainage design and planning / density negotiations. The layout may be based upon an enlargement of an os sheet or other small scale plans and its accuracy needs to be verified by survey. CDM regulations have not been fully considered.

The Workshop, unit 3,
29-42 Windsor Street,
Brighton, BN1 1PU

landivar-architects.com
info@landivar-architects.com
01273 739560

