




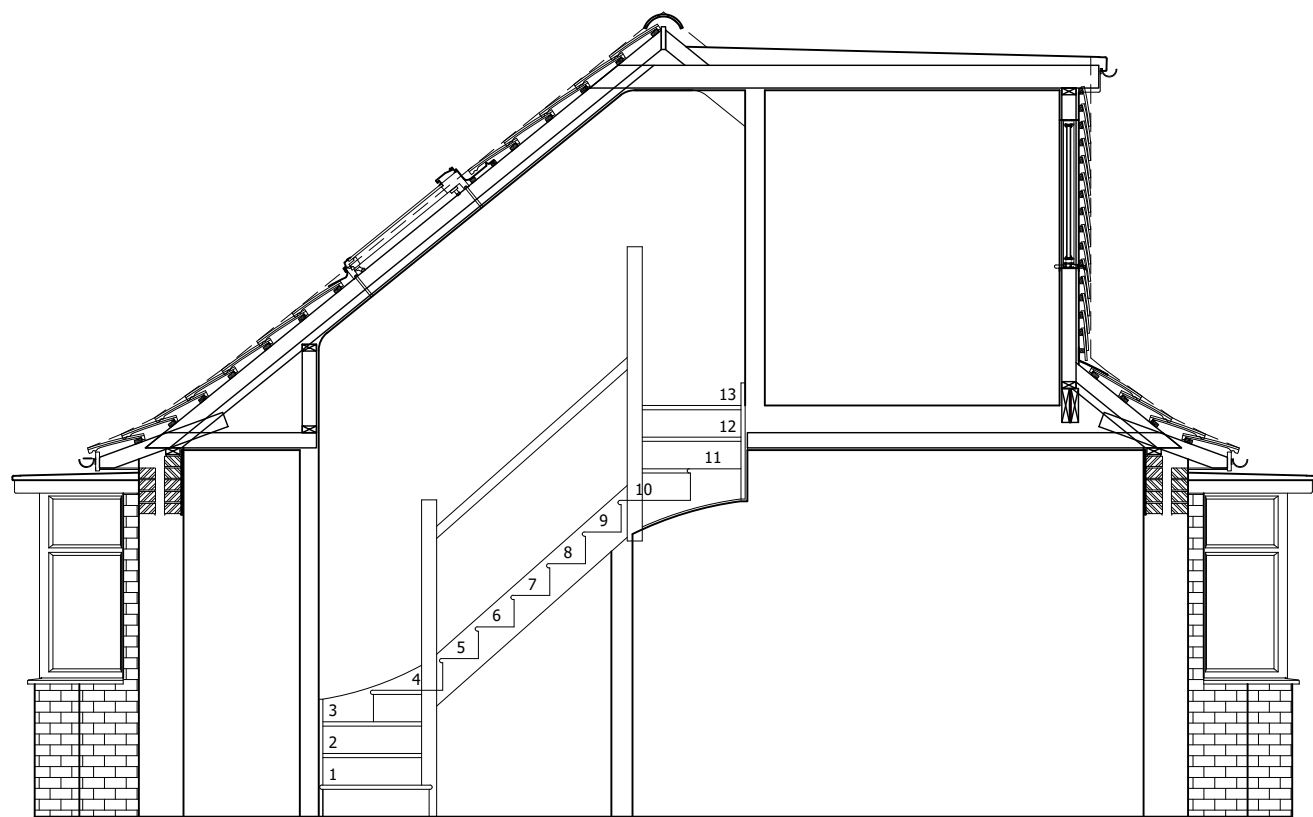



EXISTING SECTION C-C

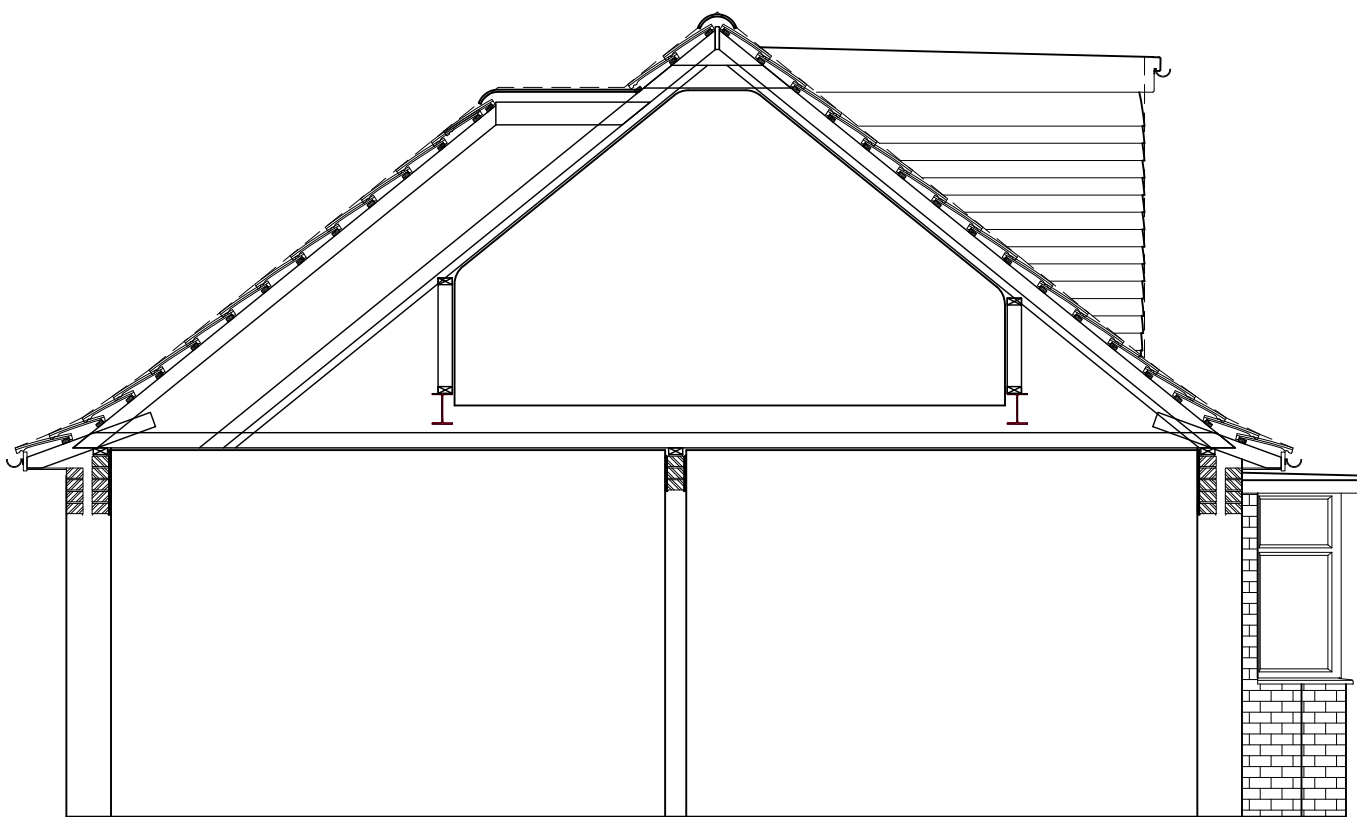


EXISTING SECTION D-D

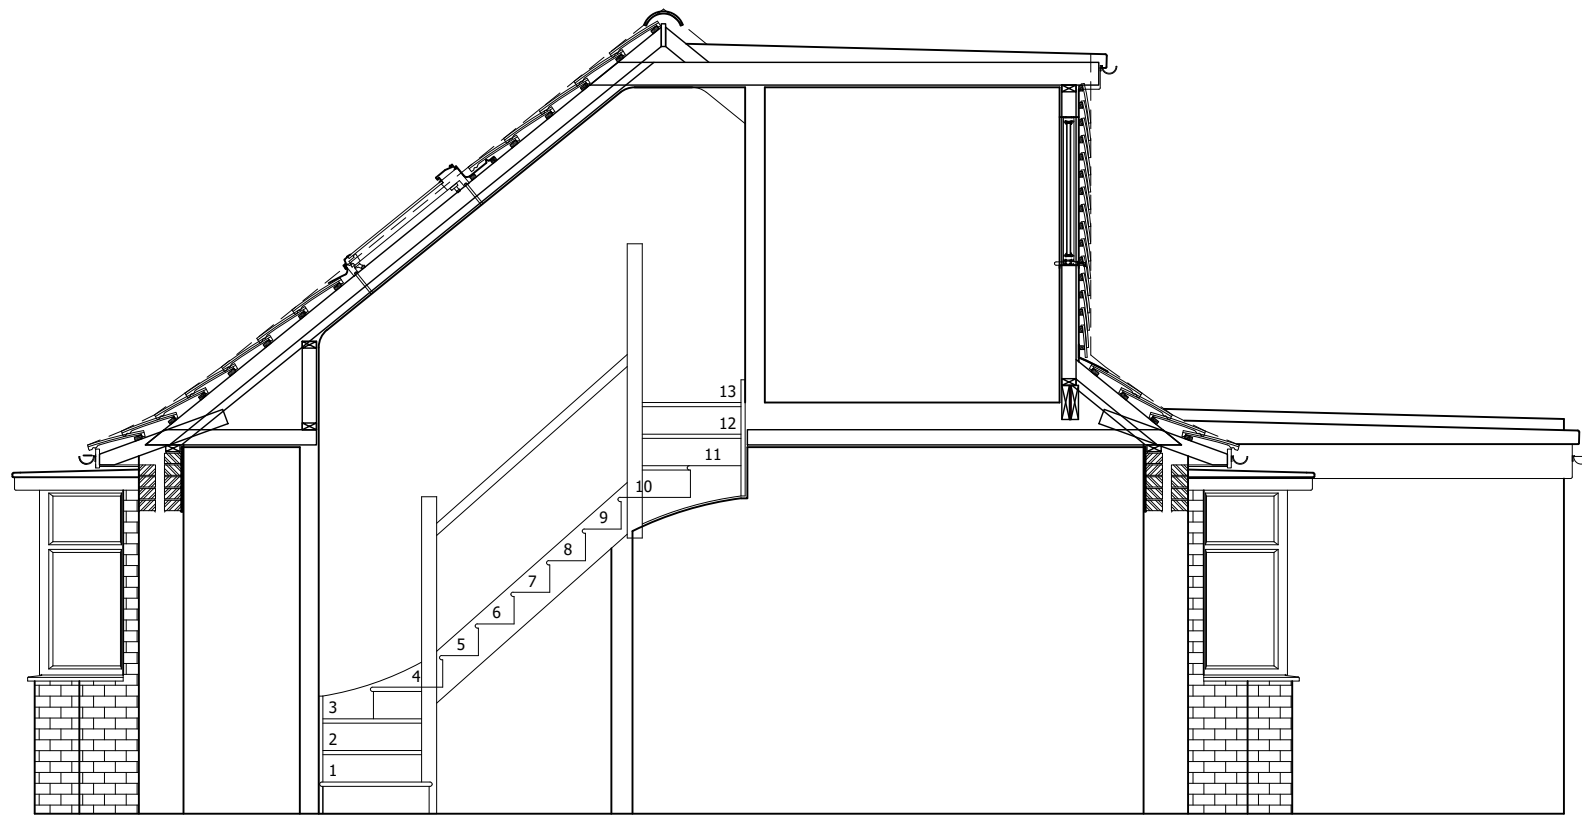

PROPOSED SECTION C-C

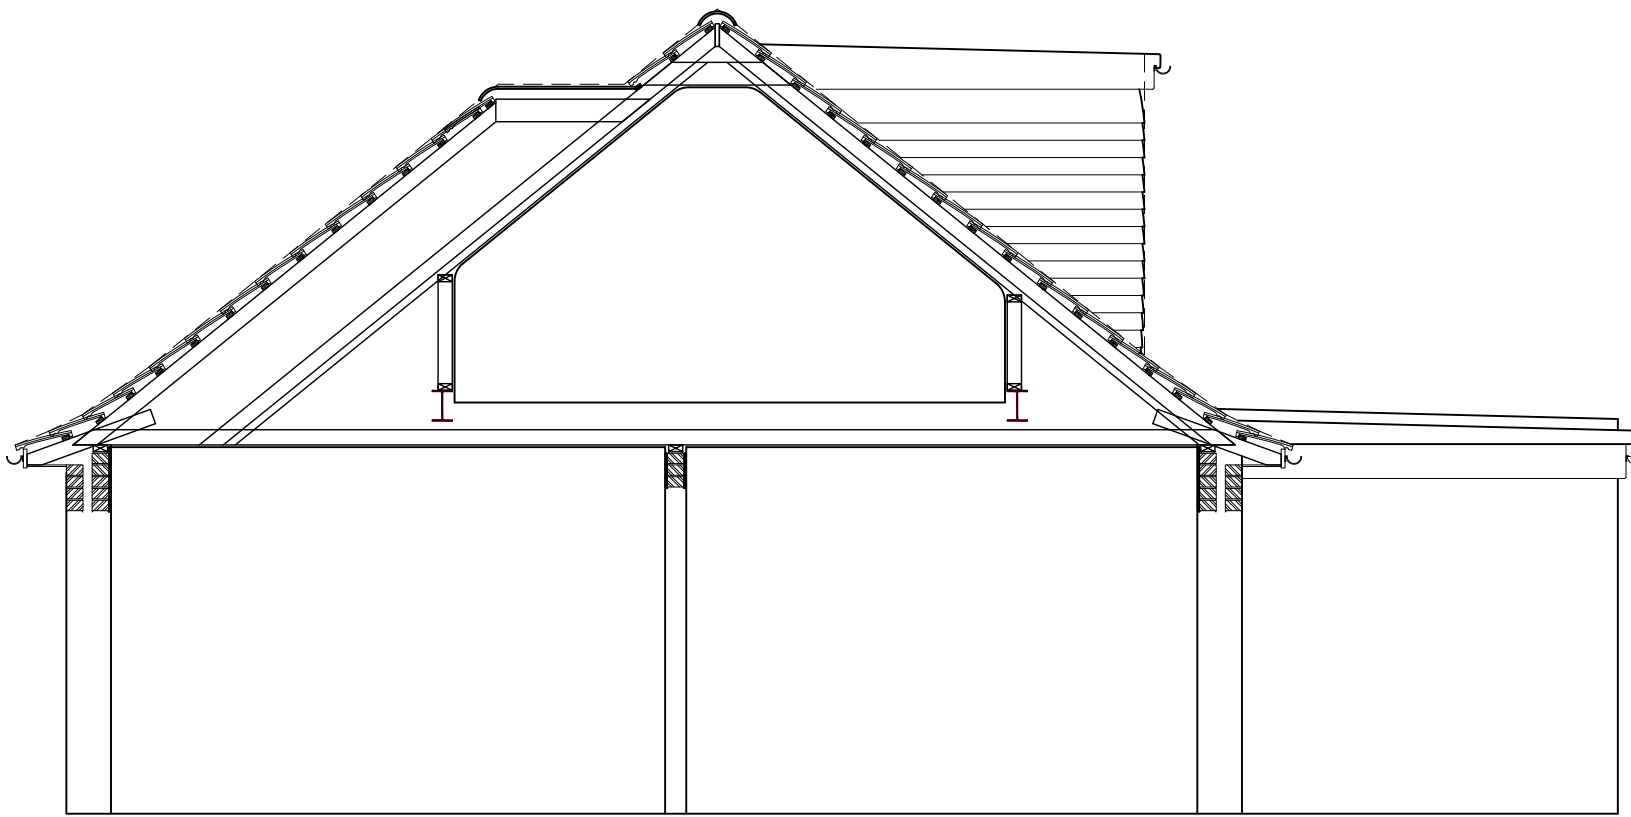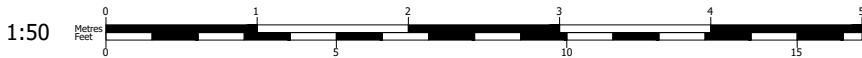

PROPOSED SECTION D-D

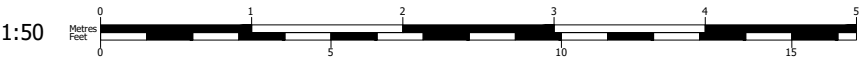

Homeowners Name (s):

Samantha Hyde

Site Address:

11 Orchard Close
Haywards Heath
RH16 1UU

Local Authority:

Mid Sussex District Council

Project Description:

Single Storey Side Extensions (one As Annexe)

Drawing Title:

Existing & Proposed Sections C-C & D-D

Drawing Number:

11

Date issued:

13/02/2025

Scale:

1:50 @ A2

Revision:

B

Drawn by:

JW

© Copyright Measured and Drawn Ltd.

This drawing is the property of Measured and Drawn Ltd and as such is the subject of Intellectual Property Rights including copyright and design rights. You must not reproduce, copy, loan or submit this drawing to any other party without the written consent of Measured and Drawn Ltd.

Dimensions whether scaled or figured are for Planning & Building Control approvals only. The General Contractor is responsible for the verification of all dimensions on site and must inform Measured and Drawn Ltd of any discrepancies prior to the setting out or ordering of materials.

IT IS THE HOME OWNERS RESPONSIBILITY TO OBTAIN PARTY WALL, LINE OF JUNCTION OR NOTICE OF ADJACENT EXCAVATION AGREEMENTS.