


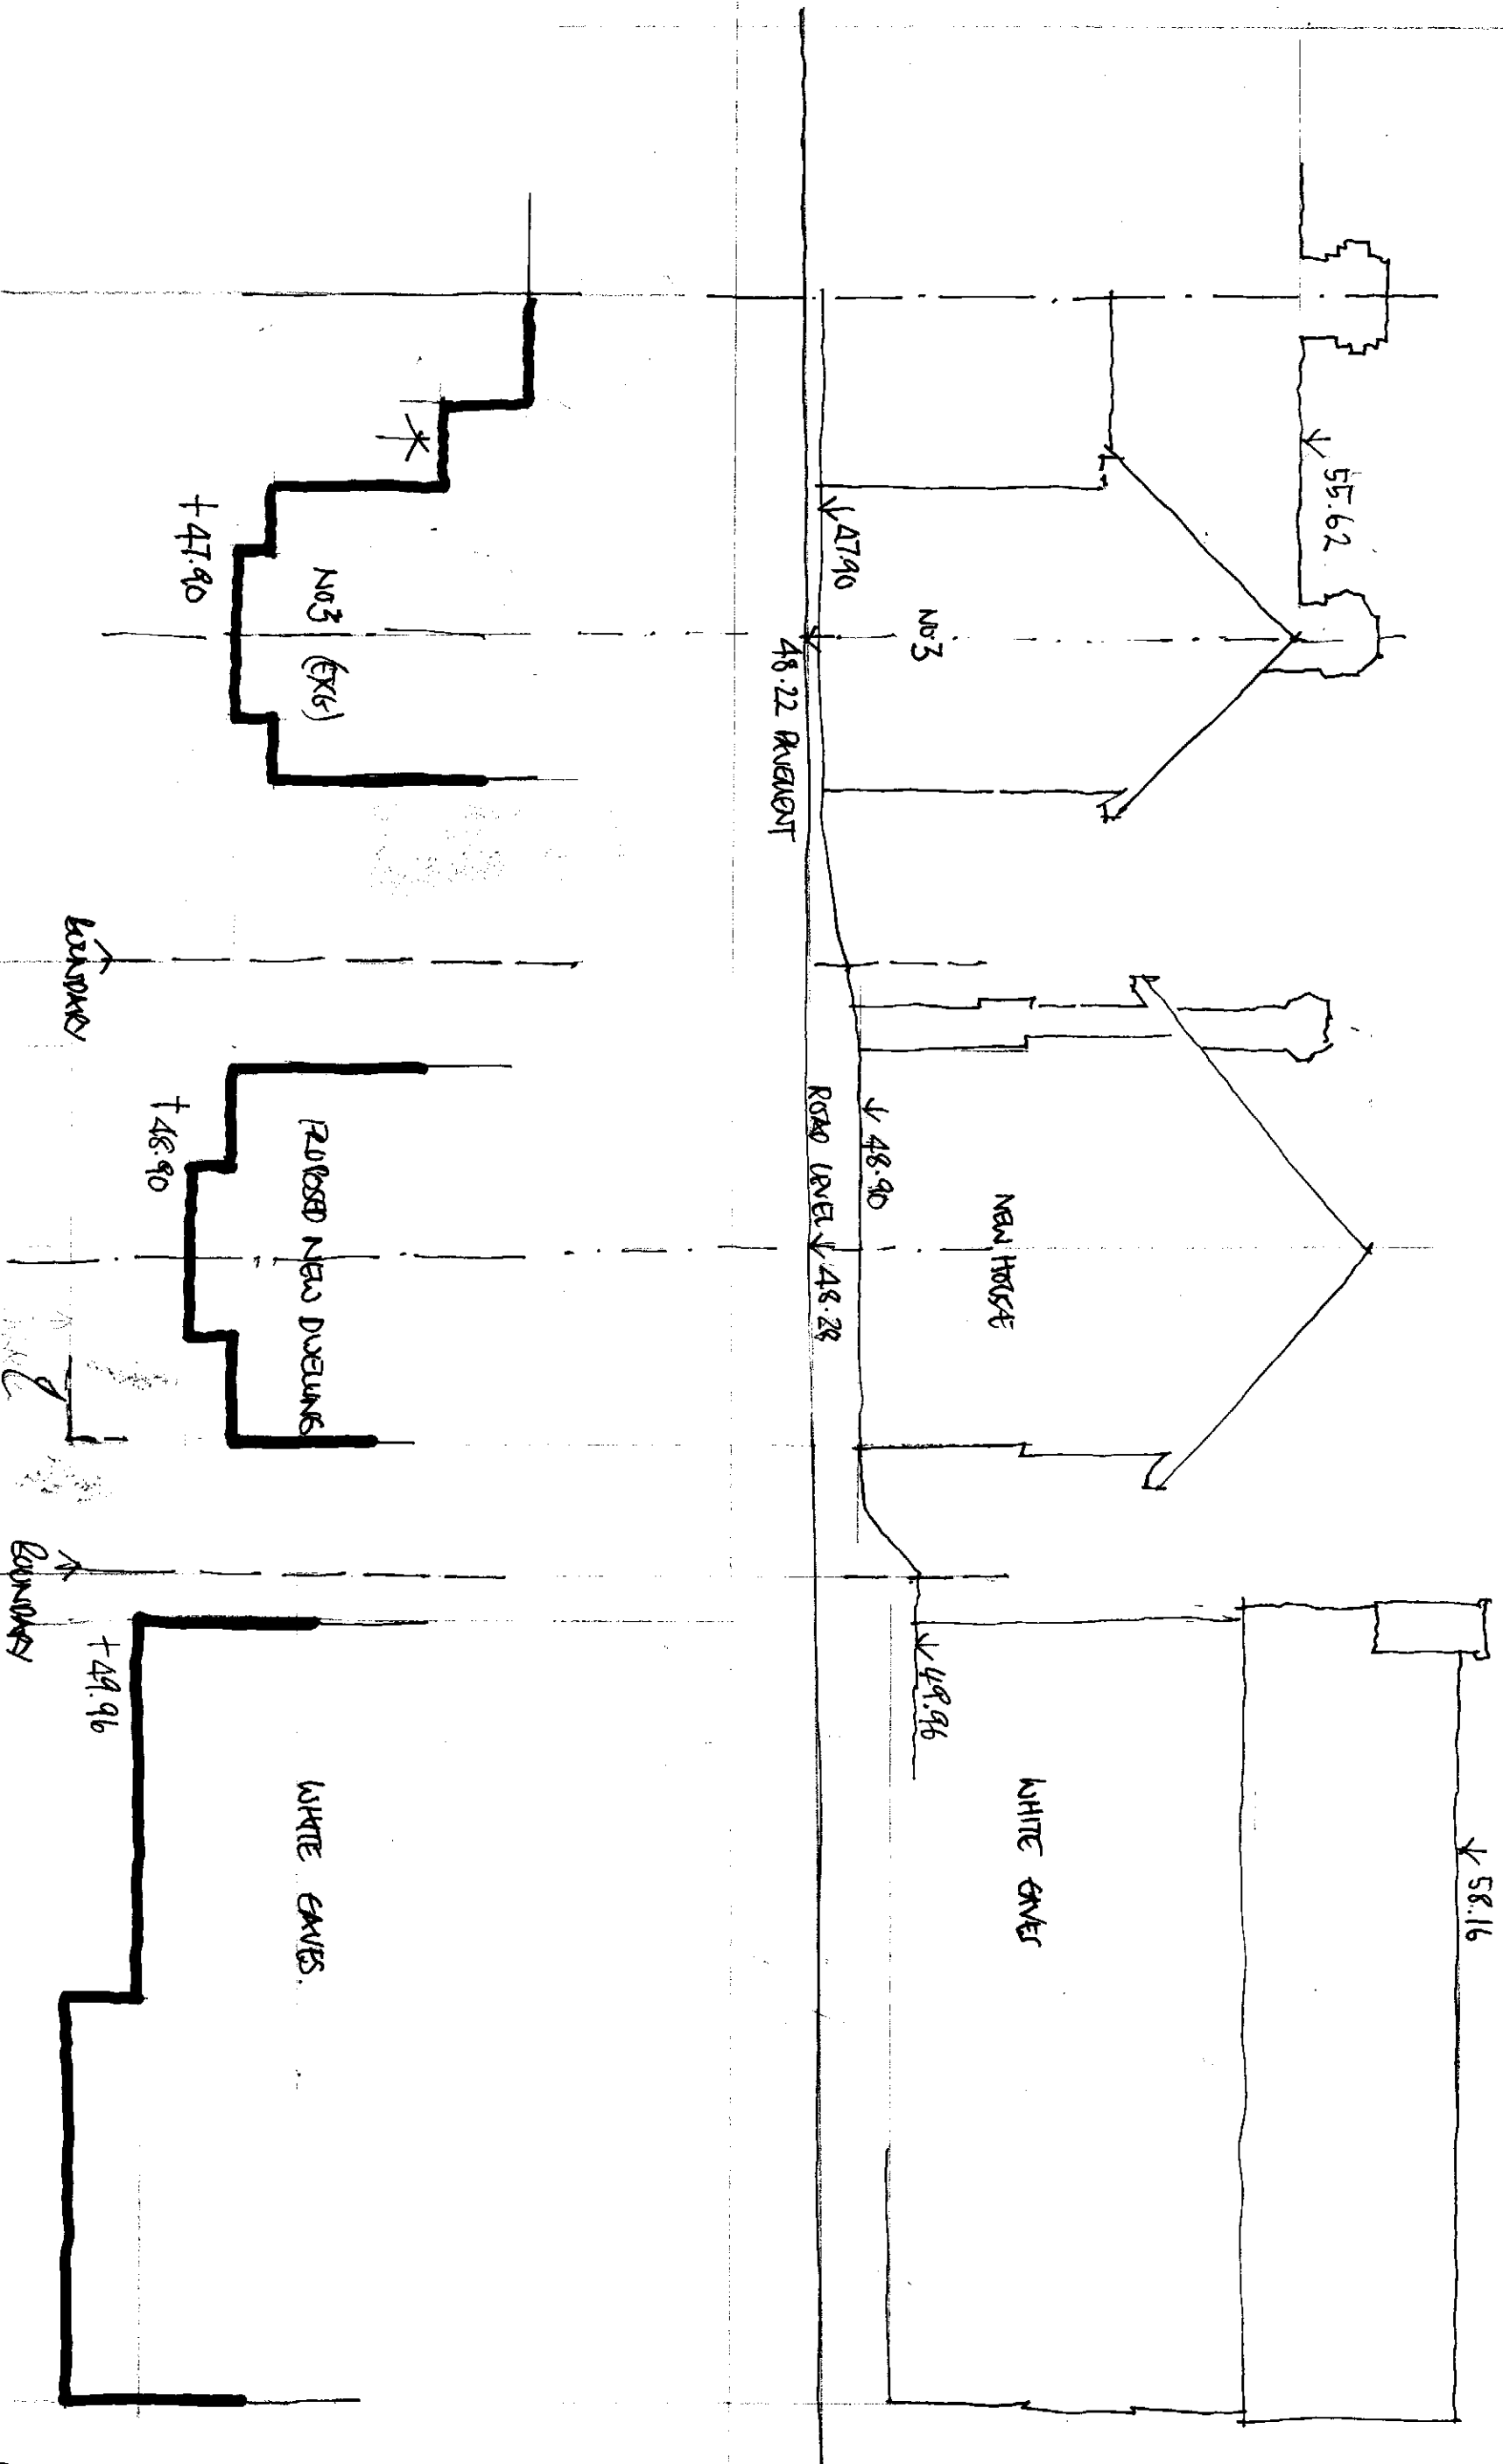

PROPOSED DWELLING AT NO 3 WEST CORNER UNDATED.

STREET VIEW & PLAN 1:100 @ A3.