




MANHOLE COVER SPECIFICATION			
LOCATION	FINISH	DUTY	COVER TYPE
EXTERNAL	PAVED	FACTA D	450mm SQUARE RECESSED COVER AS SAINT GOBAIN STEEWAY 88PIAVE RANGE
EXTERNAL	BLACKTOP	D400	450mm SQUARE SLIDE OUT COVER AS SAINT GOBAIN 'INTER-AX'
INTERNAL	TILED/VINYL	FACTA B	COVER TO BE 'HOWE GREEN' AIR AND WATER TIGHT AS 7500 SERIES.
1. ALL SIZES OF CLEAR OPENINGS SHOULD BE AT LEAST SIZE OF INSPECTION CHAMBER FOR 300Ø PPACs AND 450Ø PPICs.			
2. FOR LARGER CONCRETE AND BRICK MANHOLE CHAMBERS MIN SIZE SHOULD BE 600 x 600 - REFER TO MH DATA BOX ON PROJECT DRAWINGS			

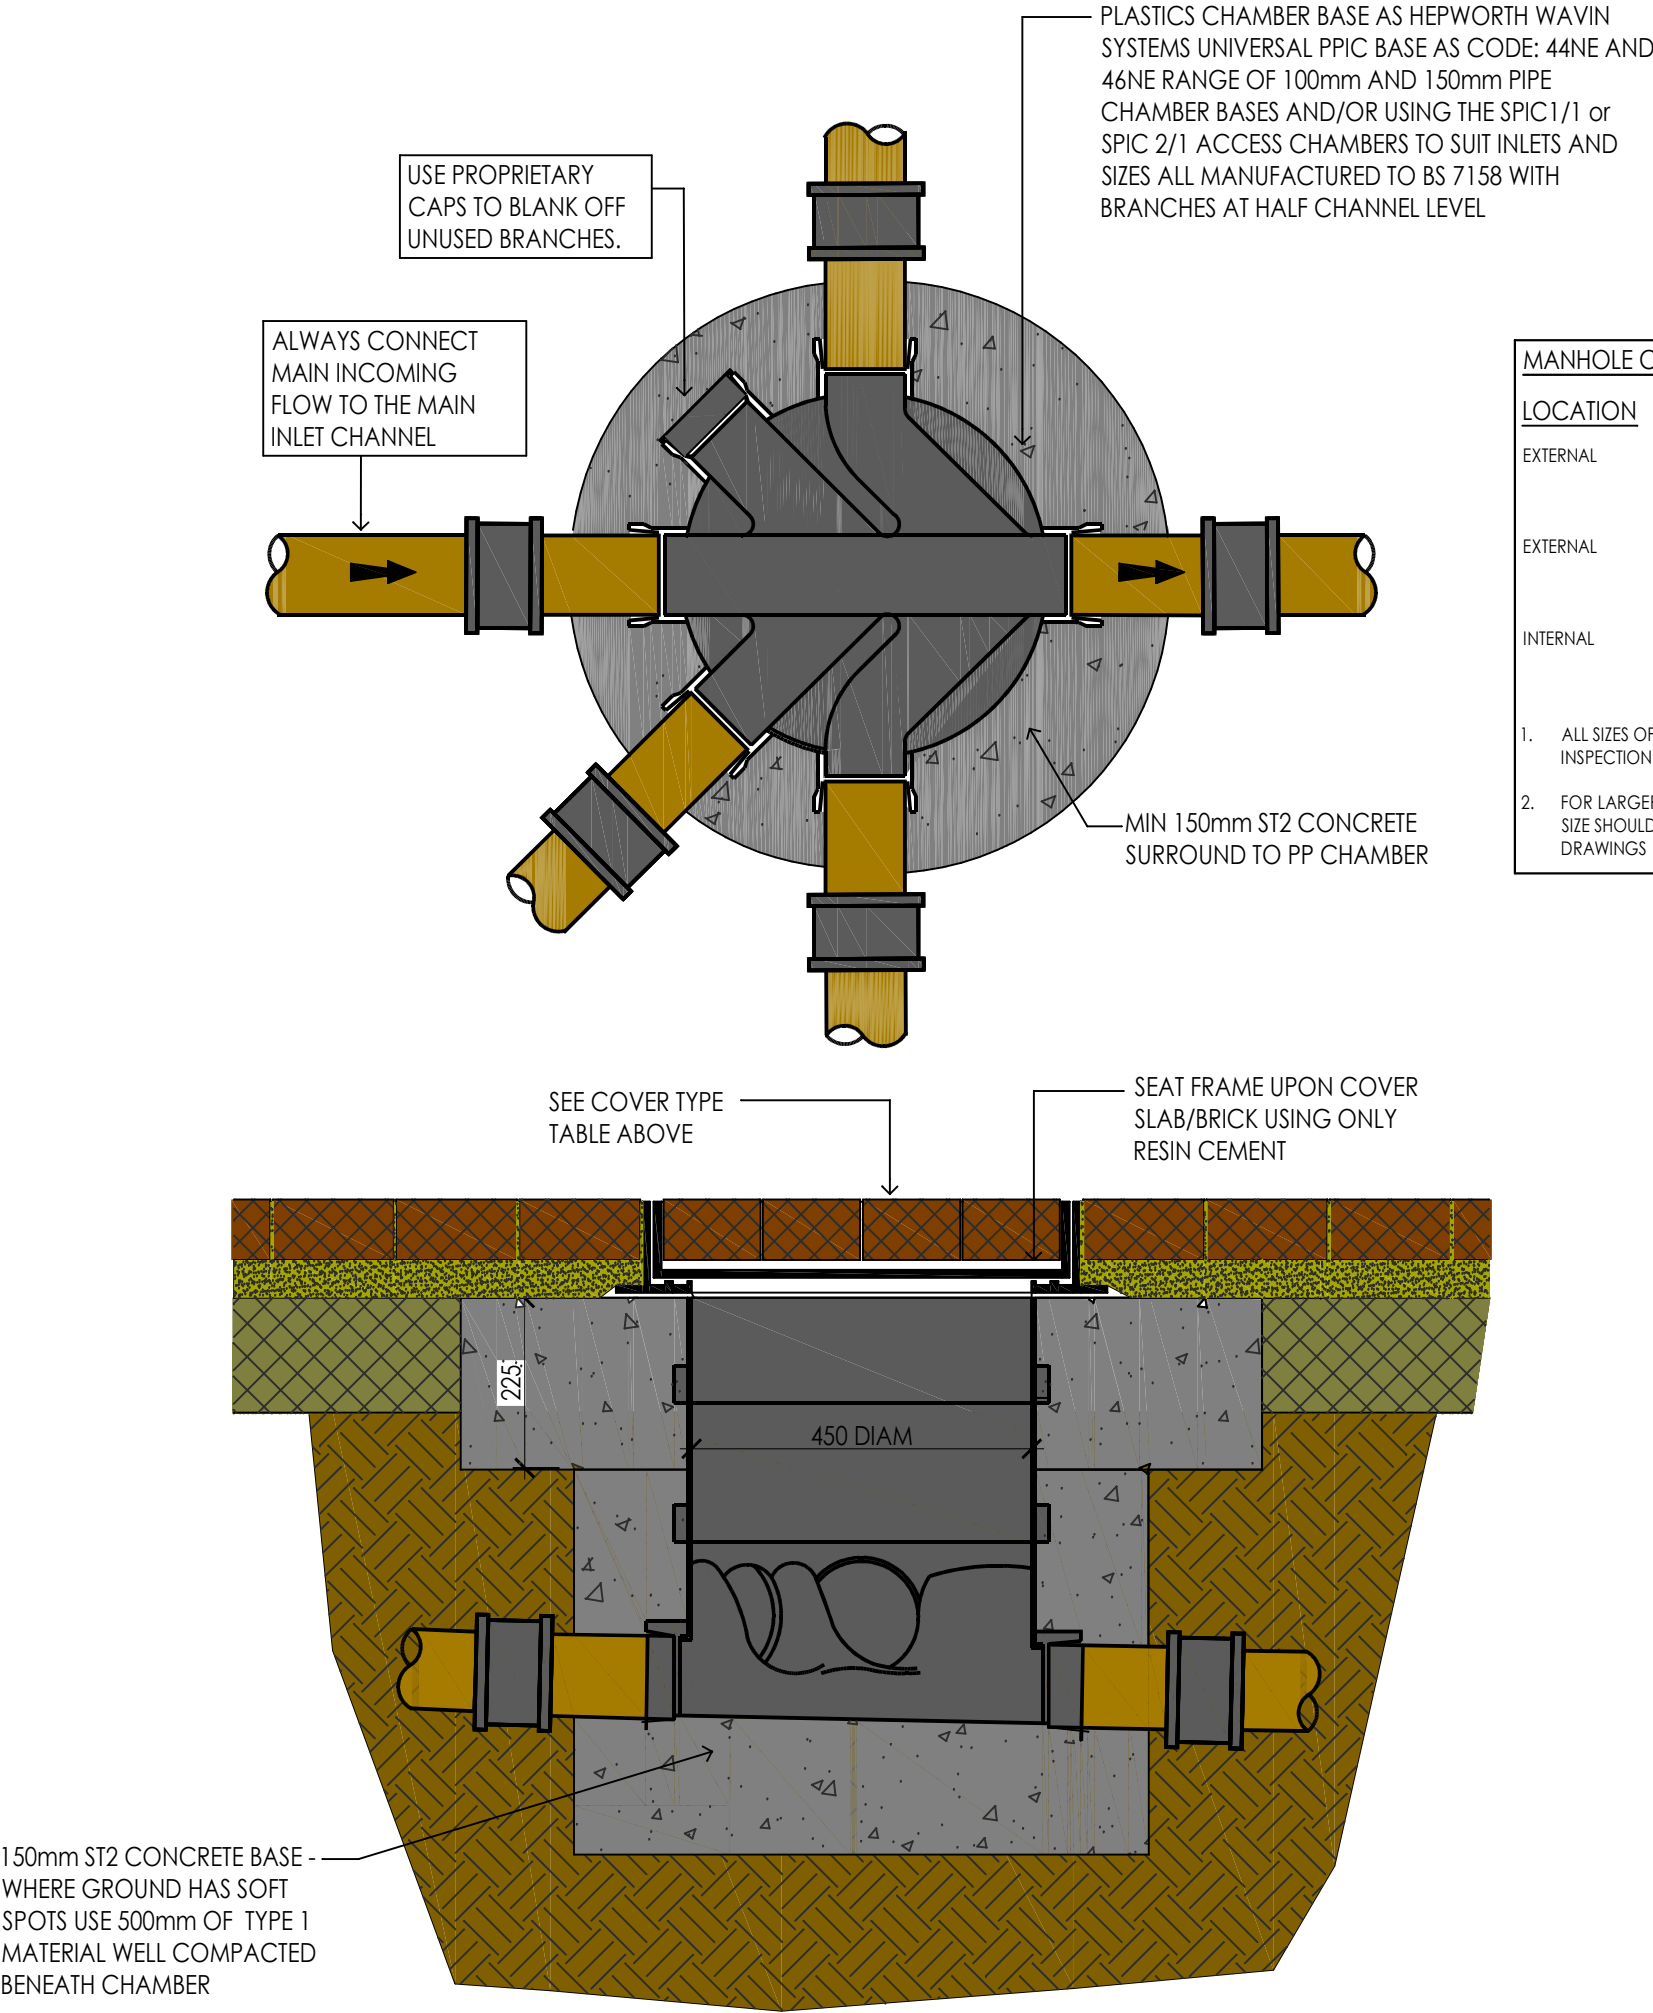


DETAIL No. 7 - POLYPROPYLENE INSPECTION CHAMBER (PPIC)

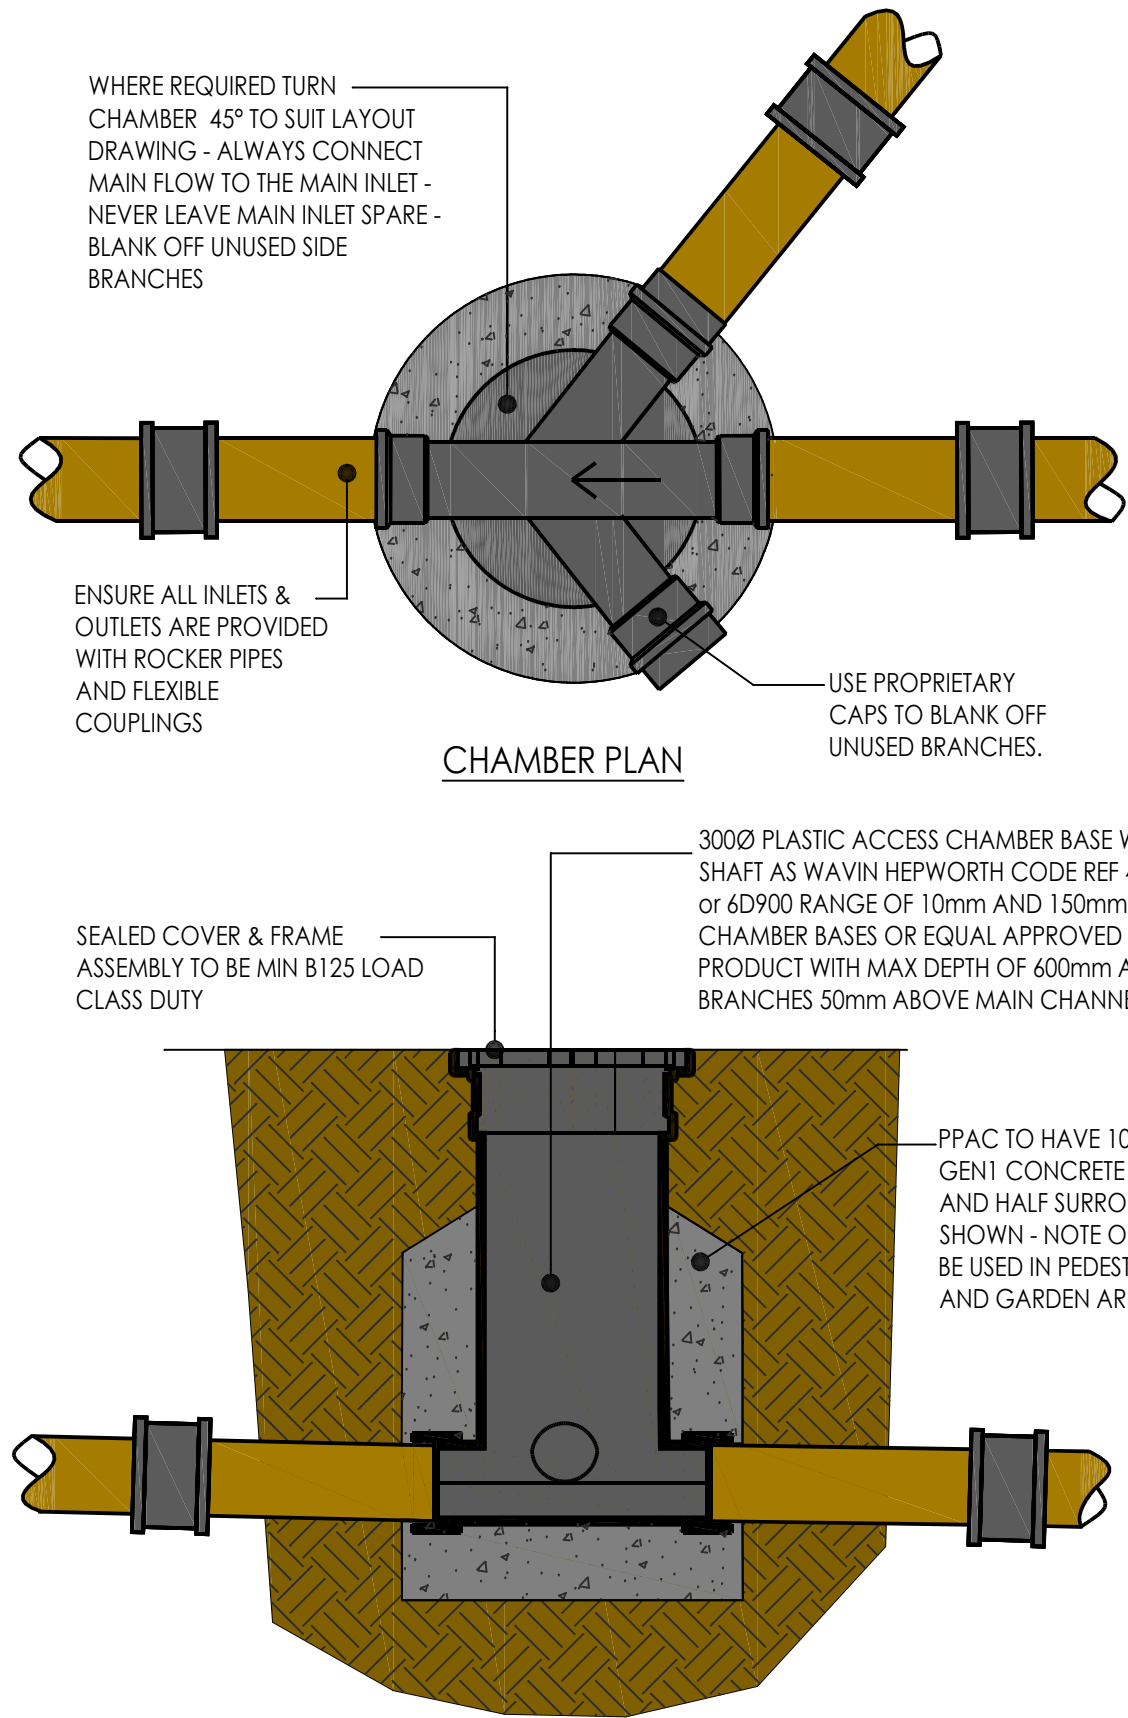

DETAIL No. 8 300Ø POLYPROPYLENE ACCESS CHAMBER (PPAC)

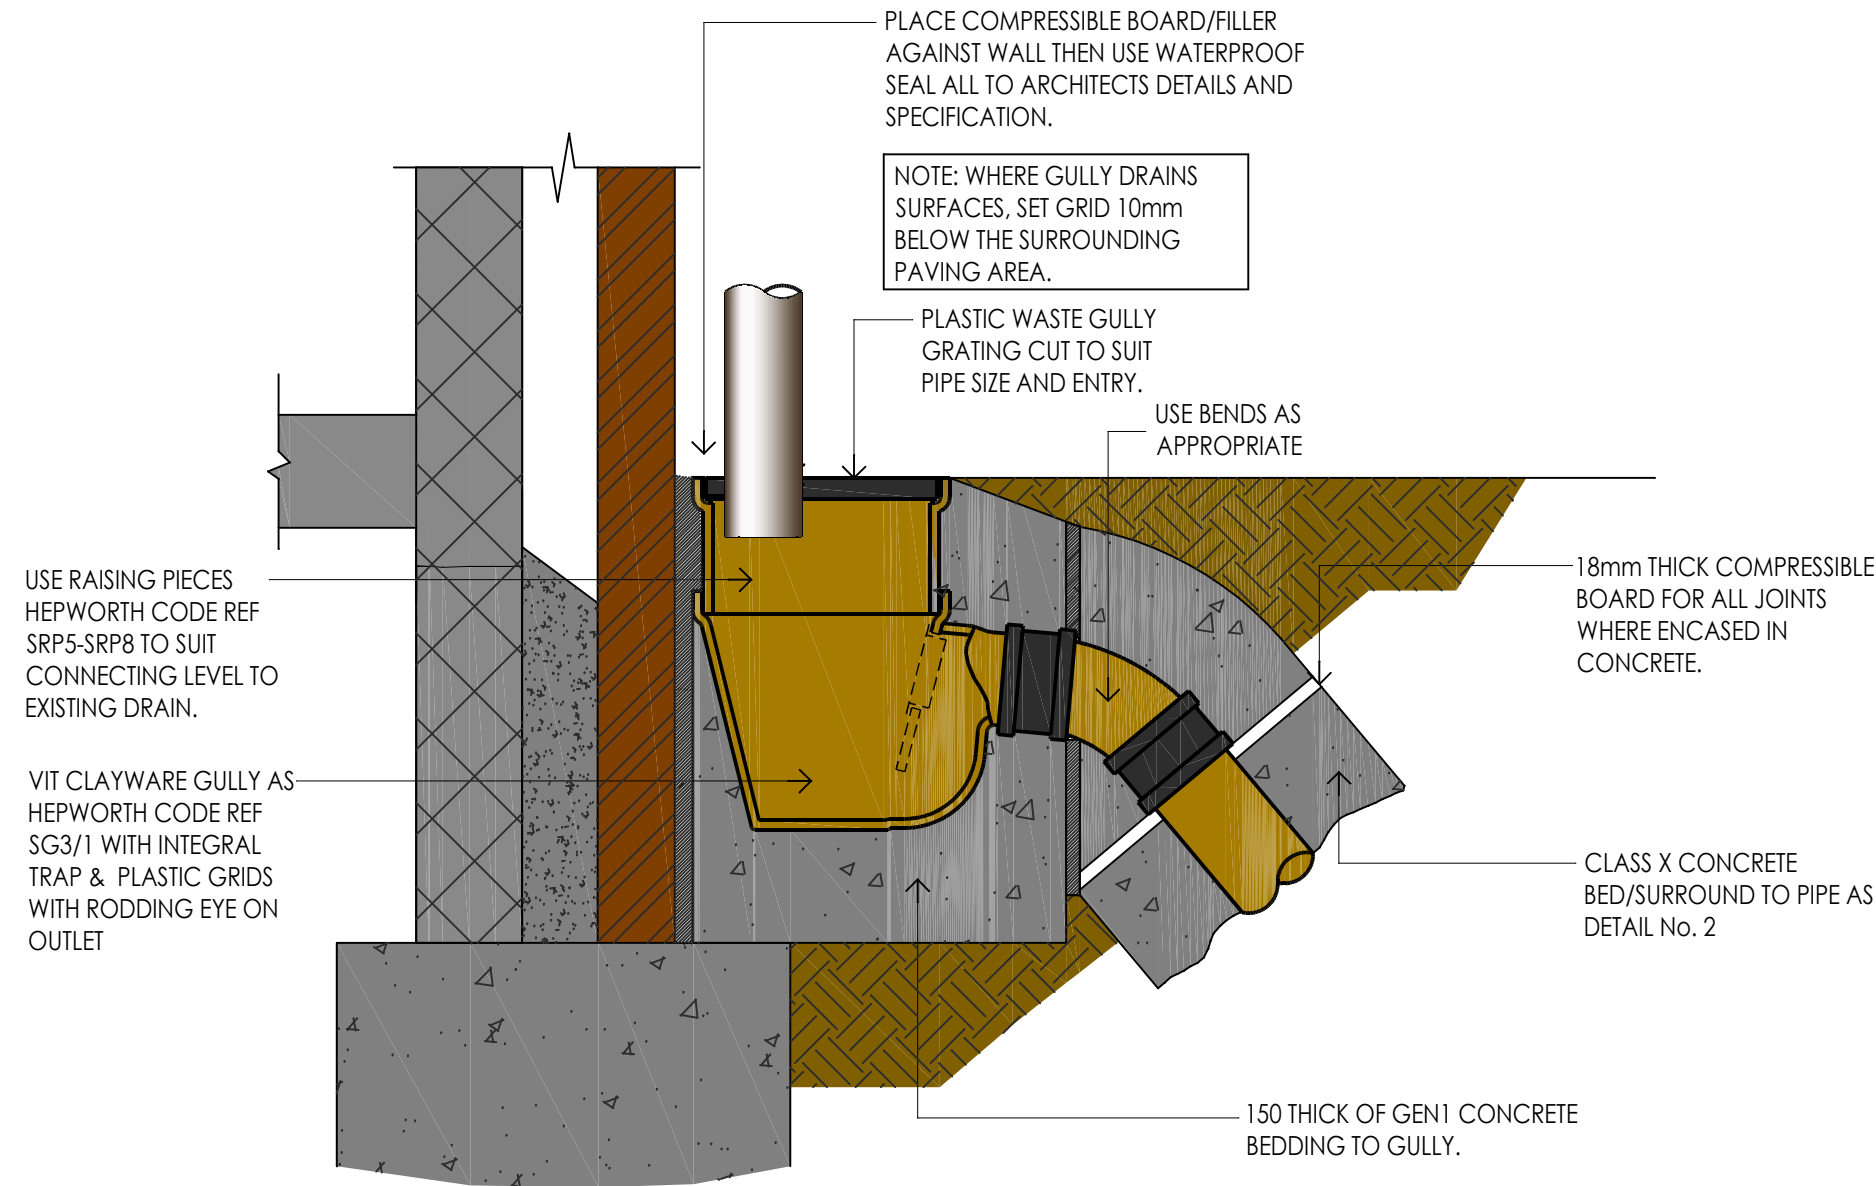

DETAIL No. 4 - EXTERNAL TRAPPED WASTE GULLY (WG)

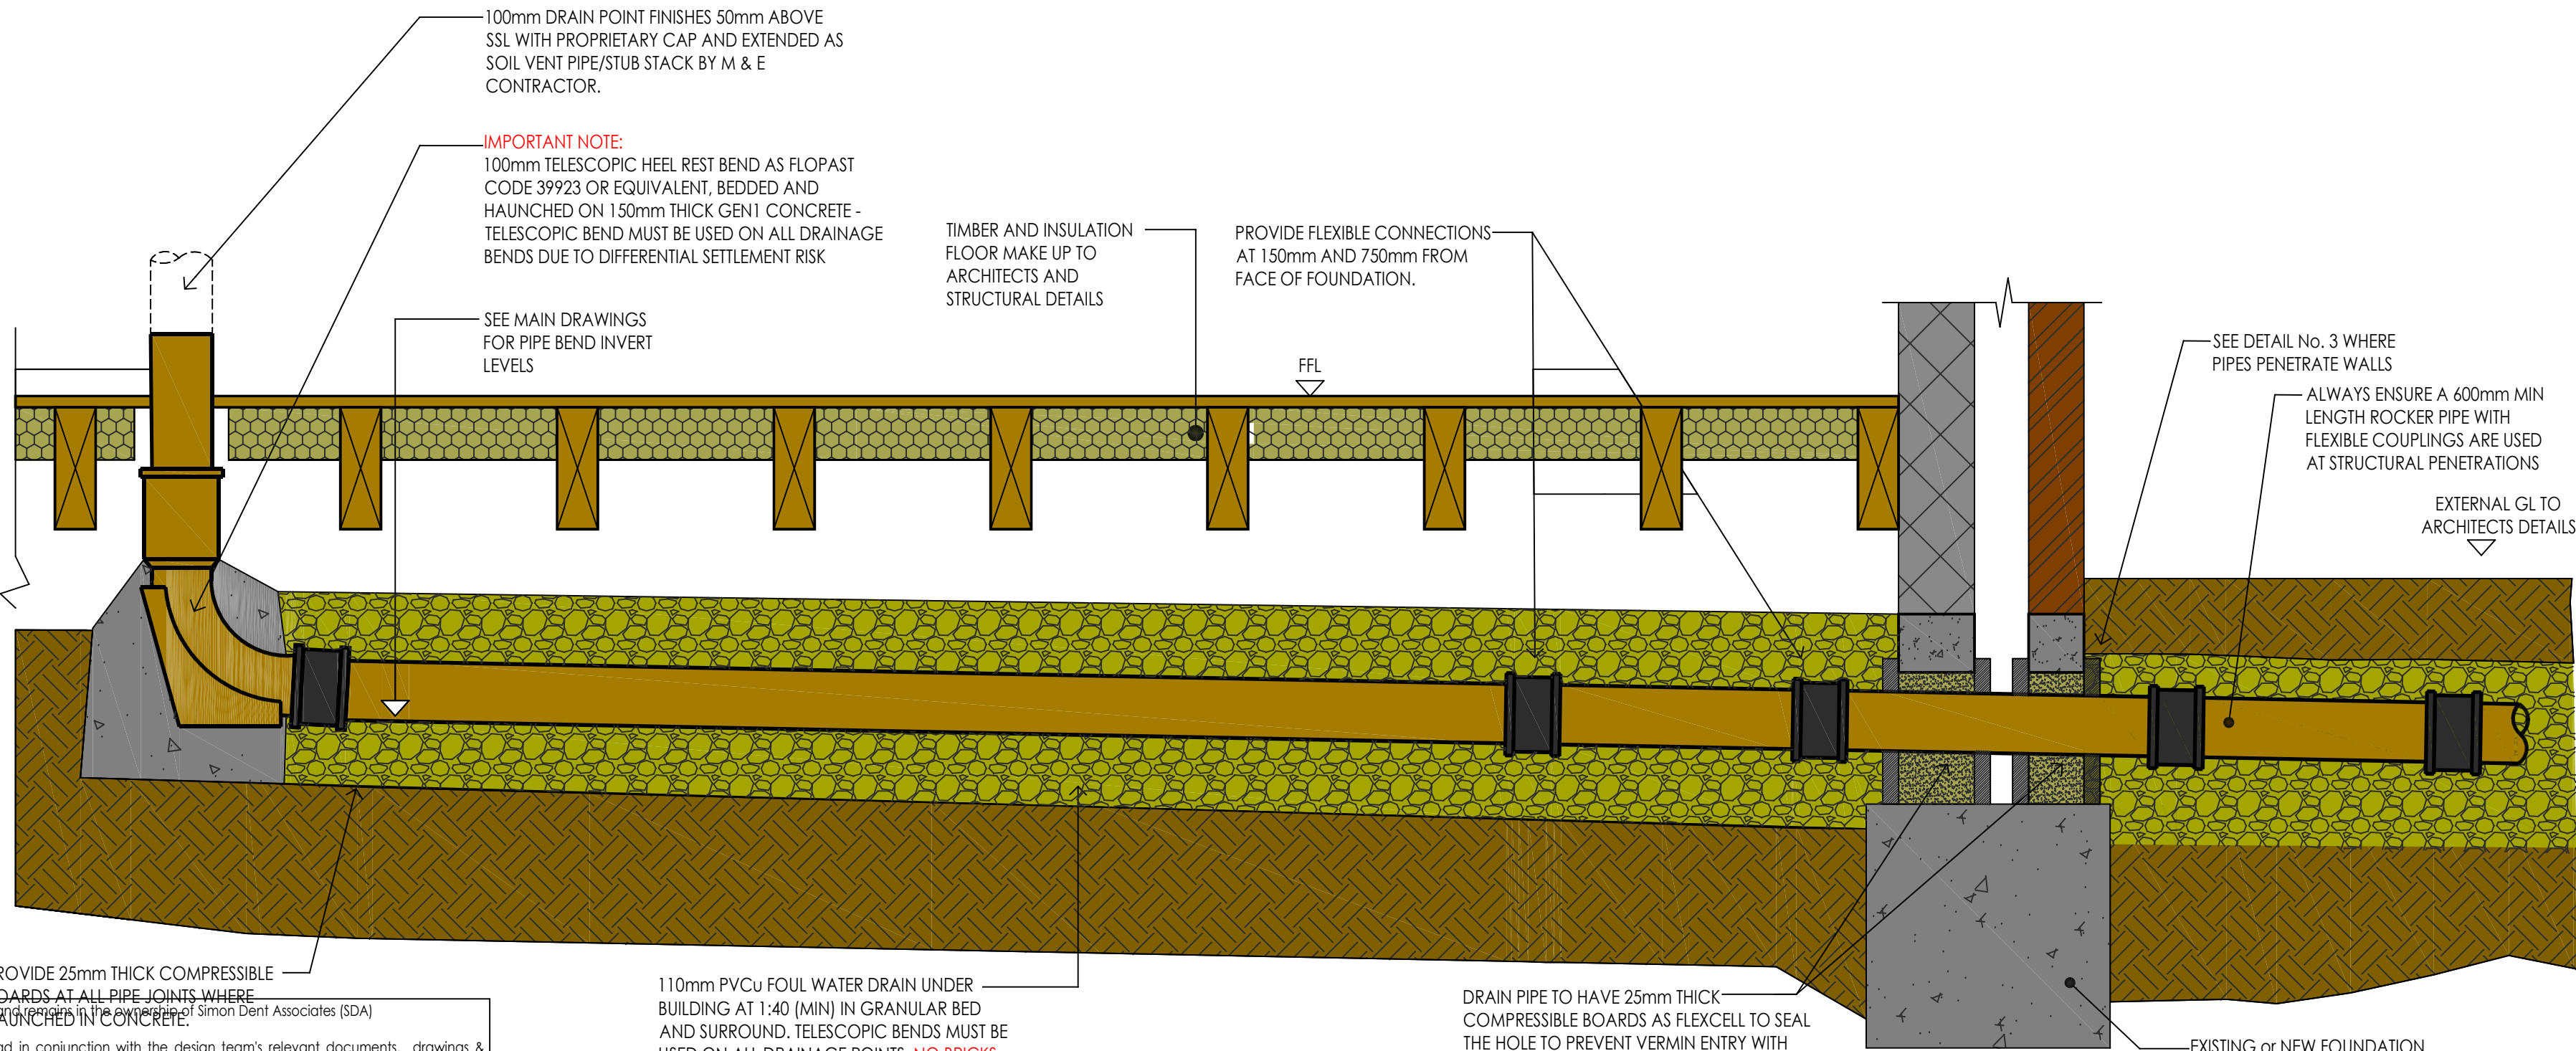

DETAIL No. 10 - INTERNAL DRAIN POINT BENEATH EXISTING TIMBER GROUND FLOOR

This is drawing is copyright (©) and remains the property of Simon Dent Associates (SDA).
This drawing should be read in conjunction with the design team's relevant documents, drawings & details.
Existing public & private utility services and drainage locations shown have been derived from non-intrusive survey techniques. Their location is not accurate and the contractor must satisfy himself using open excavation where the location of such plant and apparatus is critical in construction.
If the contractor has constructed from this drawing without necessary approvals from Local Planning Authorities, Building Control, Sewerage Undertakers, Environment Agency etc then any abortive work shall be at his own financial risk and not the responsibility of SDA.
If the contractor has constructed from this drawing whilst the drawing remains 'PRELIMINARY' status, then any abortive work shall be at his own financial risk and not the responsibility of SDA.
The contractor should NOT construct any works should there be any doubt with information shown from any of the source. ALWAYS USE GIVEN DIMENSIONS ONLY. ALWAYS ASK IF IN DOUBT.
ALWAYS PRINT THIS DRAWING IN COLOUR

FOR ALL GENERAL NOTES SEE SDA DRAWING No. 100

P1	PRELIMINARY ISSUE	09.05.2026	SAD
Rev	Description	Date	Chkd

SIMON DENT ASSOCIATES

Civil - Infrastructure - SuDS - Flood Risk - Drainage - Rainwater - Sanitation - Public Health

Consulting Engineers

☒ Hove Office
☐ Gosport Office
simondent@live.co.uk
0734 658 3150

Client	Mrs Isabella Mears
Project	The Lodge 8 Highfields Brighton Road Warringlid RH17 5SY
Drawing title	Drainage details - Sheet 2 of 2
Drawing status	PLANNING ISSUE

Project no	Scales	Drawing no	Rev
25065A	A1 - 1:10 A3 - 1:20	201	P1