



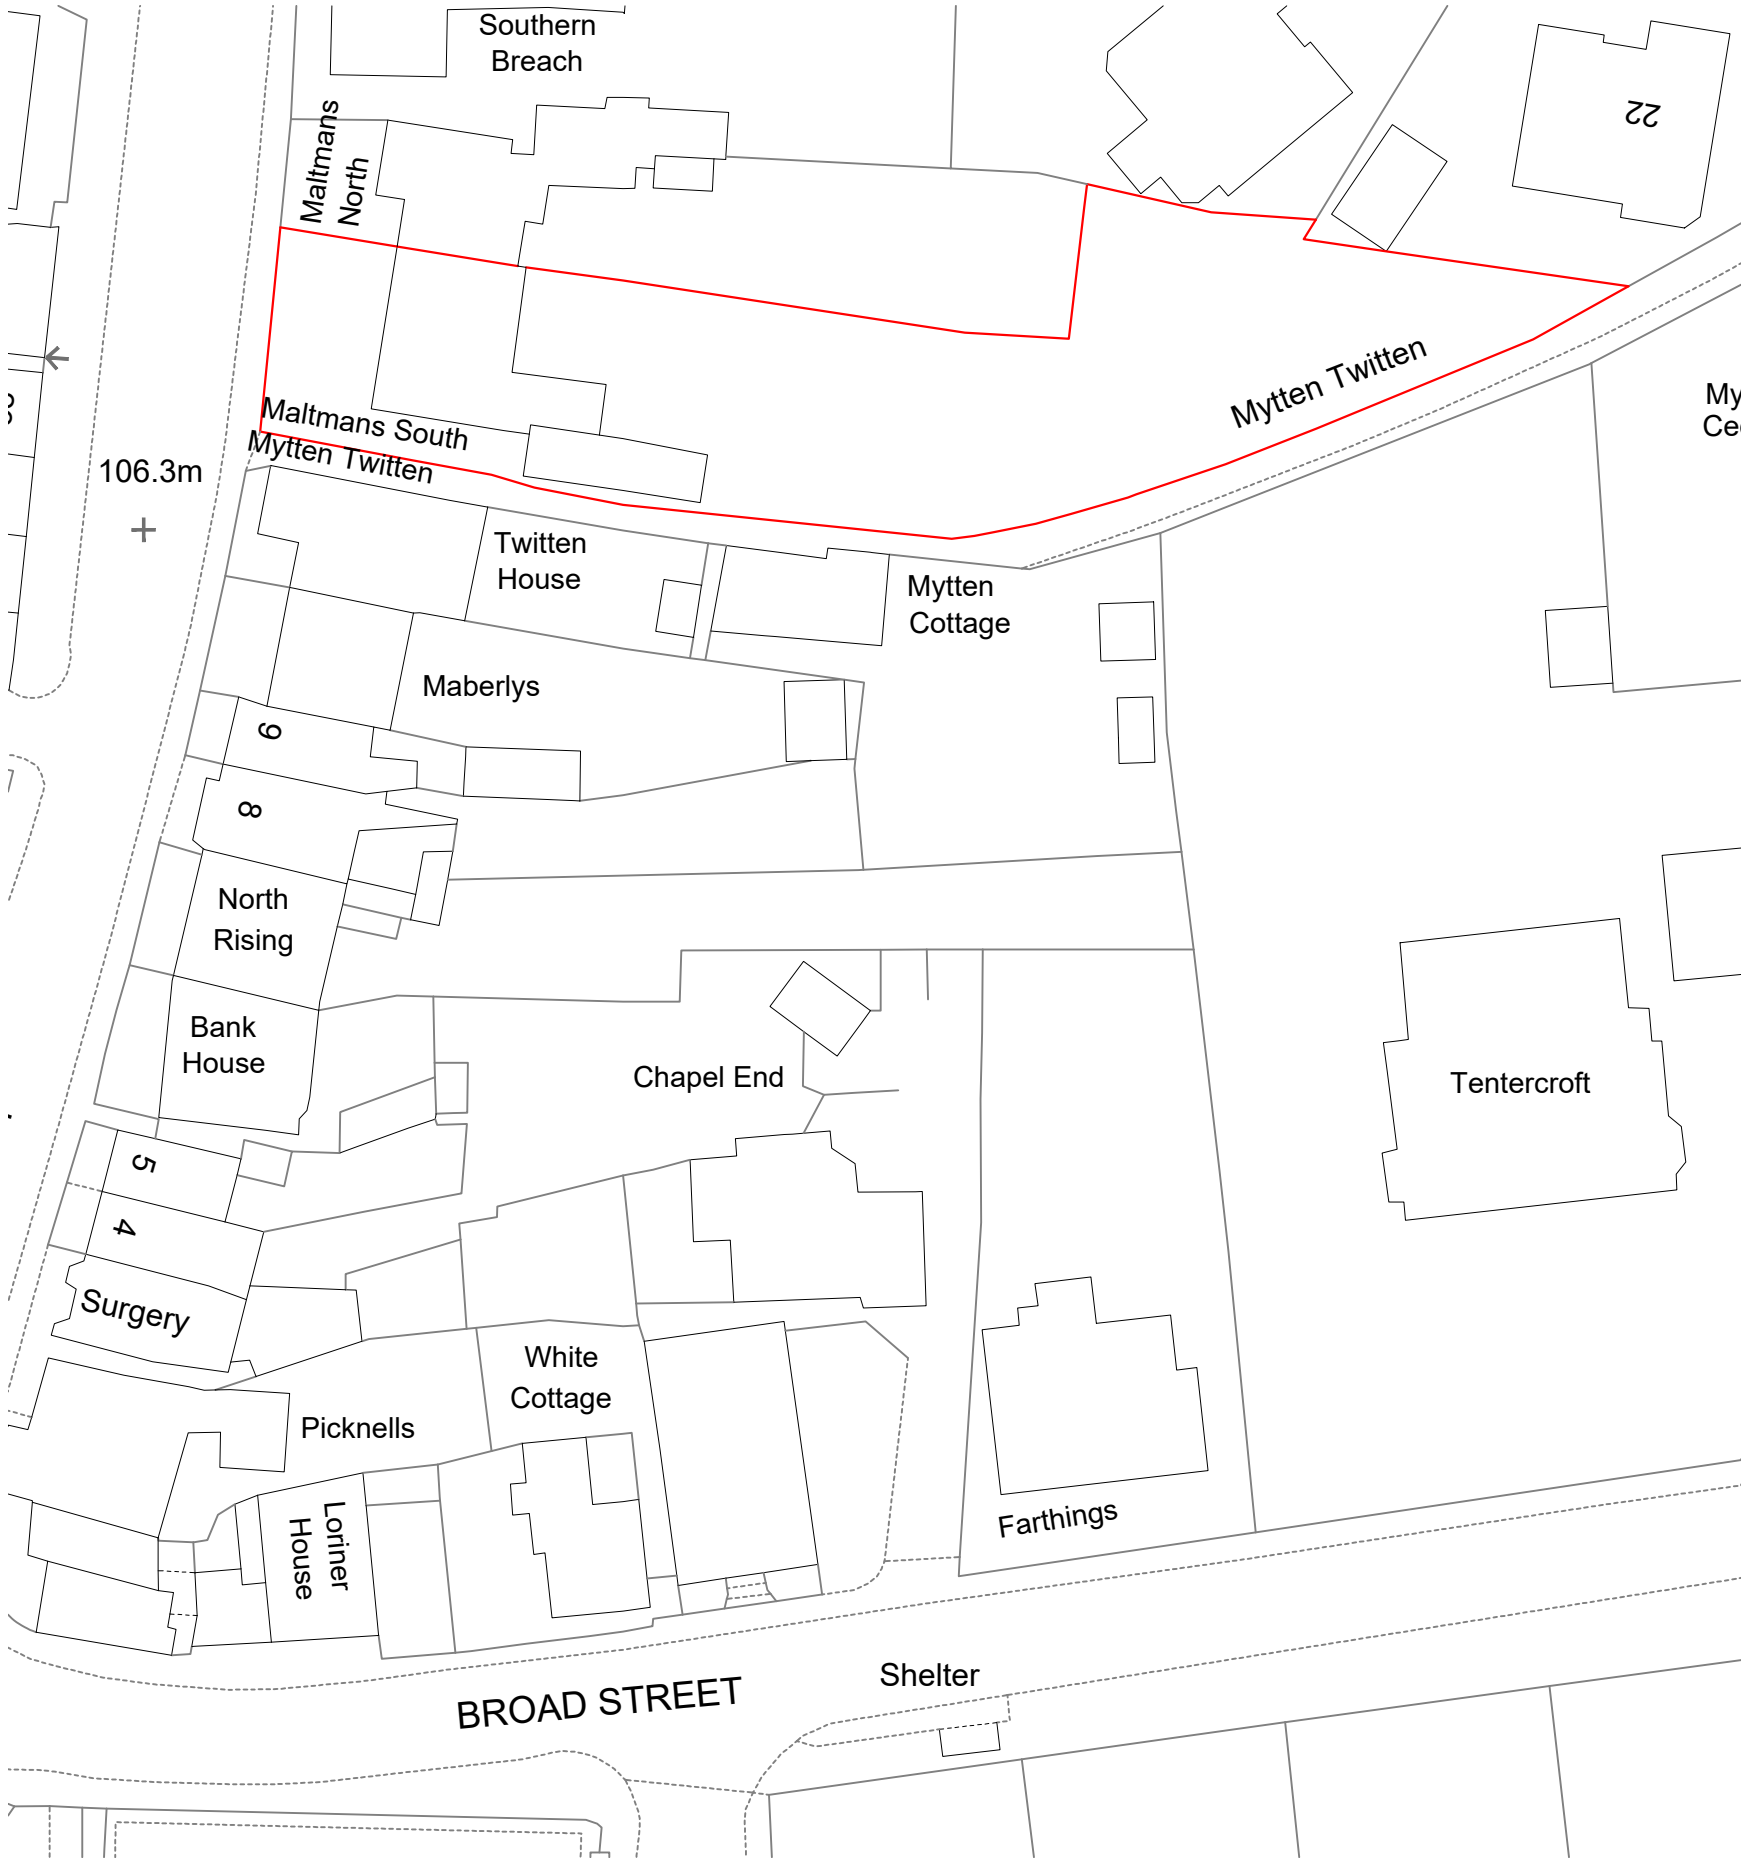

Block Plan 1:500

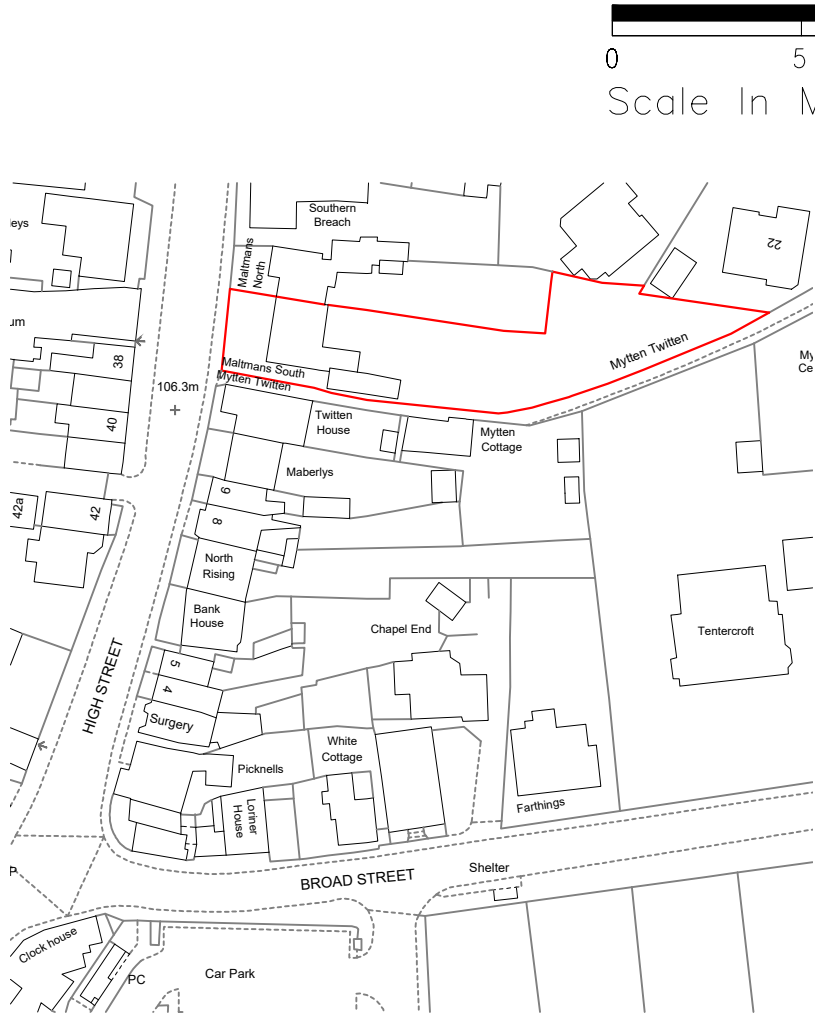

Location Plan 1:1250



SKETCH
DRAWING

- NOTES:
- ~ Copyright of this drawing remains the property of Buchan Rum Architects Limited and should not be reproduced in full or parts or re-issued without written permission from Buchan Rum Architects
 - ~ These drawings must be read in conjunction with the structural engineers drawings & details, and with all other consultants, sub-contractor and specialist's drawings & details.
 - ~ All dimensions are in millimetres, unless stated otherwise.
 - ~ All goods materials workmanship to conform with current building regulations BSS and COP's.
 - ~ All dimensions must be checked on site, and any discrepancies verified with the architect.
 - ~ Do not scale from the drawing
 - ~ Any discrepancies between the drawings, details and specification must be reported to the architect immediately before work is put in hand.
 - ~ All works to be carried out in full accordance with current Building Regulations, British Standards and all Health & Safety Regulations
 - ~ If in doubt please ask.

rev.	date	comment
------	------	---------

amendments

Client

Site address

Maltmans South
High Street
Cuckfield
West Sussex

Job Title

Internal refurbishment

Site Location and Block Plans

BUCHAN RUM

9 SAVILL ROAD
LINDFIELD
WEST SUSSEX RH162NY

E : info@buchanrumarchitecture.co.uk

Scale	Size
1:200	A3
	Drn By BR

Drawing number.	Rev.
25_108_PL_110	00