


Bakewell, Lion Lane, RH10 4NU

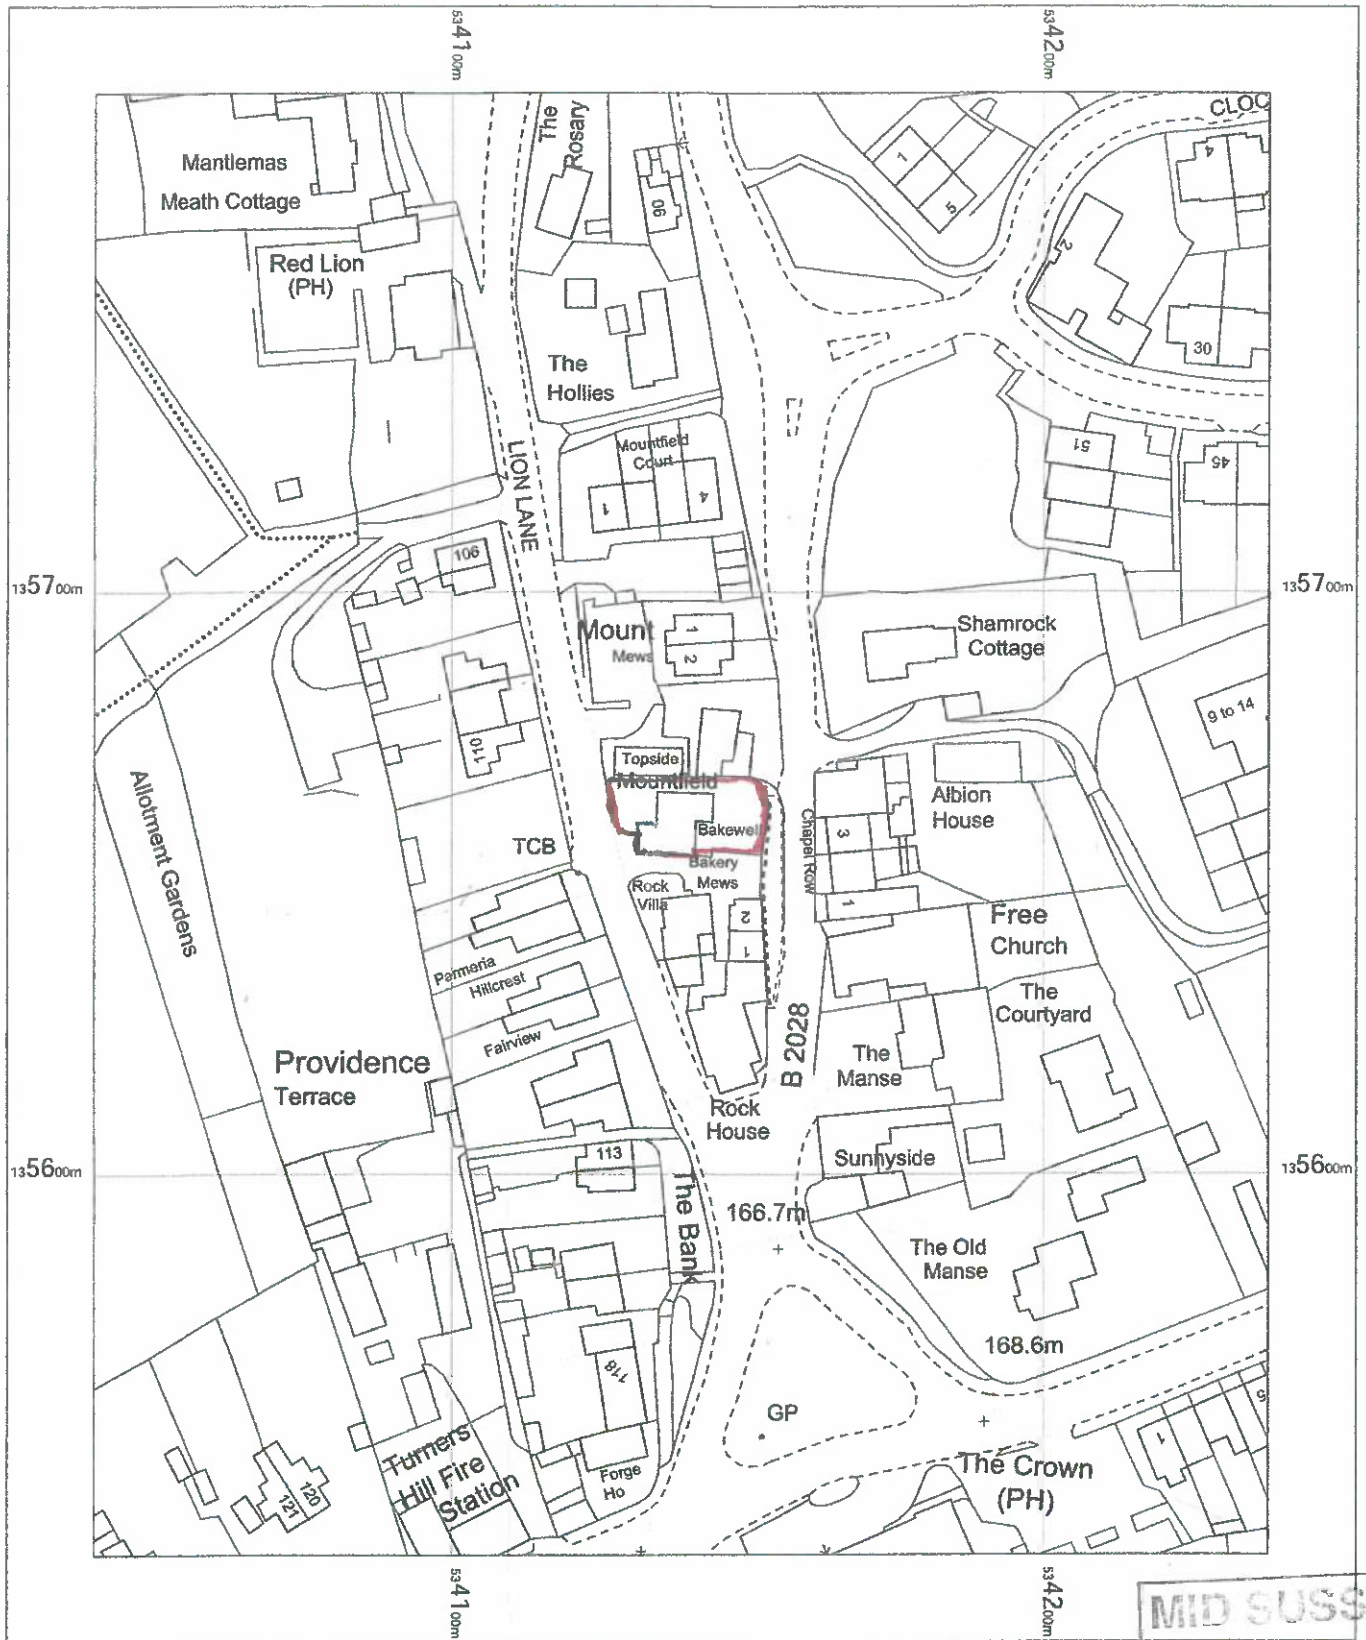

Bakewell
Lion Lane,
Crawley,
Turners Hill,
West Sussex
RH10 4NU

OS MasterMap 1250/2500/10000 scale
Tuesday, October 21, 2025, ID: MDP-01246809
www.mapdataportal.co.uk

1:1250 scale print at A4, Centre: 534138 E, 135660 N

©Crown Copyright Ordnance Survey. Licence no.
100019980



MAPS@
Aworth
SURVEY CONSULTANTS



The
Hollies

Mountfield
Court

LION LANE

106

110

Mount
Mews

1

2

Topside
Mountfield

Bakewell

Bakery
Mews

Rock
Villa

2

1

TCB

Parmeria
Hillcrest

view

Chapel Row

3

1

B 2028

Ma

Rock
House

Su

0 10 20 30 40 50
1:500

1 : 500 BLOCK PLAN

The

166.7m