

www.cadmonkies.co.uk
cadmonkies@btconnect.com
01280 - 70 44 44



Head Office : Studio A2, Westchester Court, BRACKLEY, MK13 7TB
London Office : (West) Studio A2, Meadow Road, Thurston Heath, LONDON, E17 6AQ
London Office : (South) Studio A2, Castle Yard, Richmond, LONDON, TW9 0TF
London Office : (East) Studio A2, Turner Road, Welwynhew, LONDON, E17 3AB

Planning and Building Regulations Design Consultants
Architectural Technologists
Local Authorities Planning Agent Group Member
Local Authorities Building Control Partner Member
Planning Portal Professional Status
Landmark and Promap Member
Planning Appeal Consultants

CLIENT:
Mr and Mrs S Aylott

ADDRESS:
6 Franklands Village
HAYWARDS HEATH, RH16 3RA

CONTACT:
Mr S Aylott

SITE:
6 Franklands Village
HAYWARDS HEATH
RH16 3RA

SCHEME:
Proposed Side Part Rear Extension
with Associated Internal and External
Works.


DRAWING TITLE:
Proposed Details

DATE:	DRAWN:
April 2024	david berious

SCALE:	REV:
NTS	A3 @

DRAWING No:

BR/22/150/14

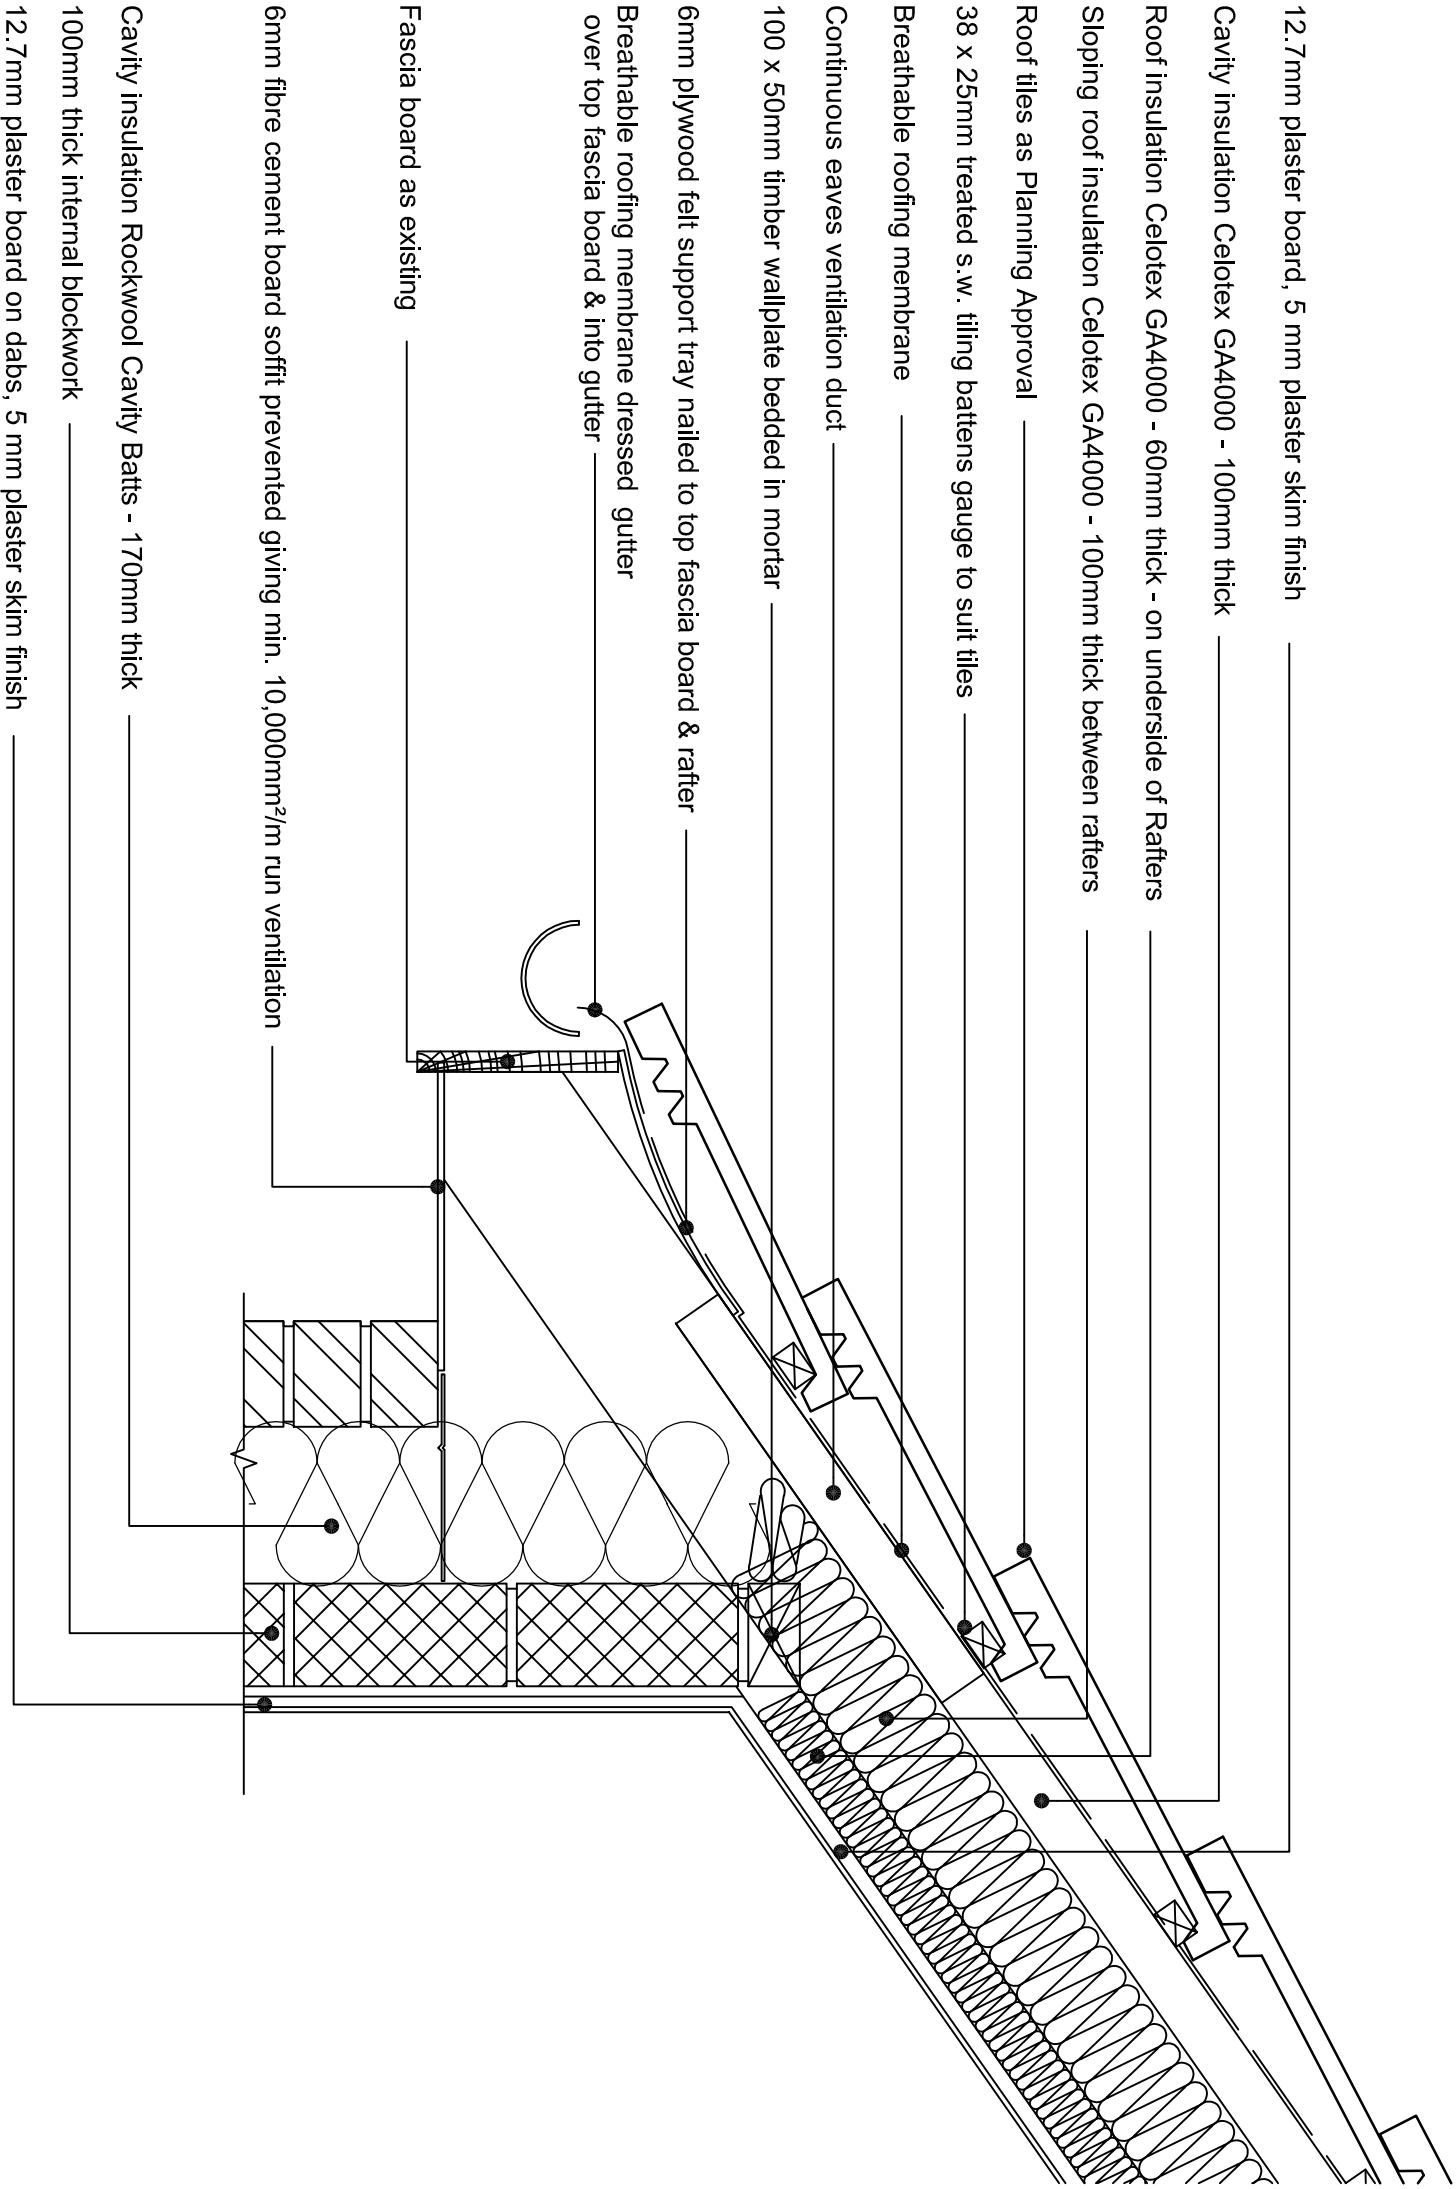

TYPICAL BOXED EAVES DETAIL