

Planning and Building Regulations Design Consultants
Architectural Technologists
Local Authorities Planning Agent Group Member
Local Authorities Building Control Partner Member
Planning Portal Professional Status
Landmark and Promag Member
Planning Appeal Consultants

www.cadmonkies.co.uk
cadmonkies@btconnect.com
01280 - 70 44 44



Head Office : Studio A2, Westmaster Court,
BRACKLEY, NN13 7ED
London Office : (West) Studio A2, Hendon Road,
Thornhill Heath, LONDON, CF7 6JQ
London Office : (South) Studio A2, Castle Yard,
Rotherham, LONDON, TW7 0 5TP
London Office : (East) Studio A2, Turner Road,
Walthamstow, LONDON, E17 3JG

Planning and Building Regulations Design Consultants
Architectural Technologists
Local Authorities Planning Agent Group Member
Local Authorities Building Control Partner Member
Planning Portal Professional Status
Landmark and Promag Member
Planning Appeal Consultants

CLIENT:
Mr and Mrs S Ayloft

ADDRESS:
6 Franklands Village
HAYWARDS HEATH, RH16 3RA

CONTACT:
Mr S Ayloft

SITE:
6 Franklands Village
HAYWARDS HEATH
RH16 3RA

SCHEME:
Proposed Side Part Rear Extension
with Associated Internal and External
Works.



DRAWING TITLE:
Proposed Windows and
Door Frame Sections

DATE:	DRAWN:
August 2024	david berthous

SCALE:	REV:
1:5	A2

DRAWING No:

P/22/150/200

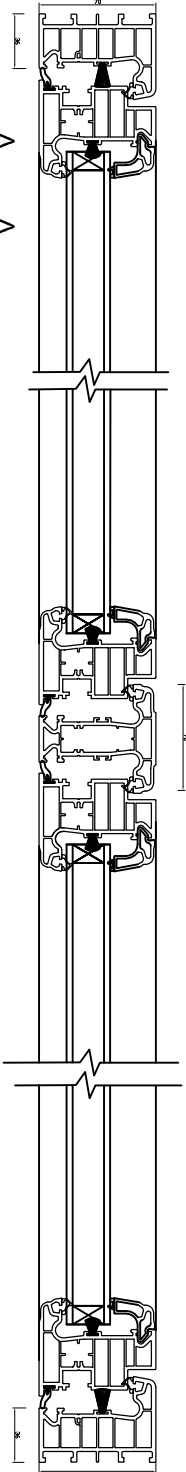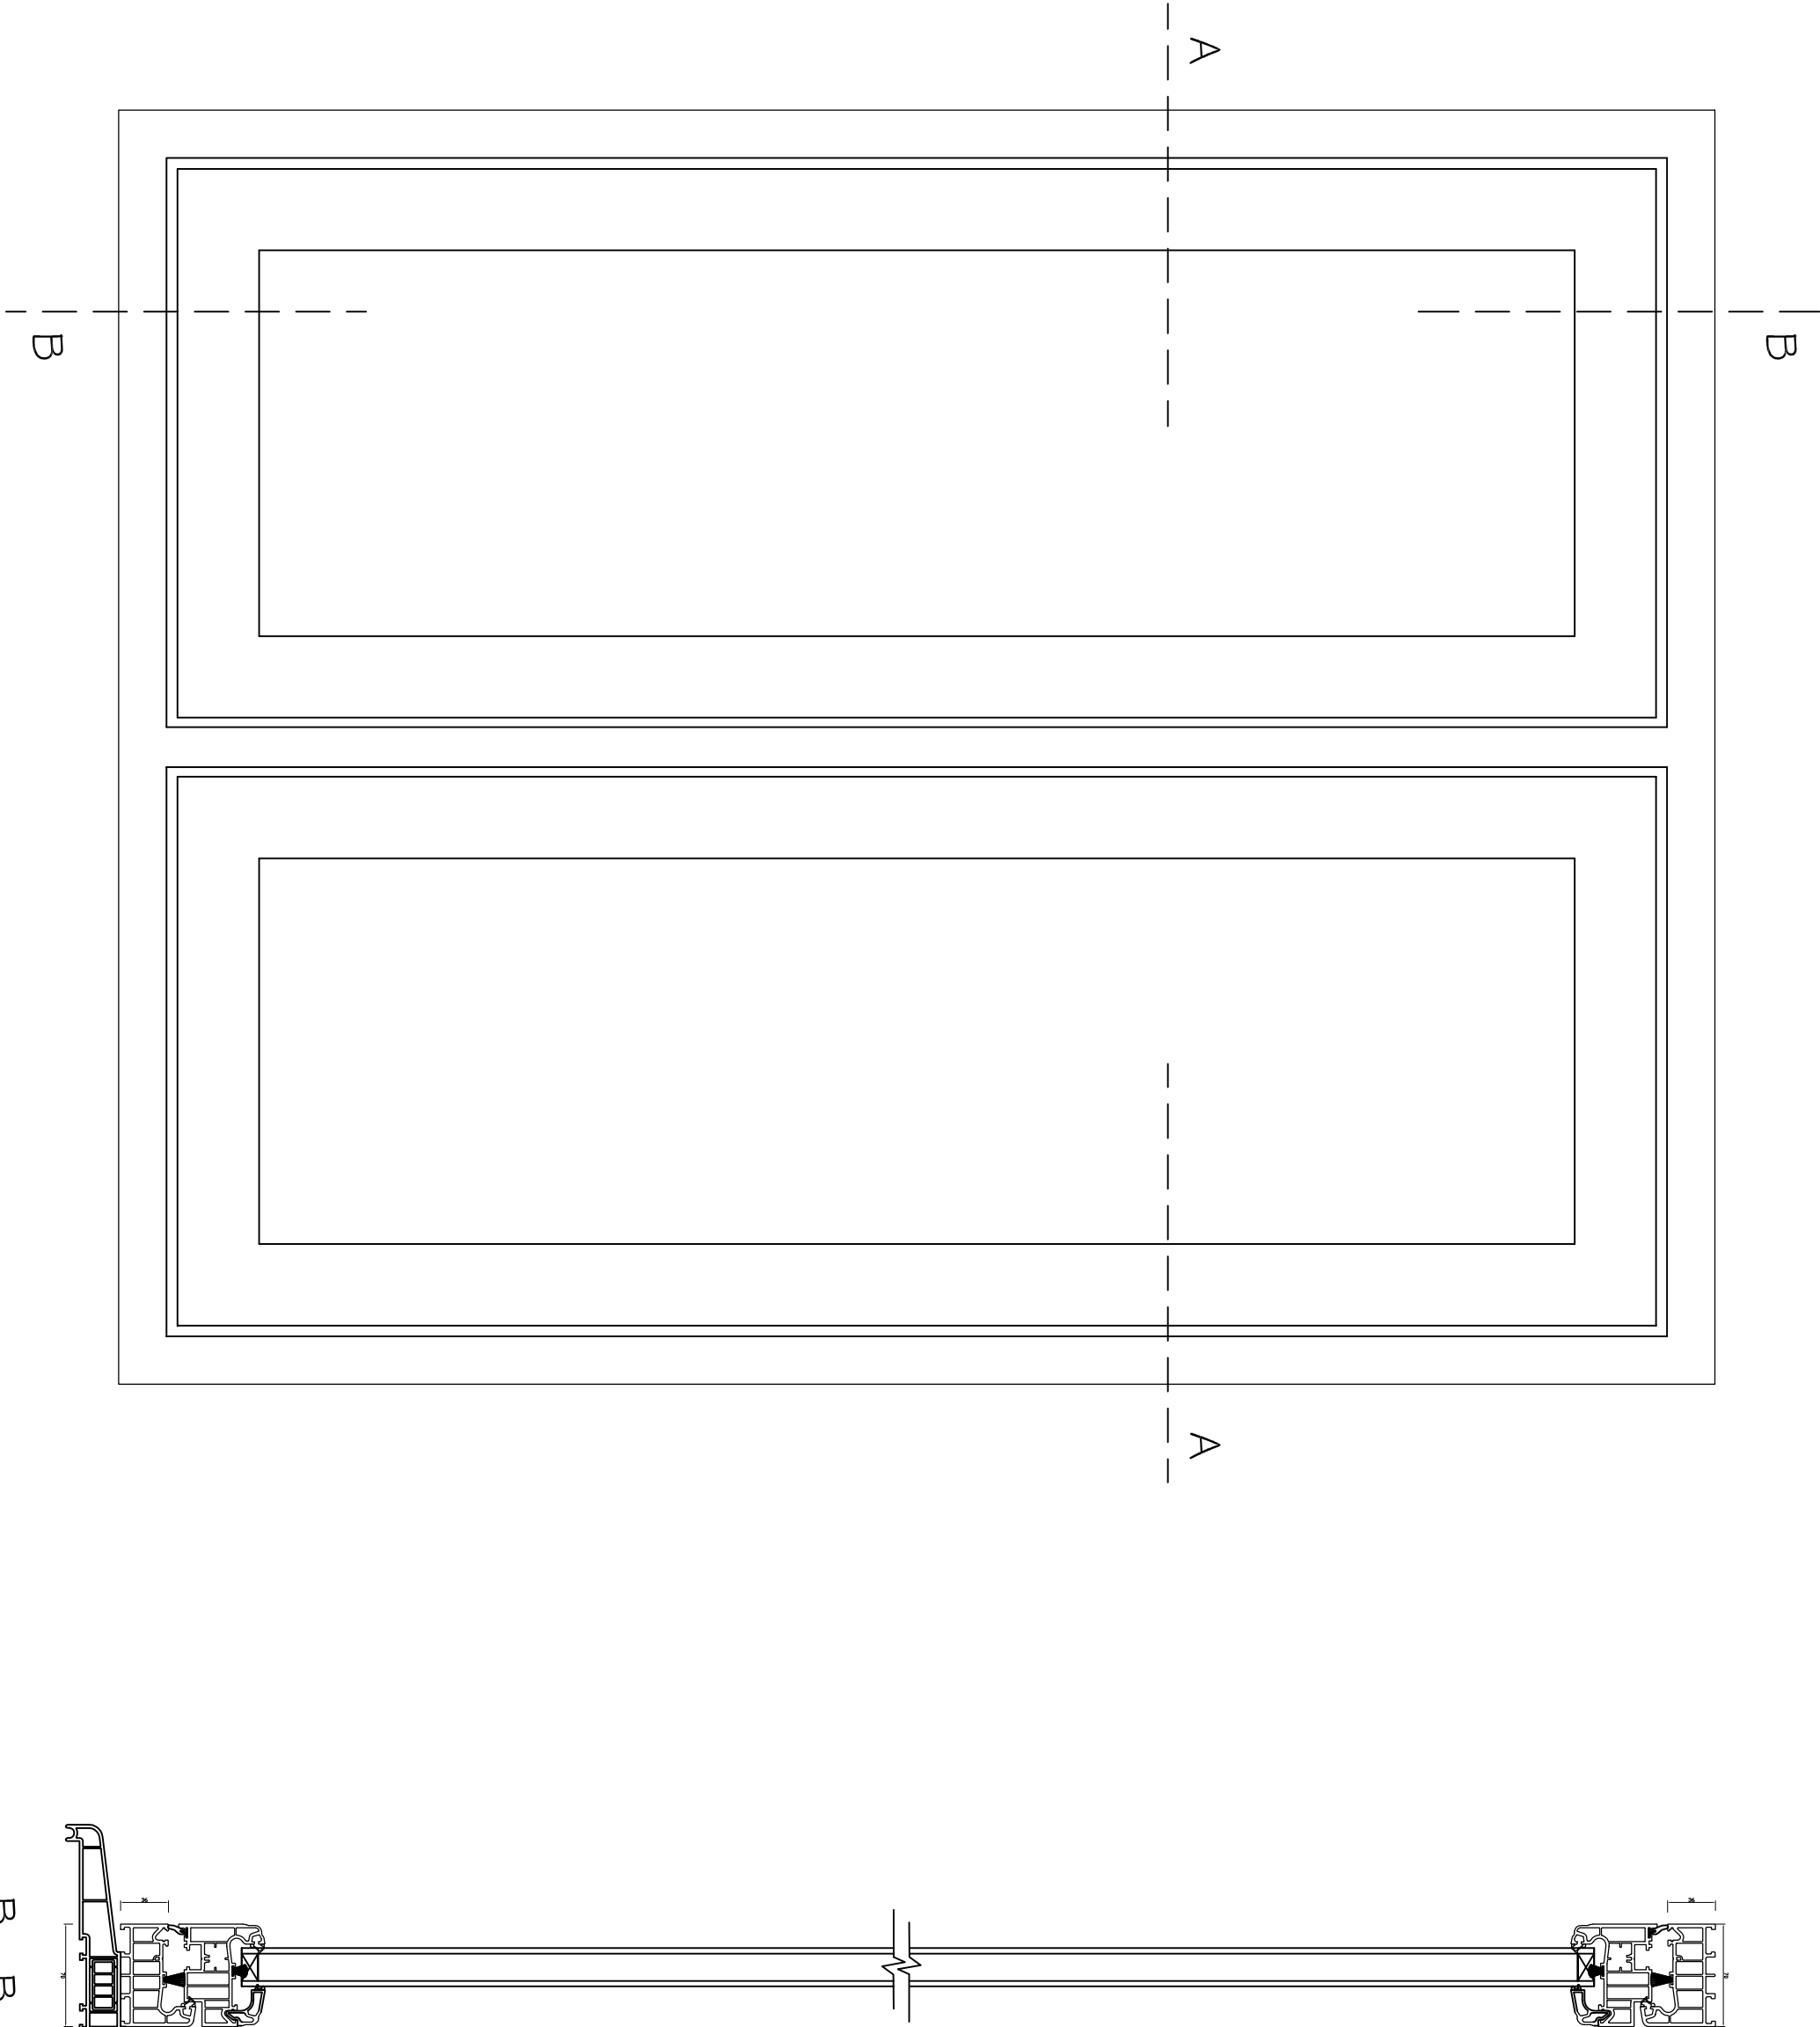

TYPICAL CASEMENT SECTIONS

Windows
Heritage Residence R7 Casement Window
70mm wide outer Residence R7 frame
Mirrored internal R004, Decorative Ovalo beads
28mm Double Glazed Units
White Grained Finish