

Planning and Building Regulations Design Consultants
Architectural Technologists
Local Authorities Planning Agent Group Member
Local Authorities Building Control Partner Member
Planning Portal Professional Status
Landmark and Promax Member
Planning Appeal Consultants

www.cadmonkies.co.uk
cadmonkies@btconnect.com
01280 - 70 44 44



Head Office : Studio A2, Westminster Court,
BRACKLEY, NN13 7ED
London Office : (West) Studio A2, Hendon Road,
Thornhill Heath, LONDON, CF7 6JQ
London Office : (South) Studio A2, Cable Yard,
Rimington, LONDON, W10 0TP
London Office : (East) Studio A2, Turner Road,
Walthamstow, LONDON, E17 3JG

Planning and Building Regulations Design Consultants
Architectural Technologists
Local Authorities Planning Agent Group Member
Local Authorities Building Control Partner Member
Planning Portal Professional Status
Landmark and Promax Member
Planning Appeal Consultants

CLIENT:
Mr and Mrs S Aylott

ADDRESS:
6 Franklands Village
HAYWARDS HEATH, RH16 3RA

CONTACT:
Mr S Aylott

SITE:
6 Franklands Village
HAYWARDS HEATH
RH16 3RA

SCHEME:
Proposed Side Part Rear Extension
with Associated Internal and External
Works.

DRAWING TITLE:
Proposed Windows and
Door Frame Sections


DATE: July 2023
DRAWN: david berious

SCALE: 1:5
REV: @ A2

DRAWING No:

P/22/150/201

B

 


A


A

B

A - A

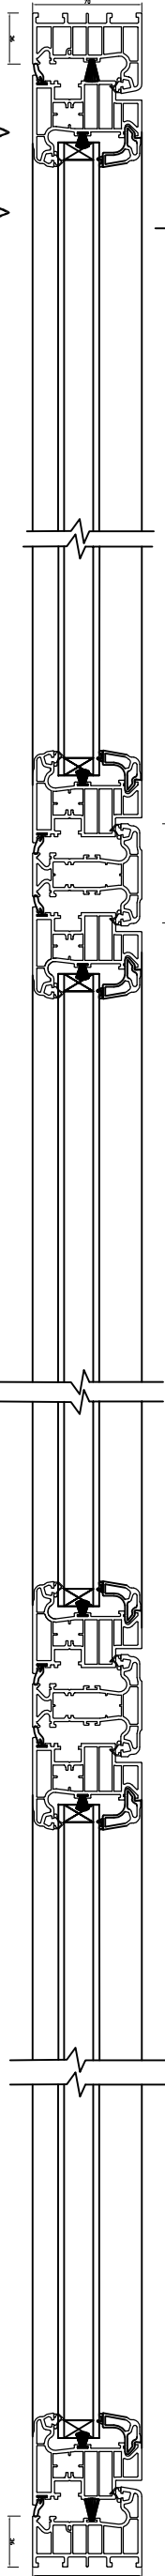

B - B

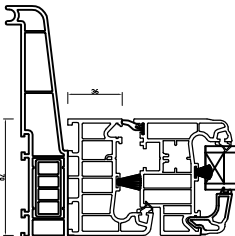

Windows
Heritage Residence R7 Casement Window
70mm wide outer Residence R7 frame
Mitred internal R004, Decorative Oval beads
20mm Double Glazed Units
White Grained Finish

TYPICAL CASEMENT SECTIONS