

Planning and Building Regulations Design Consultants
Architectural Technologists
Local Authorities Planning Agent Group Member
Local Authorities Building Control Partner Member
Planning Portal Professional Status
Landmark and Premaq Member
Planning Appeal Consultants

www.cadmonkies.co.uk
cadmonkies@btconnect.com
01280 - 70 44 44



Head Office : Studio A2, Westminster Court,
BRACKLEY, NN13 7ED
London Office : (West) Studio A2, Hendon Road,
Thornhill Heath, LONDON, CF7 6AQ
London Office : (South) Studio A2, Cable Yard,
Rotherhithe, LONDON, W13 0TP
London Office : (East) Studio A2, Turner Road,
Walthamstow, LONDON, E17 3AG

Planning and Building Regulations Design Consultants
Architectural Technologists
Local Authorities Planning Agent Group Member
Local Authorities Building Control Partner Member
Planning Portal Professional Status
Landmark and Premaq Member
Planning Appeal Consultants

CLIENT:
Mr and Mrs S Ayloft

ADDRESS:
6 Franklands Village
HAYWARDS HEATH, RH16 3RA

CONTACT:
Mr S Ayloft

SITE:
6 Franklands Village
HAYWARDS HEATH
RH16 3RA

SCHEME:
Proposed Side Part Rear Extension
with Associated Internal and External
Works.



DRAWING TITLE:
Proposed Windows and
Door Frame Sections

DATE: July 2023	DRAWN: david henious
--------------------	-------------------------



SCALE: 1:5, 1:10	REV: A2
---------------------	------------

DRAWING No:

P/22/150/202

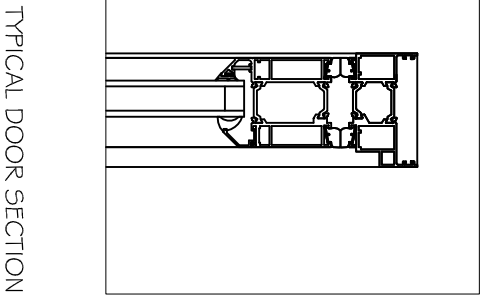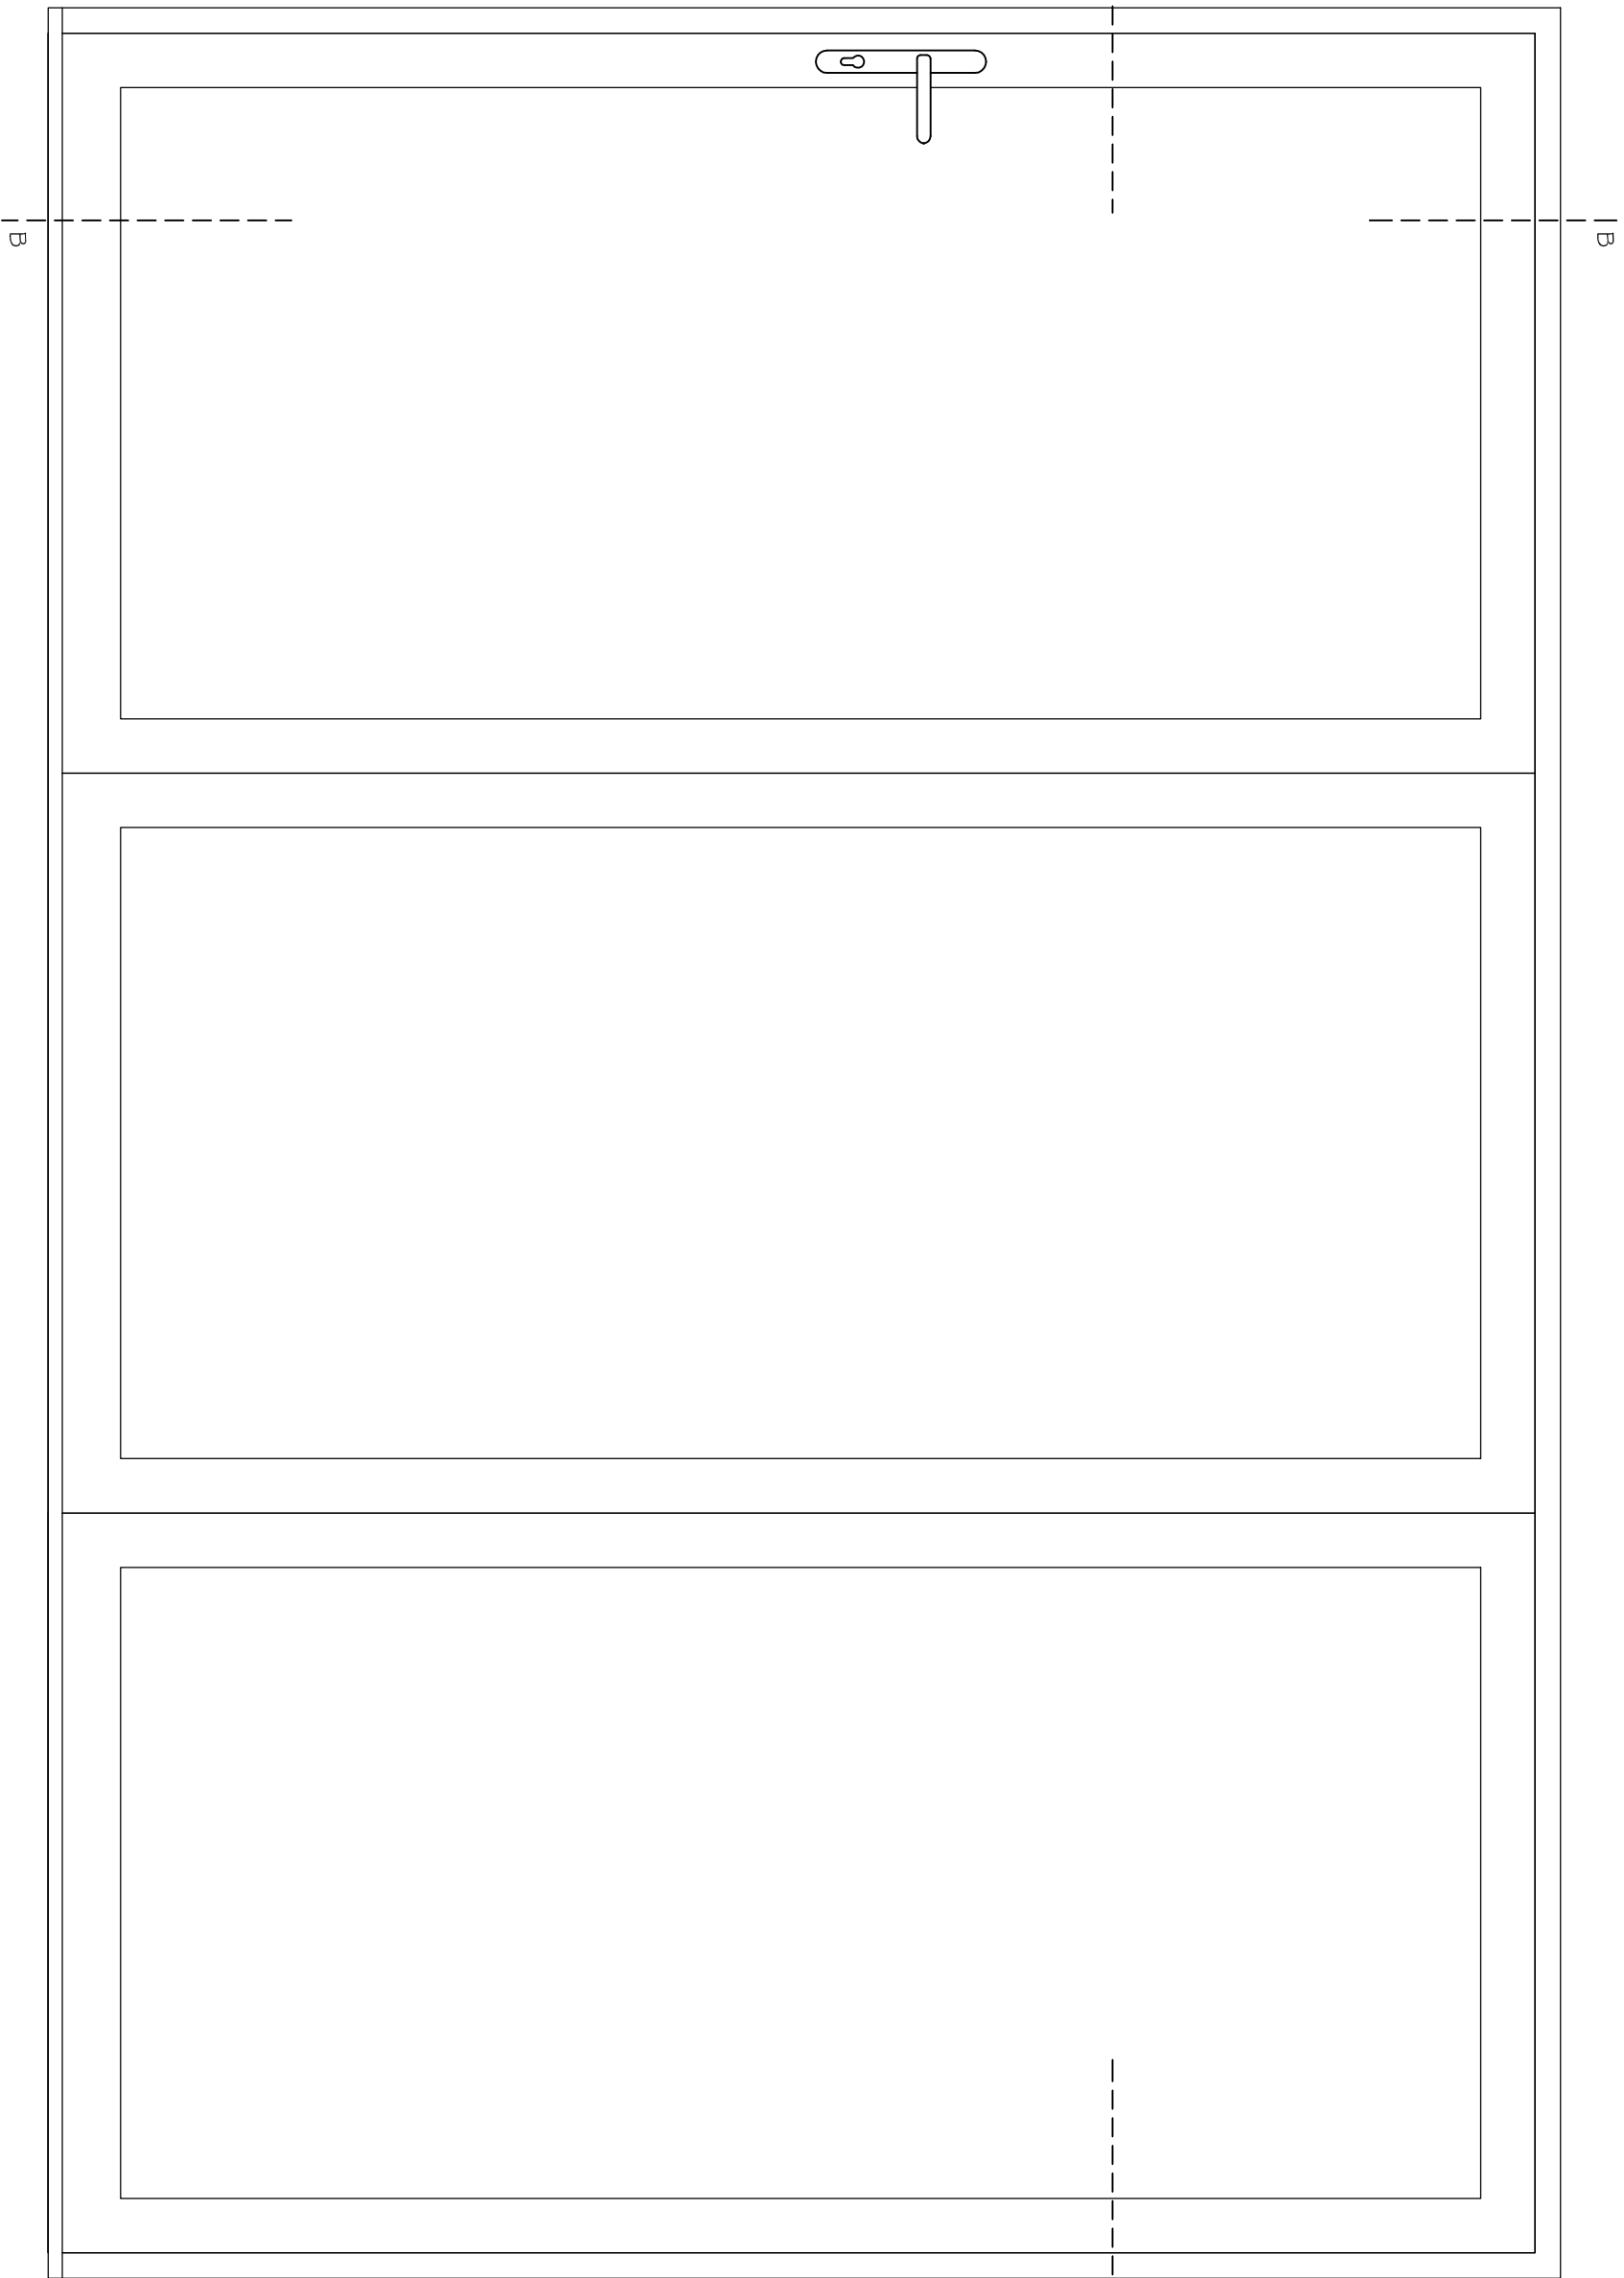


TYPICAL DOOR SECTION - 1:5 Scale

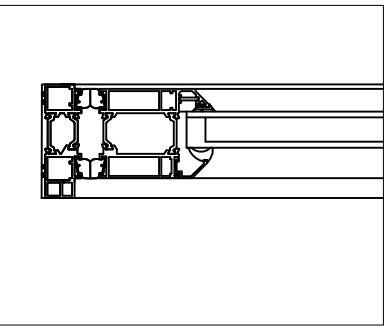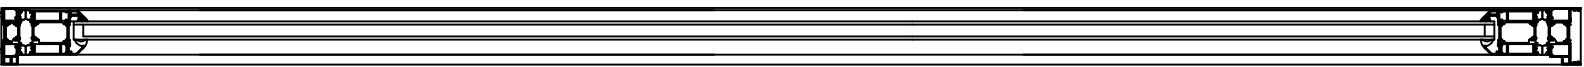


TYPICAL DOOR SECTION - 1:5 Scale


B - B
TYPICAL DOOR SECTION

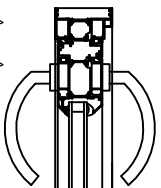


A - A
TYPICAL DOOR SECTION - 1:10 Scale

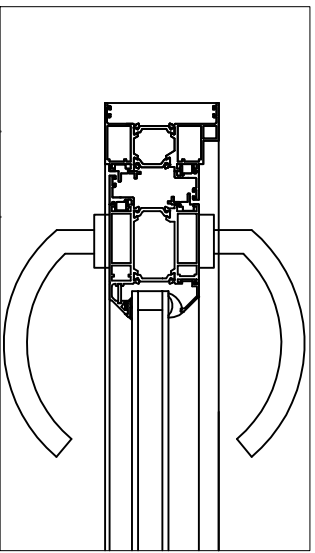

TYPICAL DOOR SECTION - 1:5 Scale

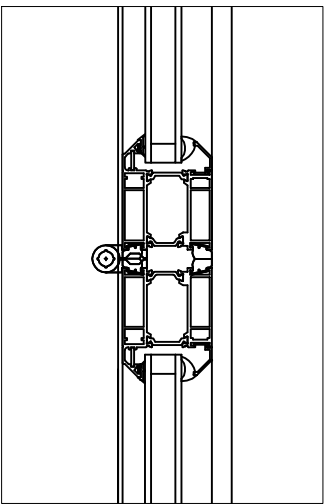

TYPICAL DOOR SECTION - 1:5 Scale

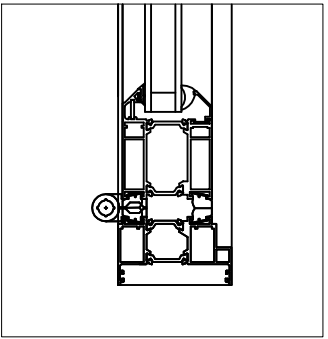

TYPICAL DOOR SECTION - 1:5 Scale

Door
Origin Aluminium 0872
72mm wide outer Originframe
25 X155mm cill detail
28mm Double Glazed Units
White Finish : RAL9010(White)