

Planning and Building Regulations Design Consultants
Architectural Technologists
Local Authorities Planning Agent Group Member
Local Authorities Building Control Partner Member
Planning Portal Professional Status
Landmark and Promag Member
Planning Appeal Consultants

www.cadmonkies.co.uk
cadmonkies@btconnect.com
01280 - 70 44 44



Head Office : Studio A2, Westminster Court,
BRACKLEY, MK13 7ED
London Office : (West) Studio A2, Hendon Road,
Thornhill Heath, LONDON, CF7 6JQ
London Office : (South) Studio A2, Castle Yard,
Ruislip, LONDON, TW7 0 6TF
London Office : (East) Studio A2, Turner Road,
Walthamstow, LONDON, E17 3JG

Planning and Building Regulations Design Consultants
Architectural Technologists
Local Authorities Planning Agent Group Member
Local Authorities Building Control Partner Member
Planning Portal Professional Status
Landmark and Promag Member
Planning Appeal Consultants

CLIENT:
Mr and Mrs S Aylott

ADDRESS:
6 Franklands Village
HAYWARDS HEATH, RH16 3RA

CONTACT:
Mr S Aylott

SITE:
6 Franklands Village
HAYWARDS HEATH
RH16 3RA

SCHEME:
Proposed Side Part Rear Extension
with Associated Internal and External
Works.



DRAWING TITLE:
Proposed Windows and
Door Frame Sections

DATE: July 2023	DRAWN: david berious
--------------------	-------------------------



SCALE: 1:5, 1:10	REV: @ A2
---------------------	--------------

DRAWING No:


P/22/150/203

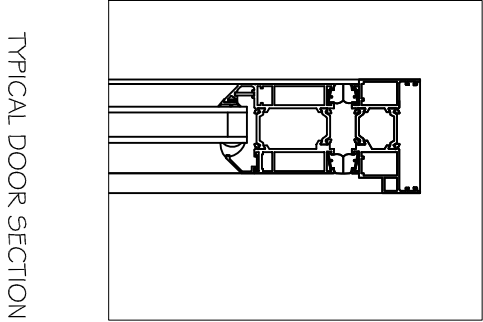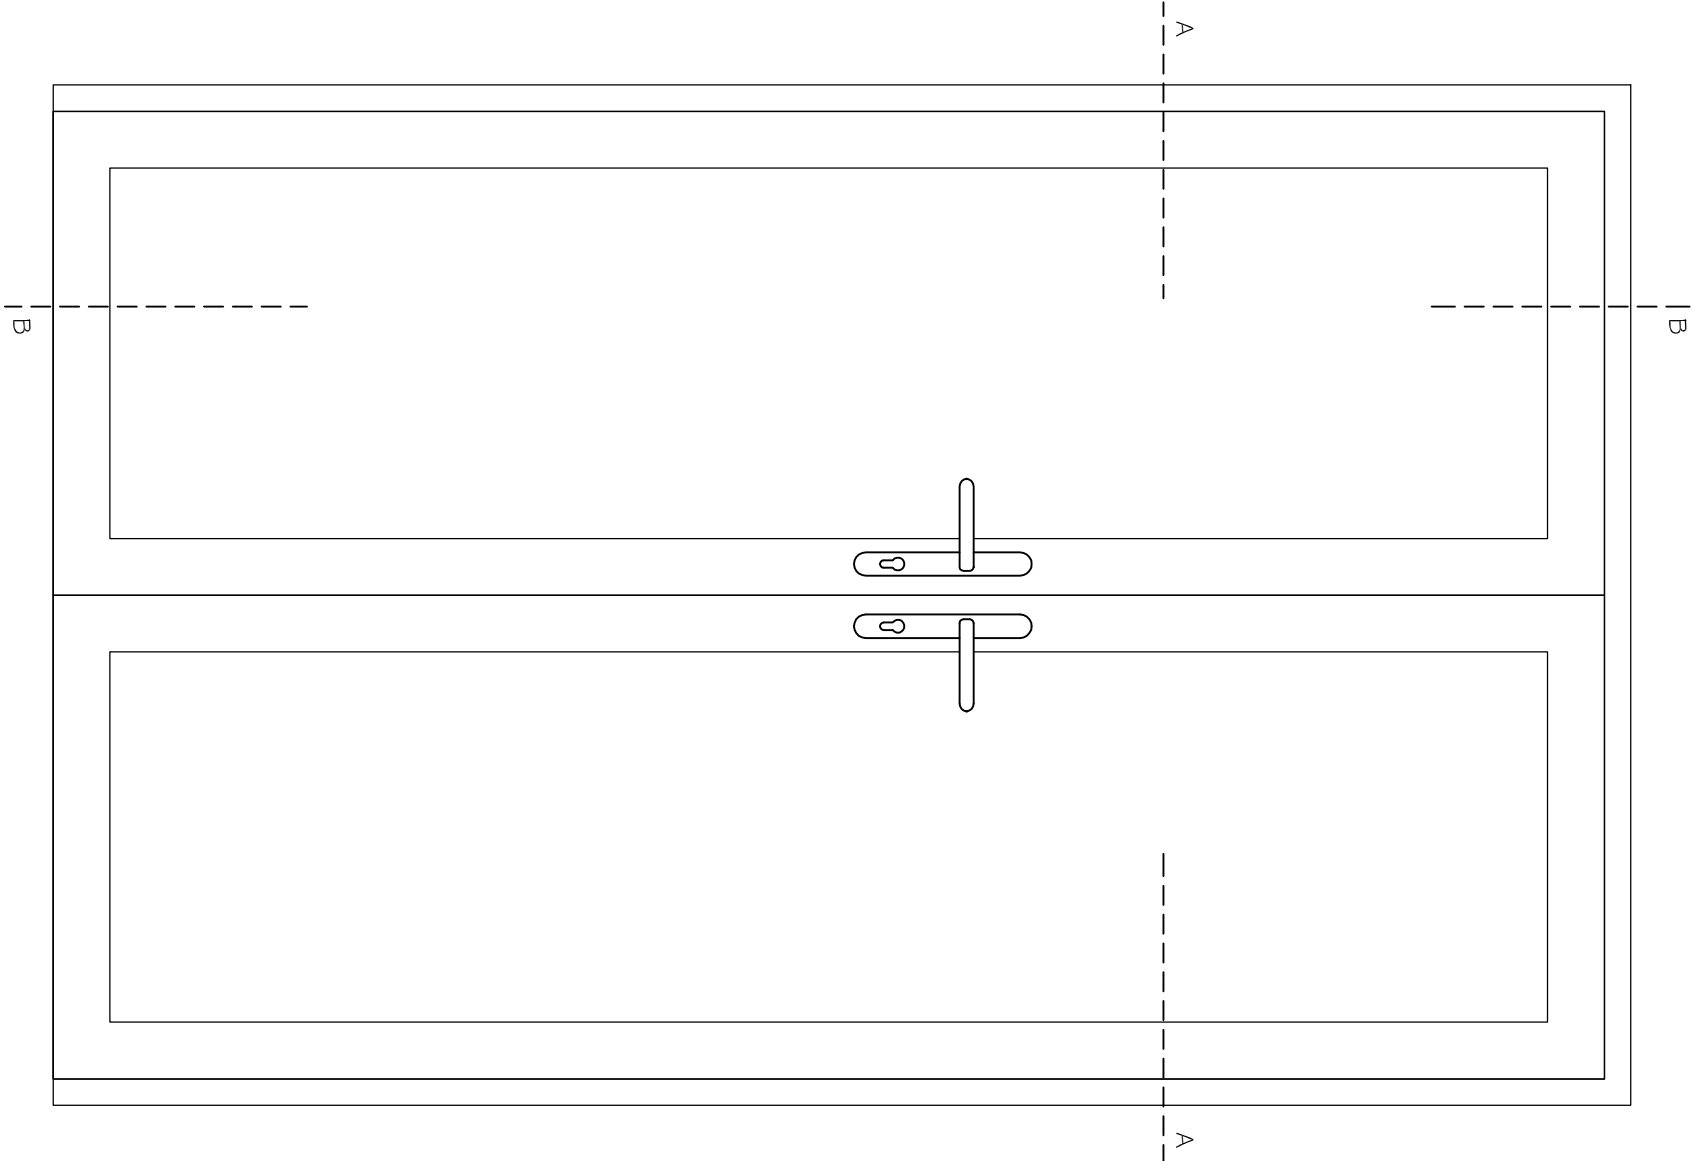


TYPICAL DOOR SECTION - 1:5 Scale

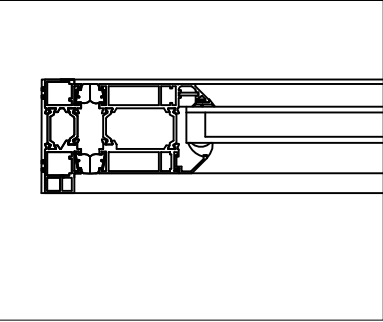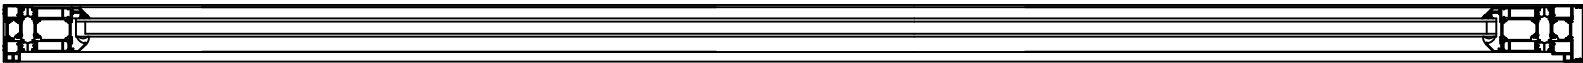


B - B
TYPICAL DOOR SECTION - 1:5 Scale

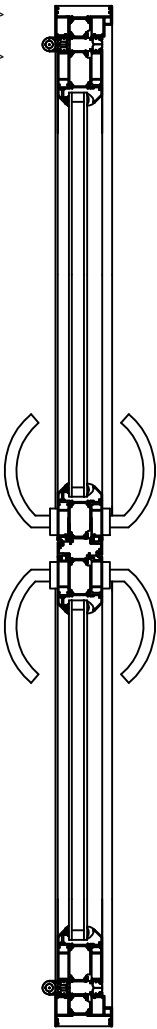

A - A
TYPICAL DOOR SECTION

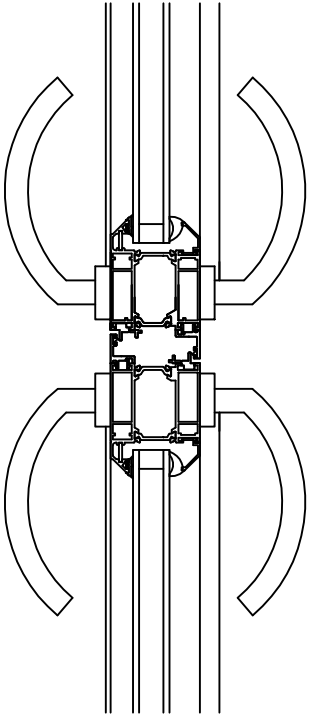

TYPICAL DOOR SECTION - 1:5 Scale

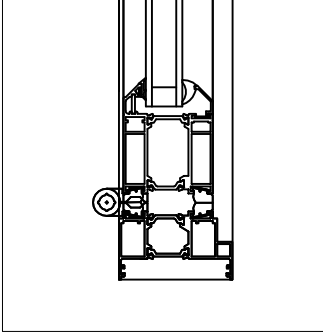

TYPICAL DOOR SECTION - 1:5 Scale

Door
Origin Aluminium 0872
72mm wide outer Originframe
25 X155mm cill detail
28mm Double Glazed Units
White Finish : RAL9010(White)