

Planning and Building Regulations Design Consultants
Architectural Technologists
Local Authorities Planning Agent Group Member
Local Authorities Building Control Partner Member
Planning Portal Professional Status
Landmark and Promag Member
Planning Appeal Consultants

www.cadmonkies.co.uk
cadmonkies@btconnect.com
01280 - 70 44 44





Head Office : Studio A2, Westminster Court,
BRACKLEY, NN13 7ED
London Office : (West) Studio A2, Hendon Road,
Thornhill Heath, LONDON, CF7 6AQ
London Office : (South) Studio A2, Castle Yard,
Rotherhithe, LONDON, W14 0EP
London Office : (East) Studio A2, Turner Road,
Walthamstow, LONDON, E17 3AG

Planning and Building Regulations Design Consultants
Architectural Technologists
Local Authorities Planning Agent Group Member
Local Authorities Building Control Partner Member
Planning Portal Professional Status
Landmark and Promag Member
Planning Appeal Consultants


CLIENT:		Mr and Mrs S Aylott	
ADDRESS:		6 Franklands Village HAYWARDS HEATH, RH16 3RA	
CONTACT:		Mr S Aylott	
SITE:		6 Franklands Village HAYWARDS HEATH RH16 3RA	
SCHEME:		Proposed Side Part Rear Extension with Associated Internal and External Works.	
DRAWING TITLE:		Proposed Windows and Door Frame Sections	

DATE:	July 2023	DRAWN:	david berious
SCALE:	1:5, 1:10	REV:	@ A2


Door
Origin Aluminium / composite core 0B72
72mm wide outer OriginFrame
25 X155mm cill detail
28mm Double Glazed Units
White Finish : RAL9010(White)

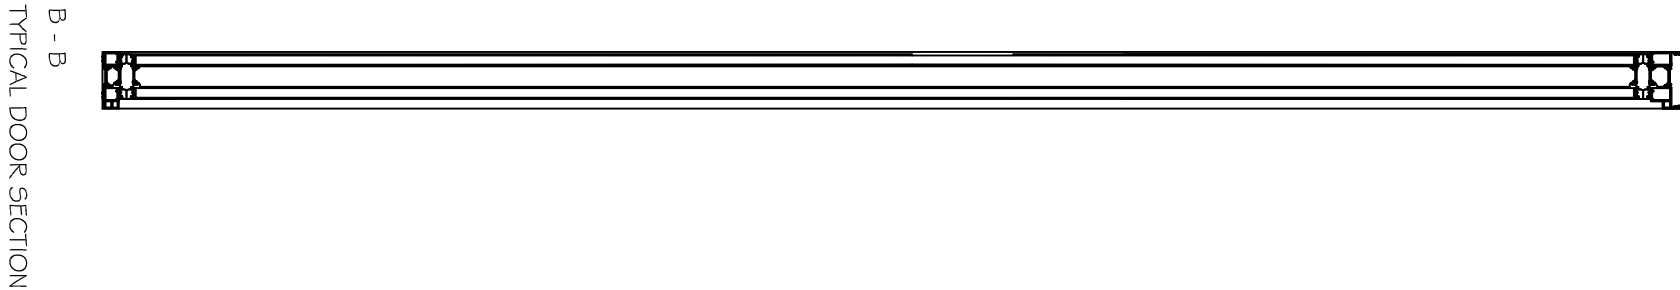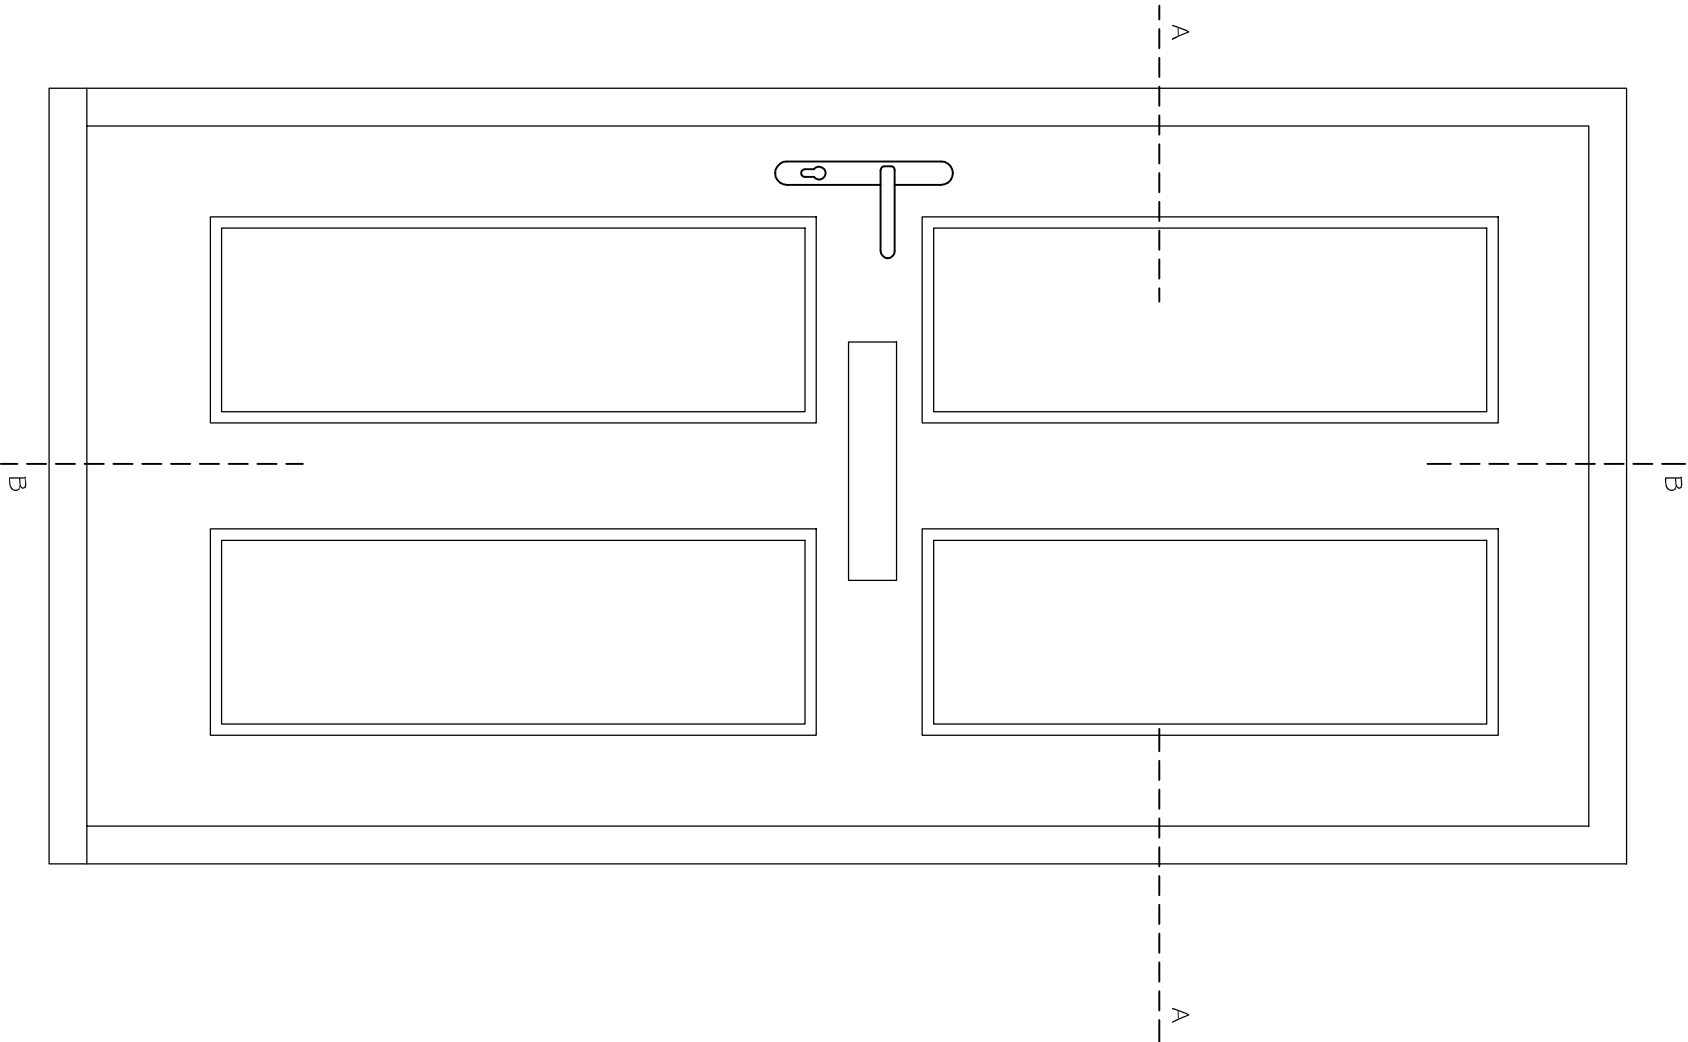


B - B
TYPICAL DOOR SECTION

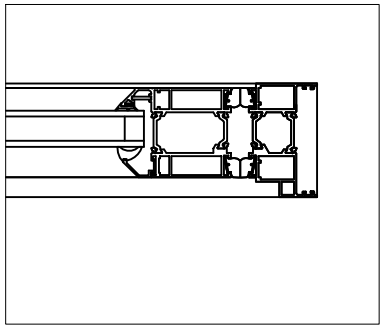


TYPICAL DOOR SECTION - 1:5 Scale

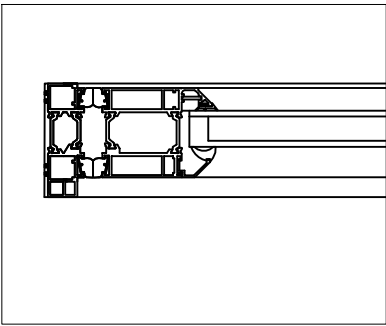


TYPICAL DOOR SECTION - 1:5 Scale

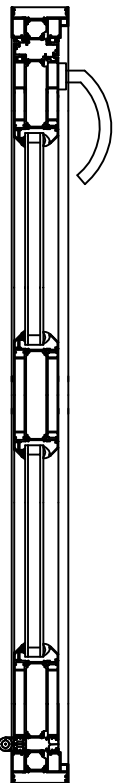


A - A
TYPICAL DOOR SECTION - Scale 1:10

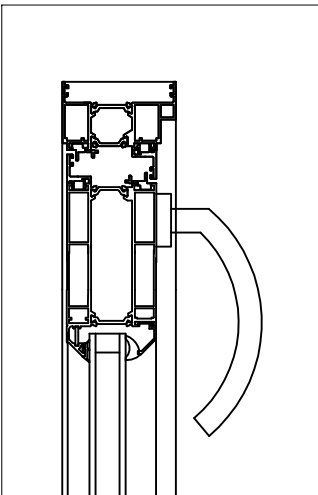

TYPICAL DOOR SECTION - 1:5 Scale

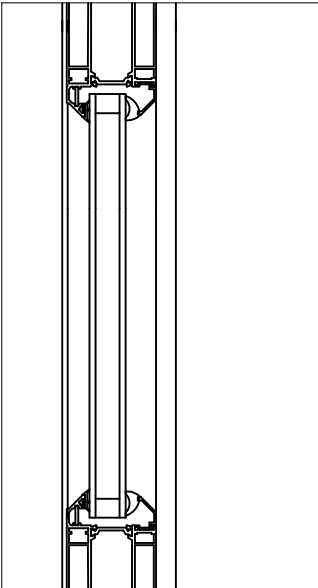

TYPICAL DOOR SECTION - 1:5 Scale

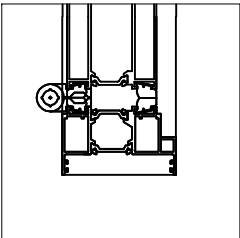

TYPICAL DOOR SECTION - 1:5 Scale