




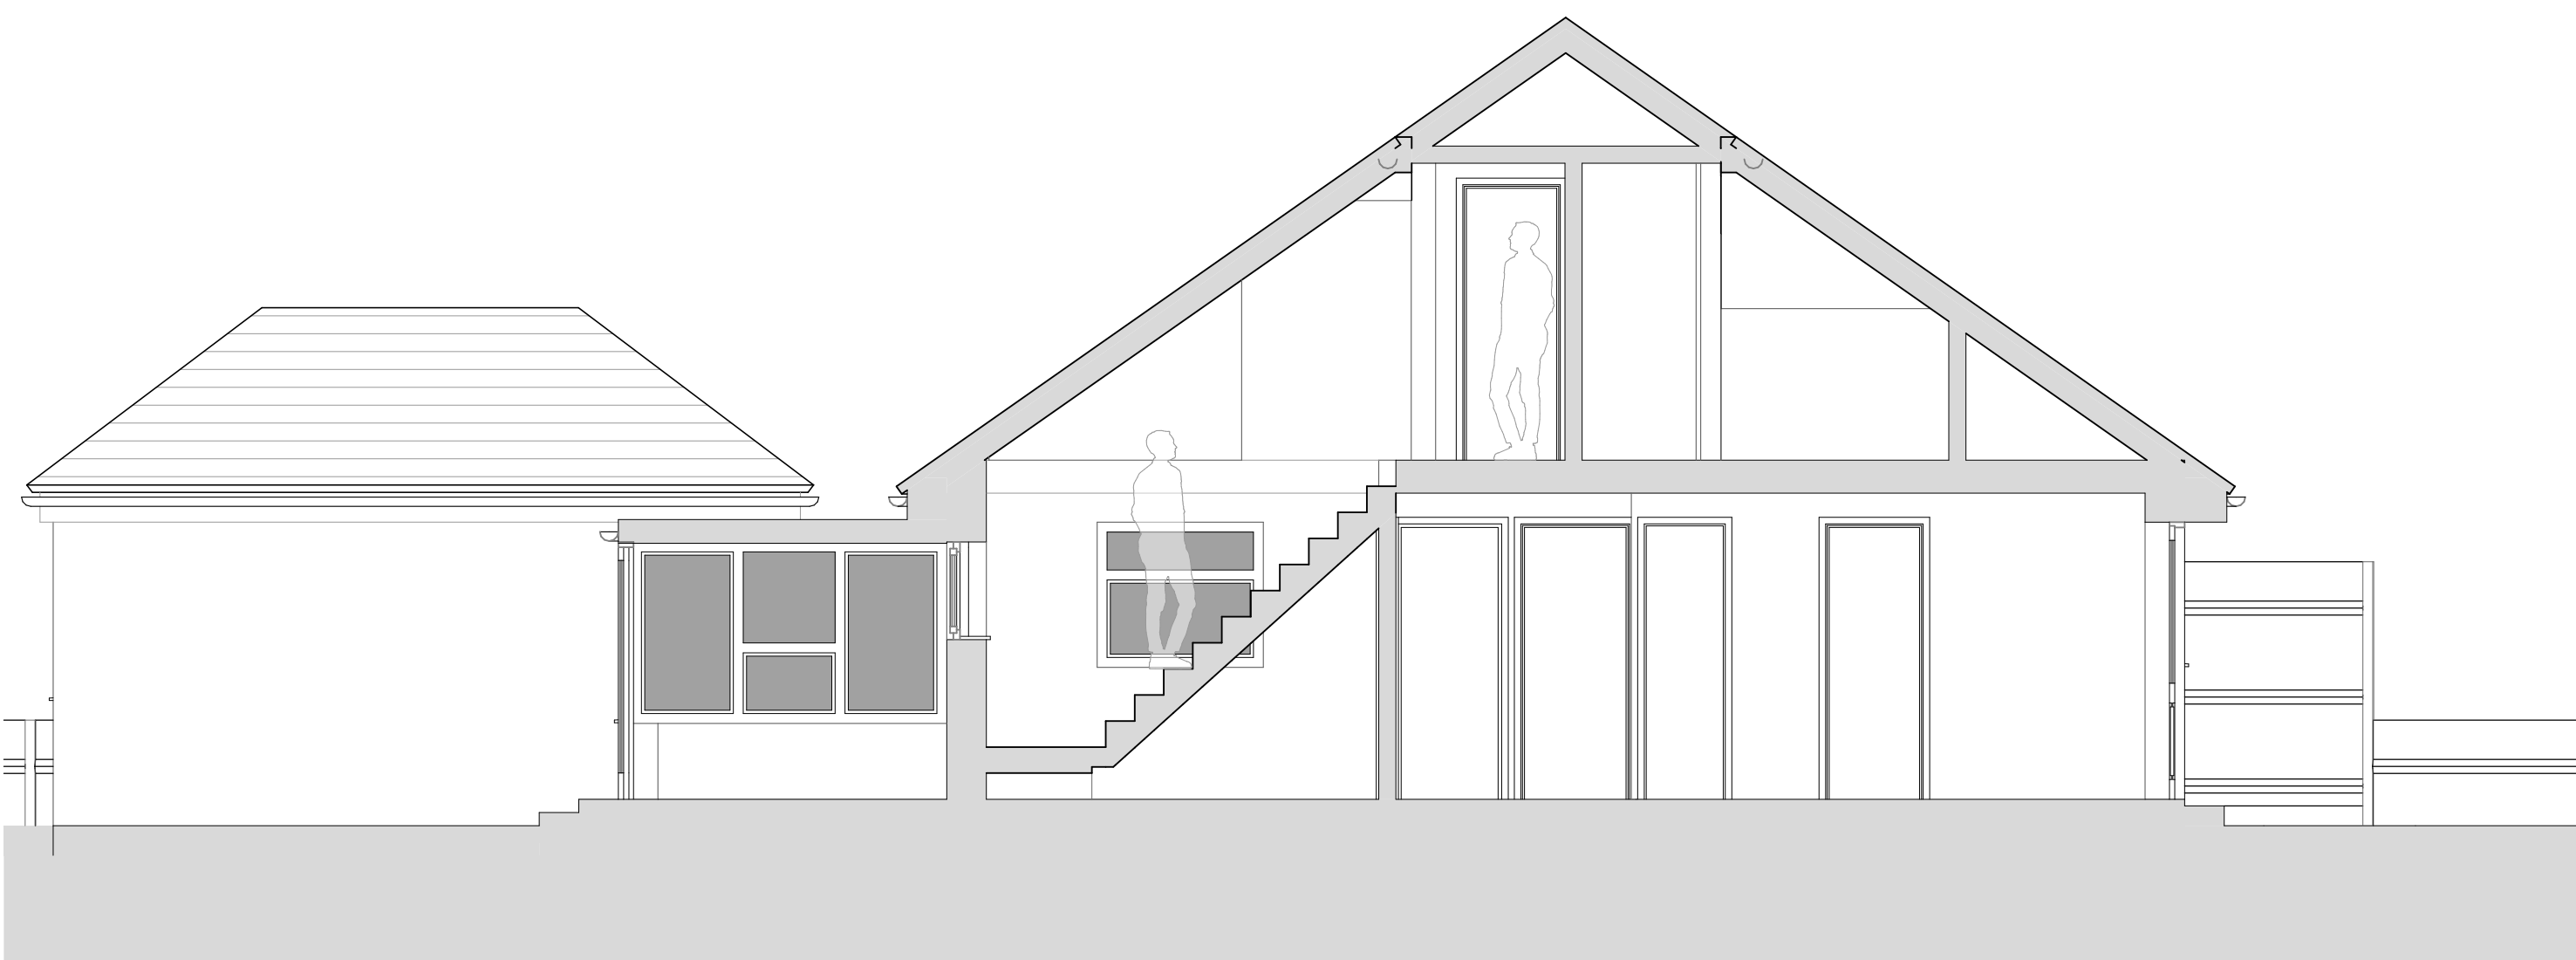

Existing Section AA

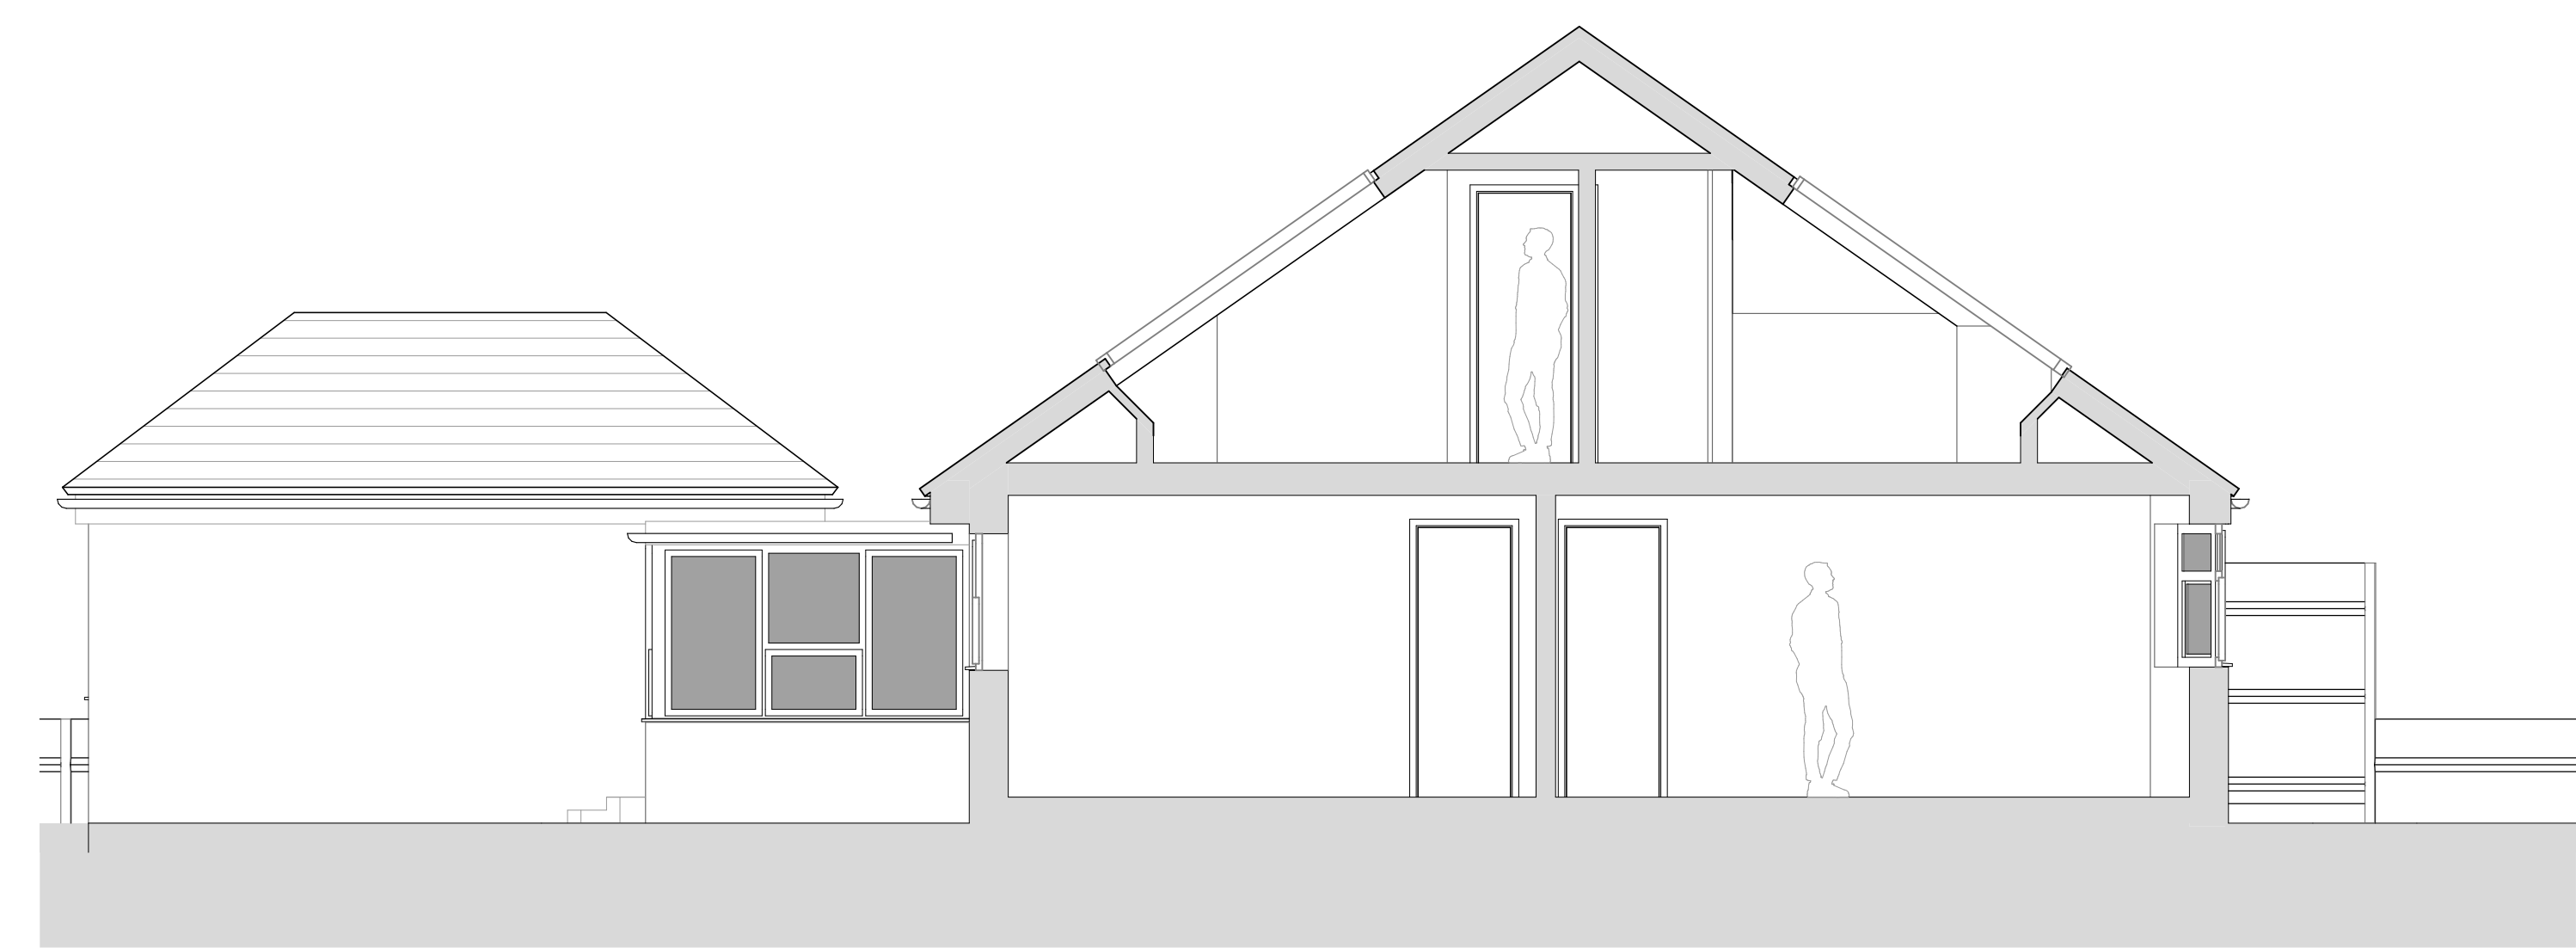

Existing Section BB

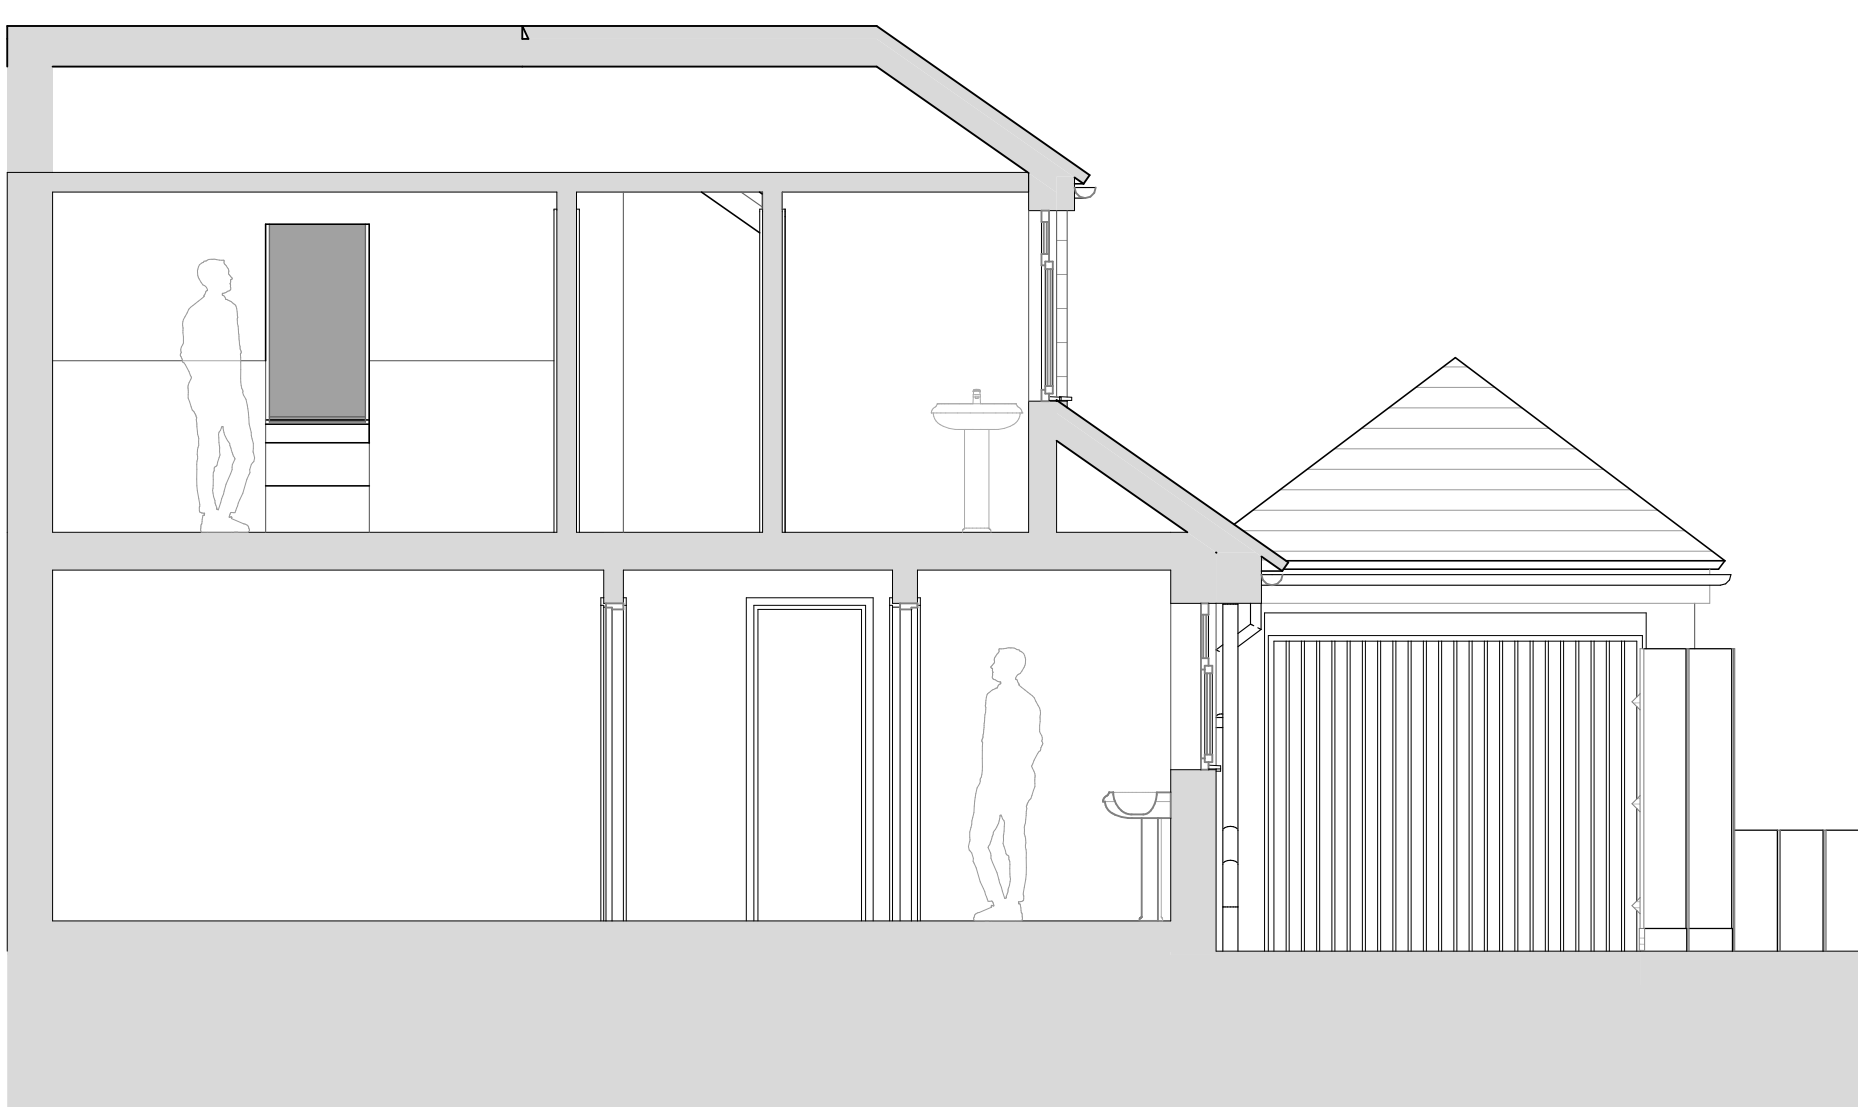


Existing Section CC

Notes

Do not scale off this drawing except for planning purposes
Check all dimensions on site before any work commences
All goods, materials and workmanship must conform to current building regulations, british standards and codes of practice.
Copyright of this drawing is to be retained by Ecotecture Ltd and must not be reproduced without written consent from the practice.

Drawing to be printed A1

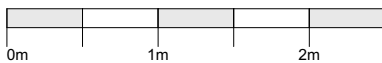

Scale 1:50

Rev/D	Layout	Comment

EXISTING

ecotecture
ECOLOGICAL ARCHITECTURE

01444 416745	info@ecotecture.co.uk www.ecotecture.co.uk
31 Sussex Road West Sussex	Haywards Heath RH16 4DZ
Client:	Richard Tibbott
Address:	5 Hickmans Lane, West Sussex. BN2 5JH
Description:	Existing Sections
Scale: 1:50	Date: 09/09/2025
Drawn: BI	Checked: JS
Drawing No:	833 /112