



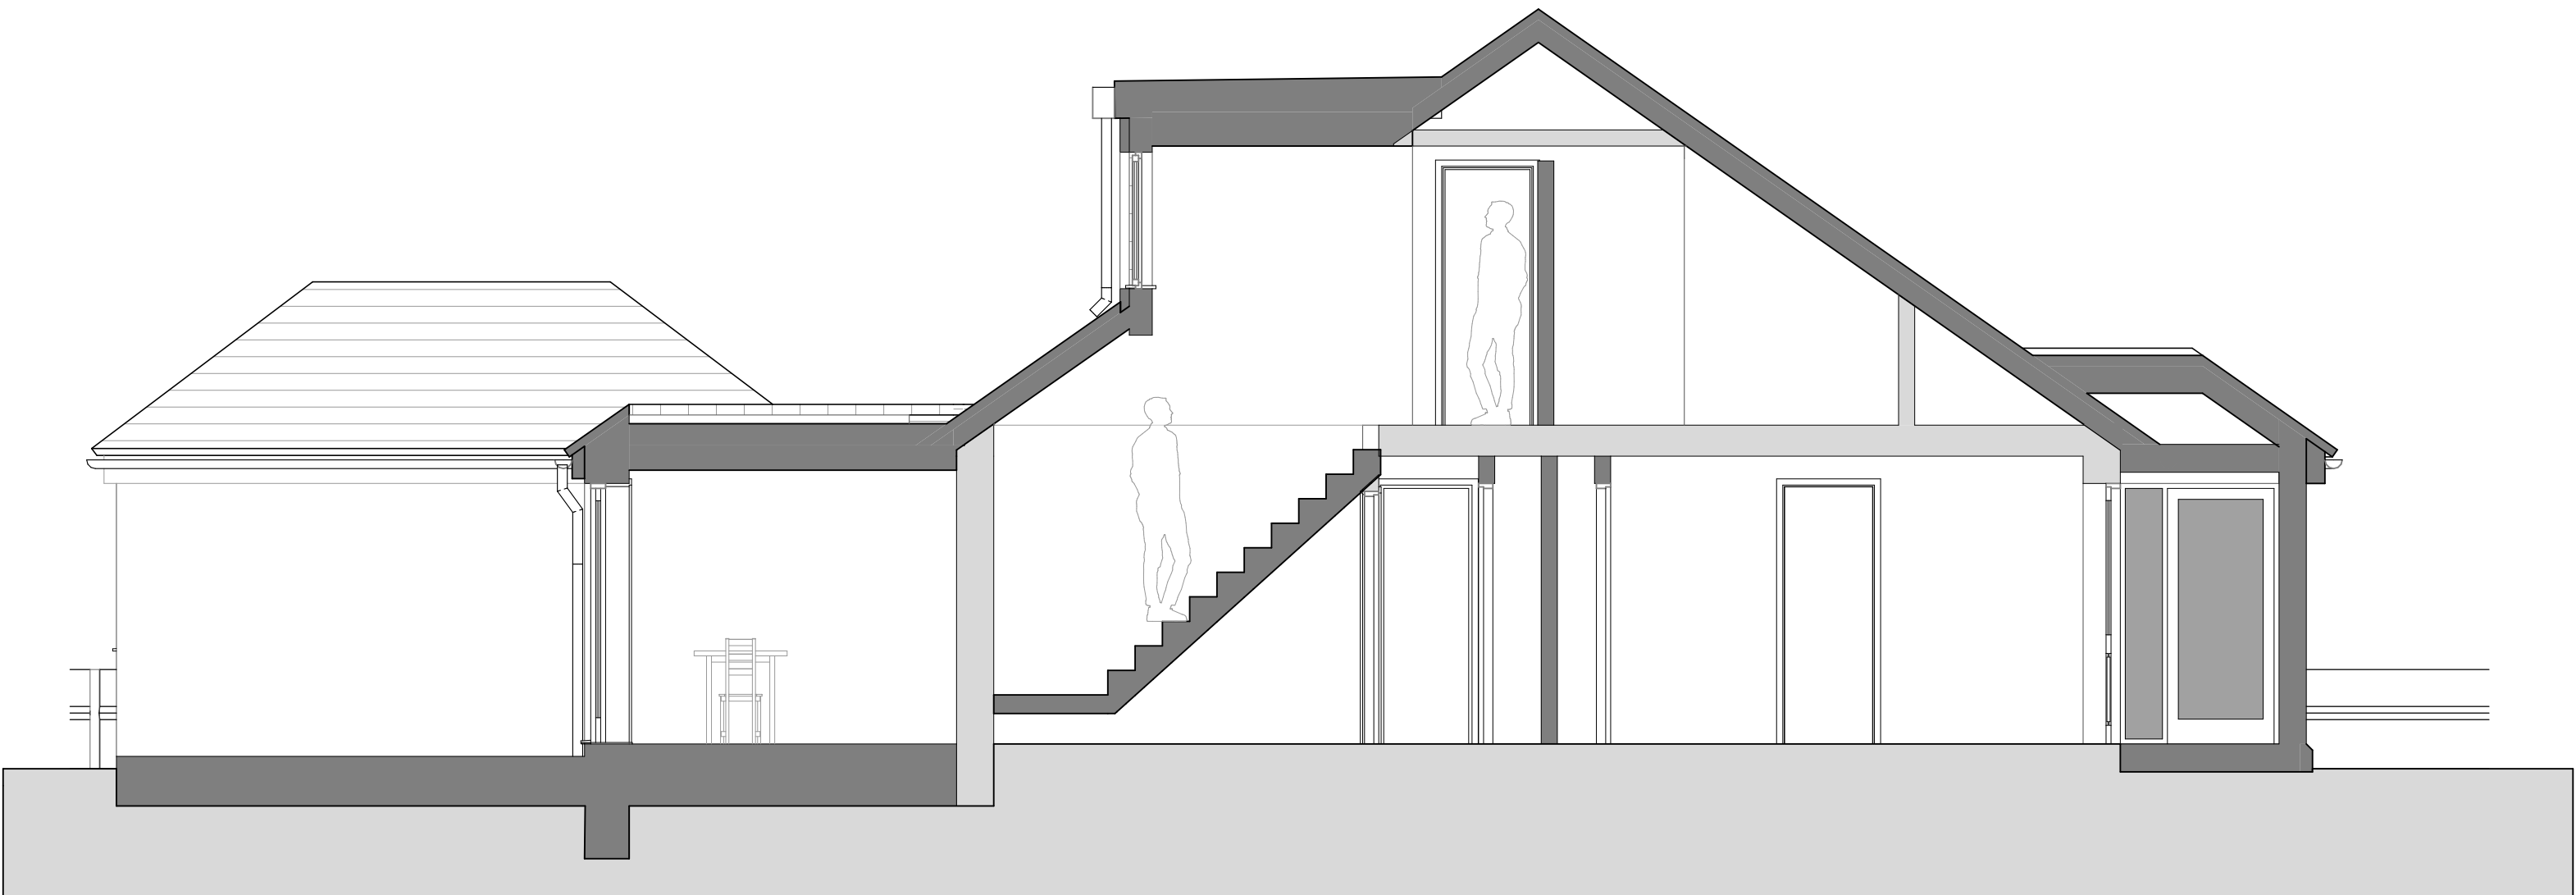

Proposed Section AA

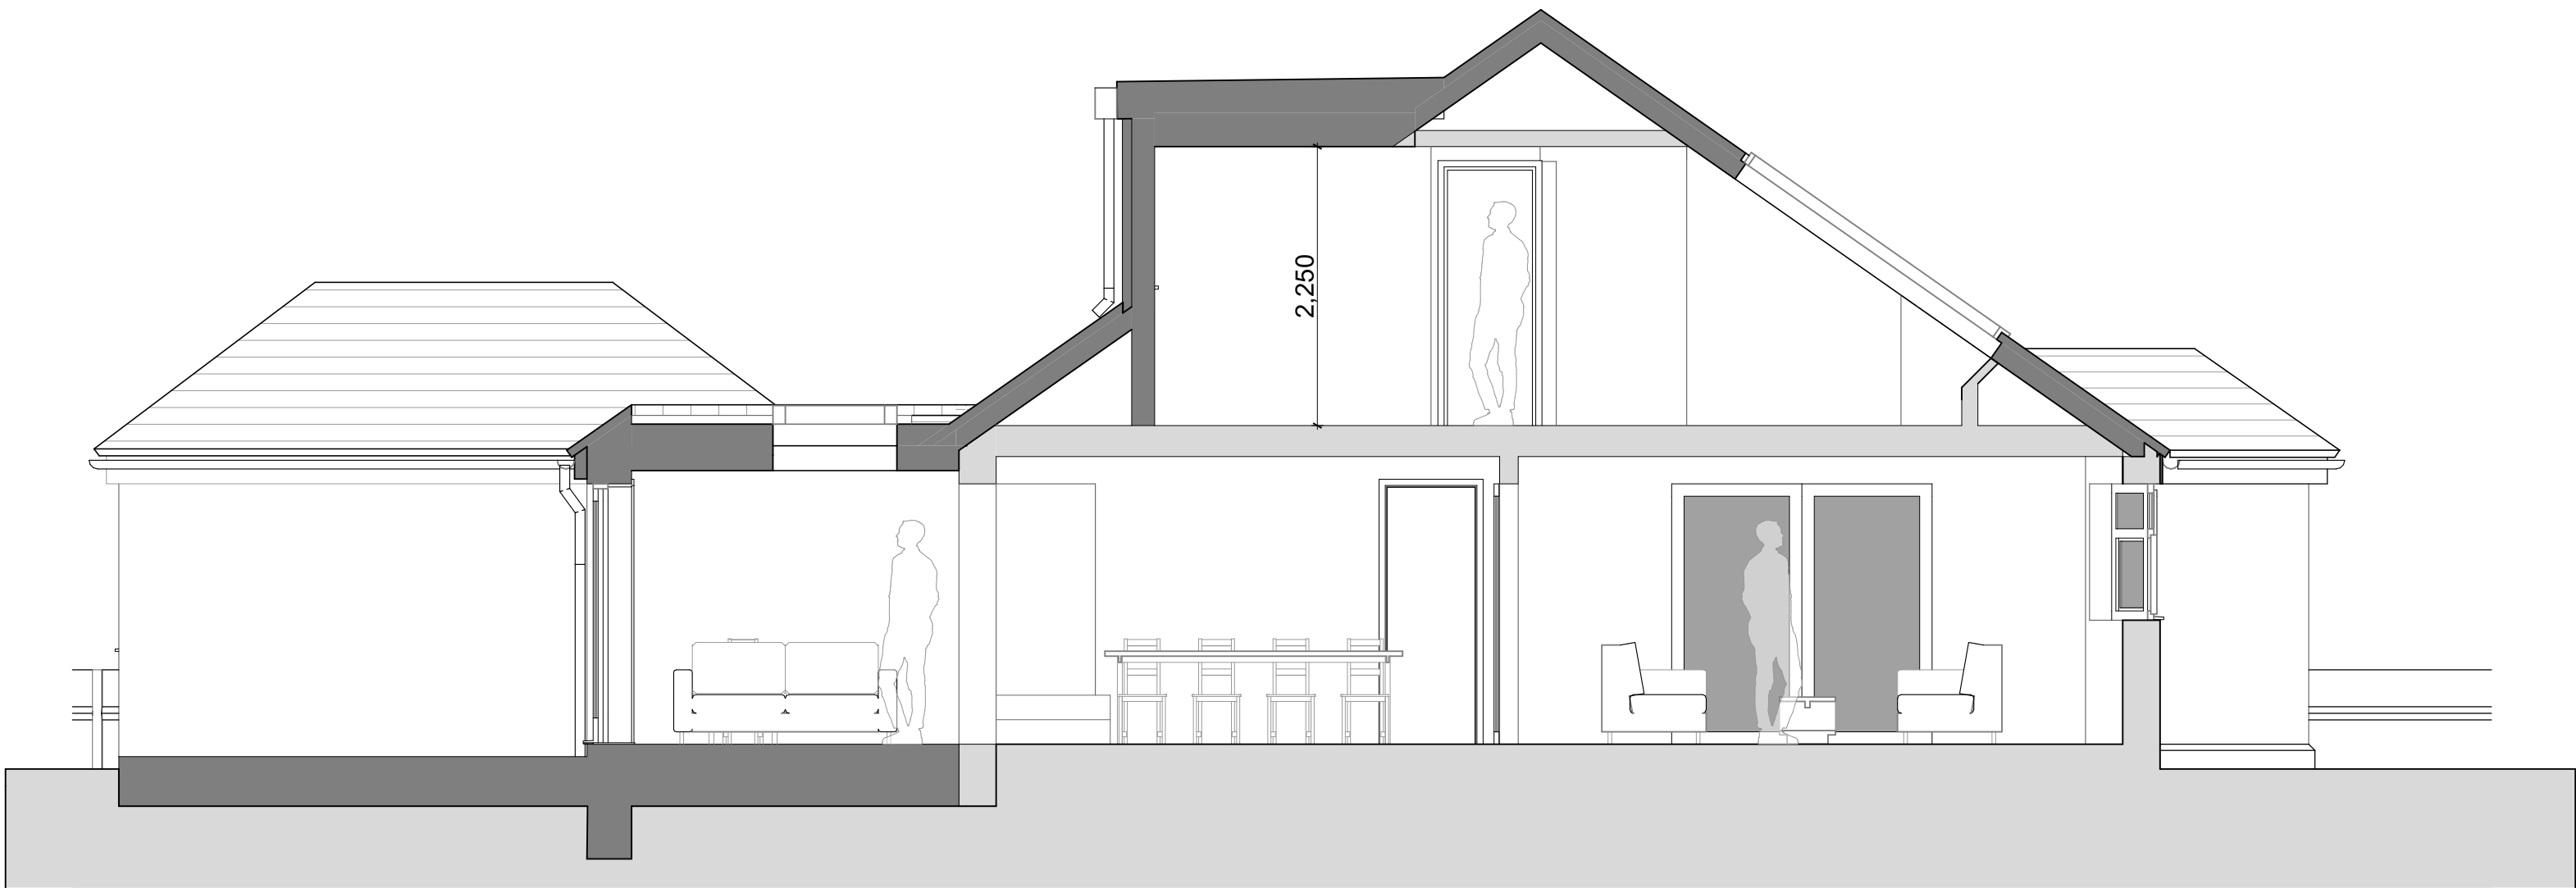

Proposed Section BB




Proposed Section CC

Notes

Do not scale off this drawing except for planning purposes
Check all dimensions on site before any work commences
All goods, materials and workmanship must conform to current building regulations, british standards and codes of practice.
Copyright of this drawing is to be retained by Ecotecture Ltd and must not be reproduced without written consent from the practice.

Drawing to be printed A1

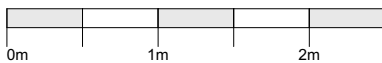

Scale 1:50

Rev/ID	Layout	Comment

PROPOSED

ecotecture
ECOLOGICAL ARCHITECTURE

01444 416745 info@ecotecture.co.uk
www.ecotecture.co.uk

31 Sussex Road Haywards Heath
West Sussex RH16 4DZ

Client: Richard Tibbott

Address: 5
Hickmans Lane,
West Sussex.
BN2 5JH

Description: Proposed Sections

Scale: 1:50 Date: 09/09/2025
Drawn: BI Checked: JS
Drawing No: 833 /312