



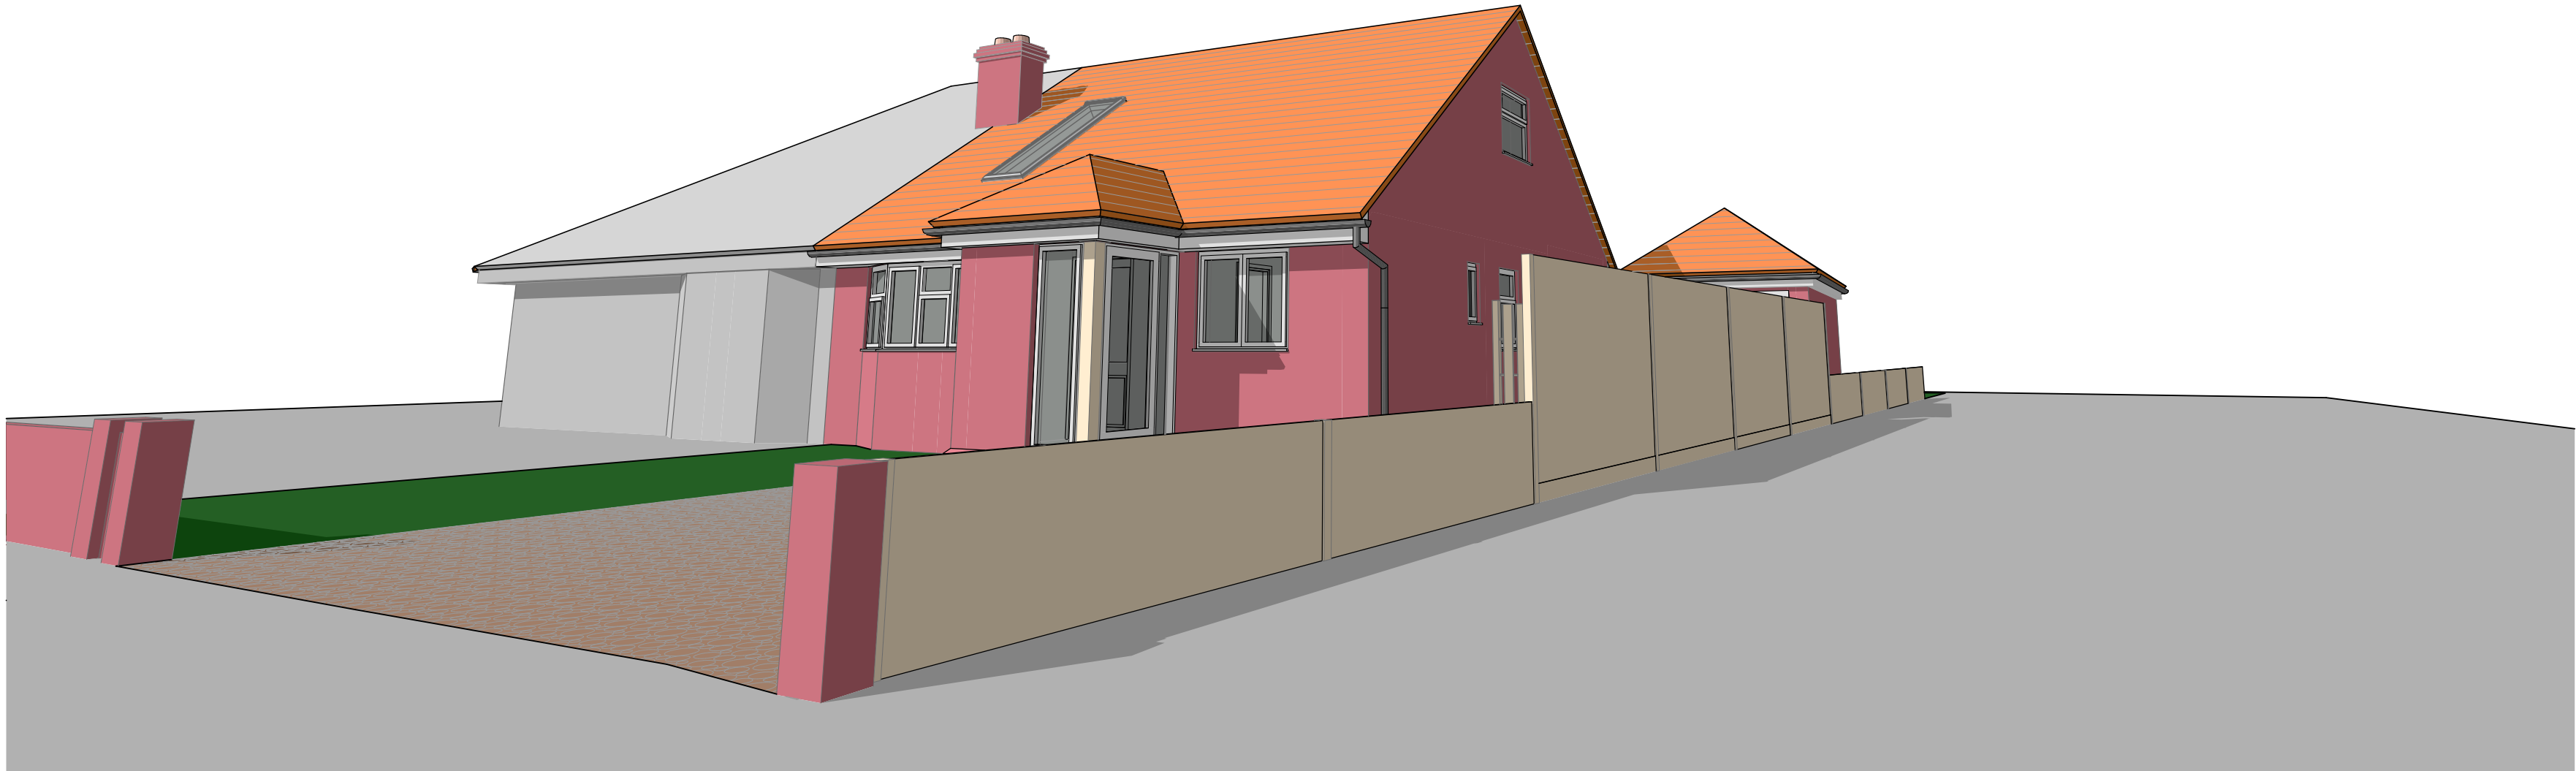

Proposed Perspective 1

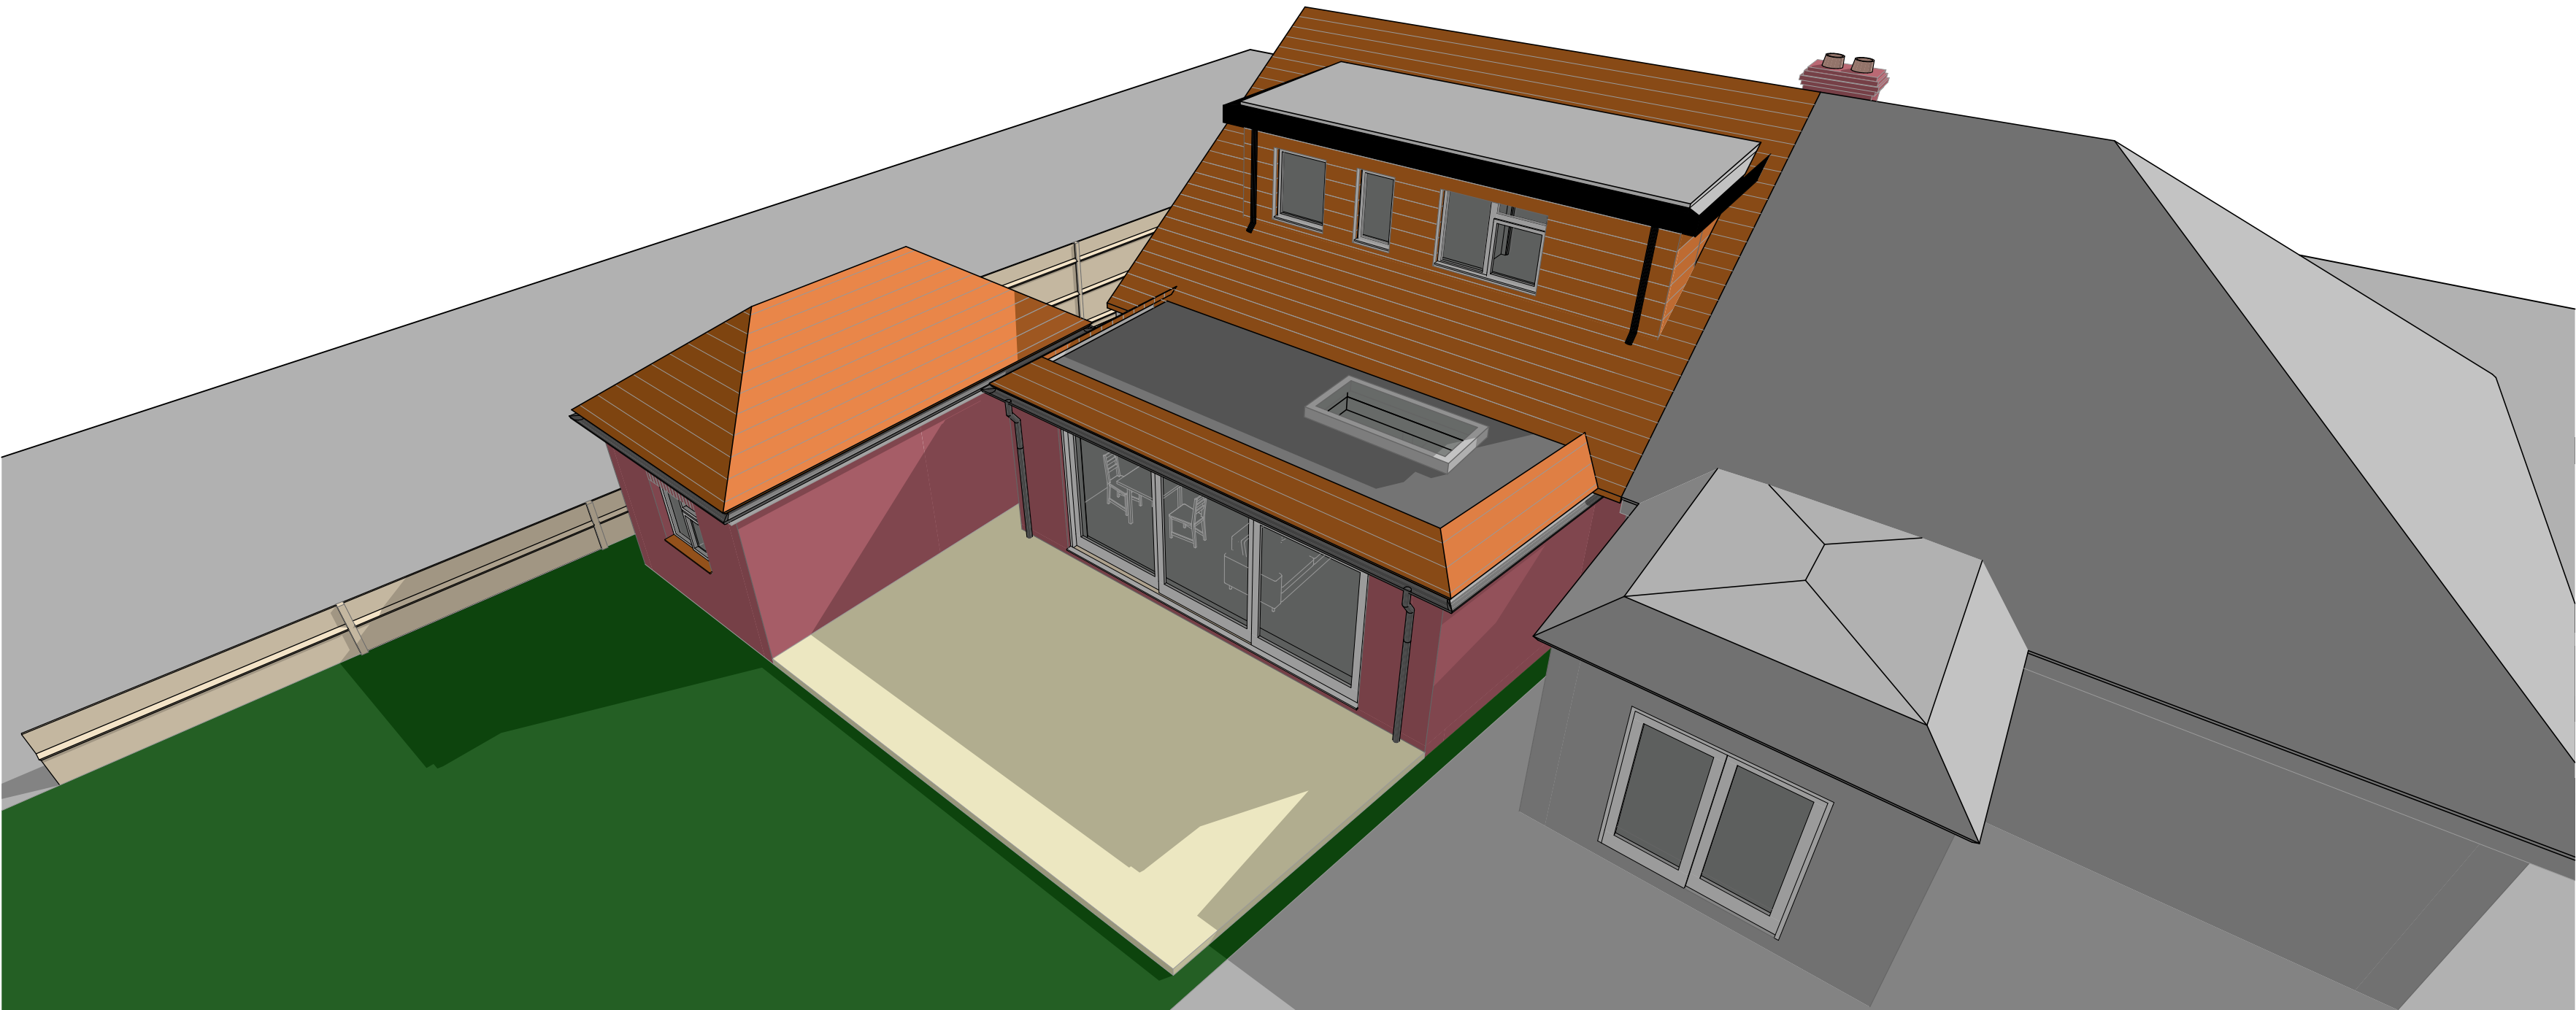

Proposed Perspective 2



Proposed Perspective 3

Notes

Do not scale off this drawing except for planning purposes
Check all dimensions on site before any work commences
All goods, materials and workmanship must conform to current building regulations, british standards and codes of practice.
Copyright of this drawing is to be retained by Ecotecture Ltd and must not be reproduced without written consent from the practice.

Drawing to be printed A1

RevID		Layout		Comment	
EXISTING					
ecotecture ECOLOGICAL ARCHITECTURE					
01444 416745		info@ecotecture.co.uk www.ecotecture.co.uk			
31 Sussex Road West Sussex		Haywards Heath RH16 4DZ			
Client:		Richard Tibbott			
Address:		5 Hickmans Lane, West Sussex. BN2 5JH			
Description:		Proposed Perspectives			
Scale: 1:166.67		Date: 09/09/2025			
Drawn: BI		Checked: JS			
Drawing No:		833 / 351			