






Location Plan
Scale- 1: 1250

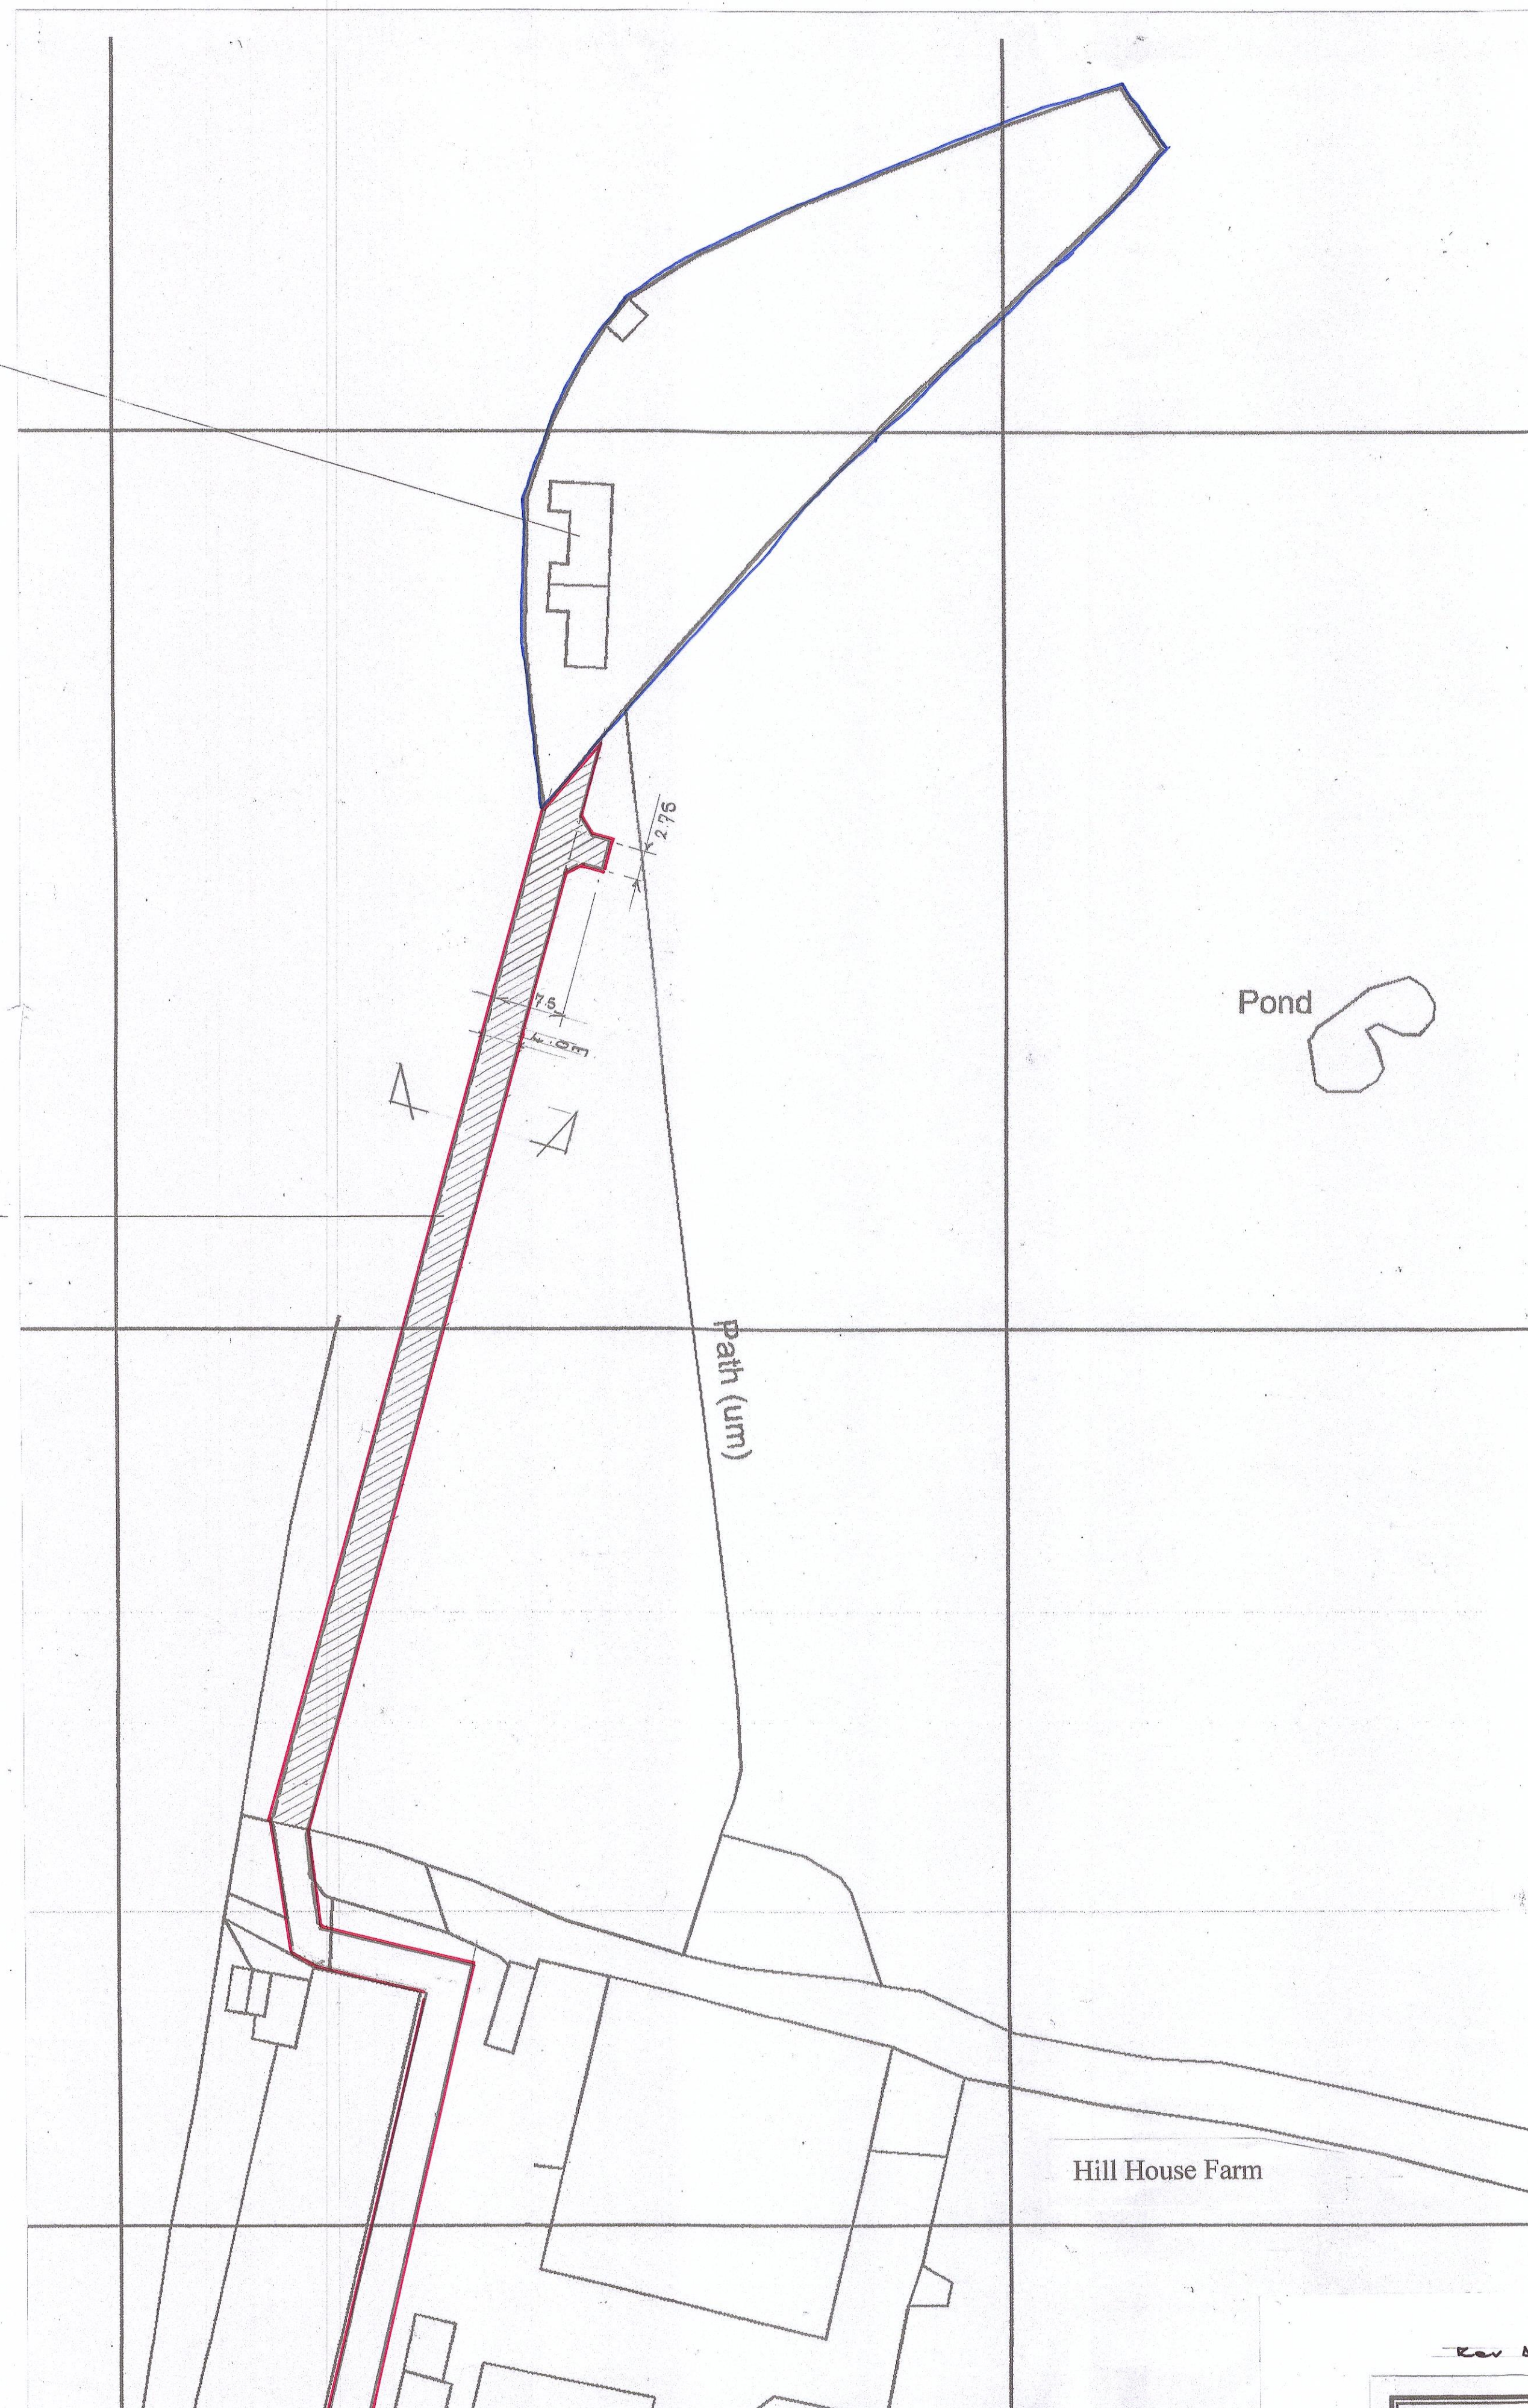


Block Plan
Scale- 1: 500

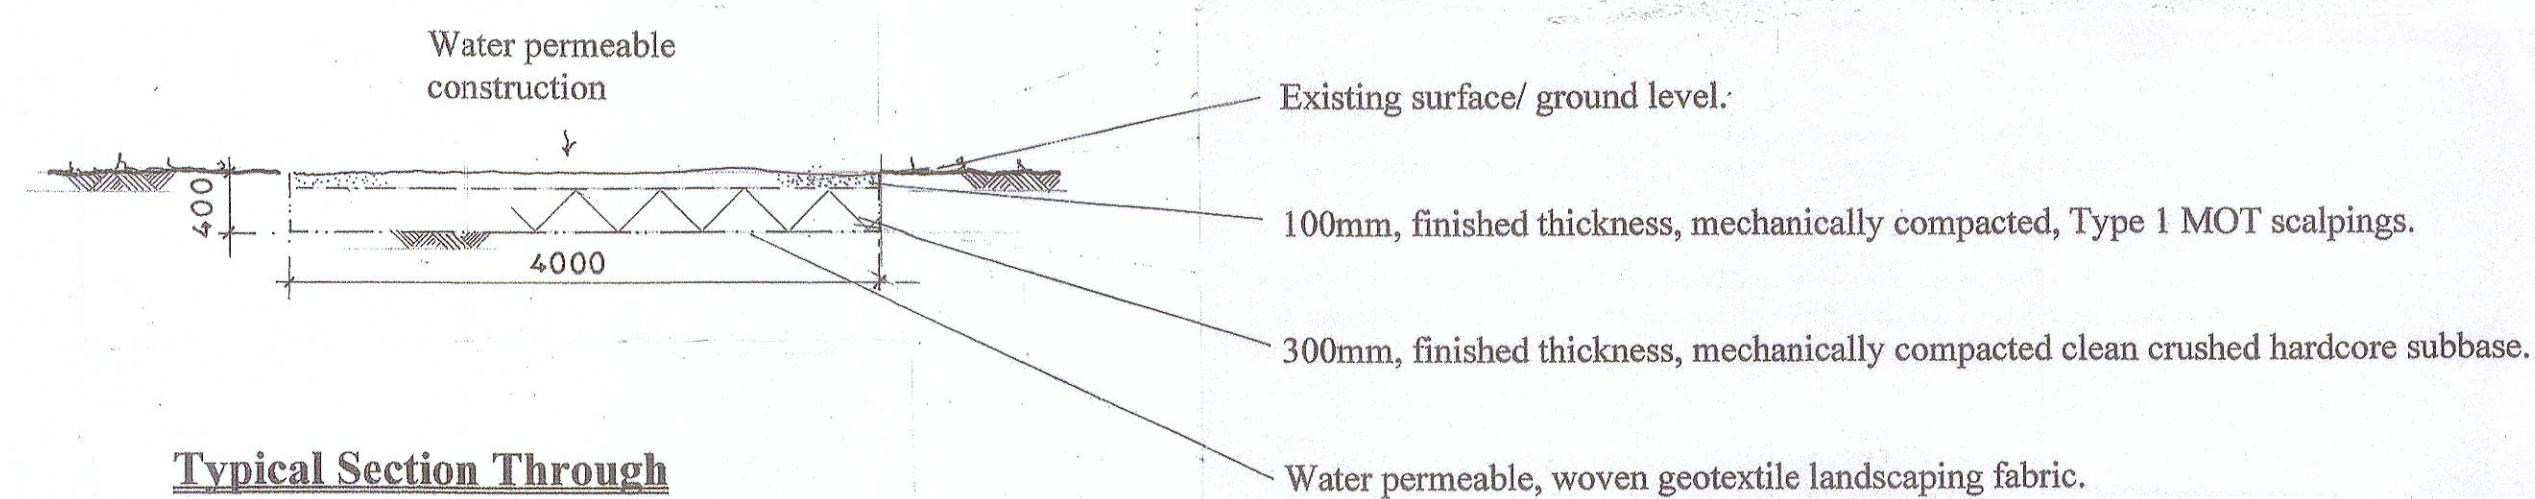

Typical Section Through Access Trackway.
Scale- 1: 50

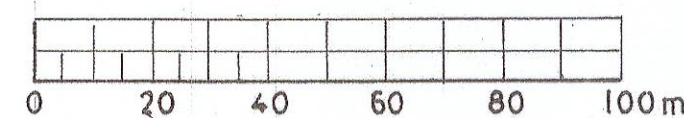

Scale 1:1250

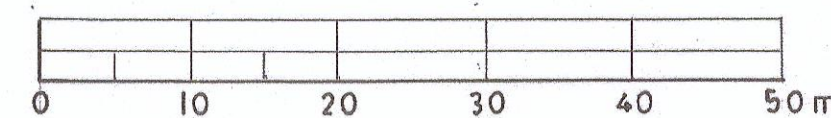

Scale 1:500



Scale 1:50

Rev A - Site boundaries Auto - 27 Aug 25

Proposed Access Trackway at Hill House Farm Cottage, Handcross Road, Staplefield, Haywards Heath, West Sussex. RH17 6EE.

Title: Location Block Plans and Section.
Client: Mrs V. Hogg
Date: June 2025
Scales: 1: 1250, 1: 500 and 1: 50 @ A1
Drawing No: 2025/ 342/ 001

Drawn: ST
Rev 'A'