



DRAFT

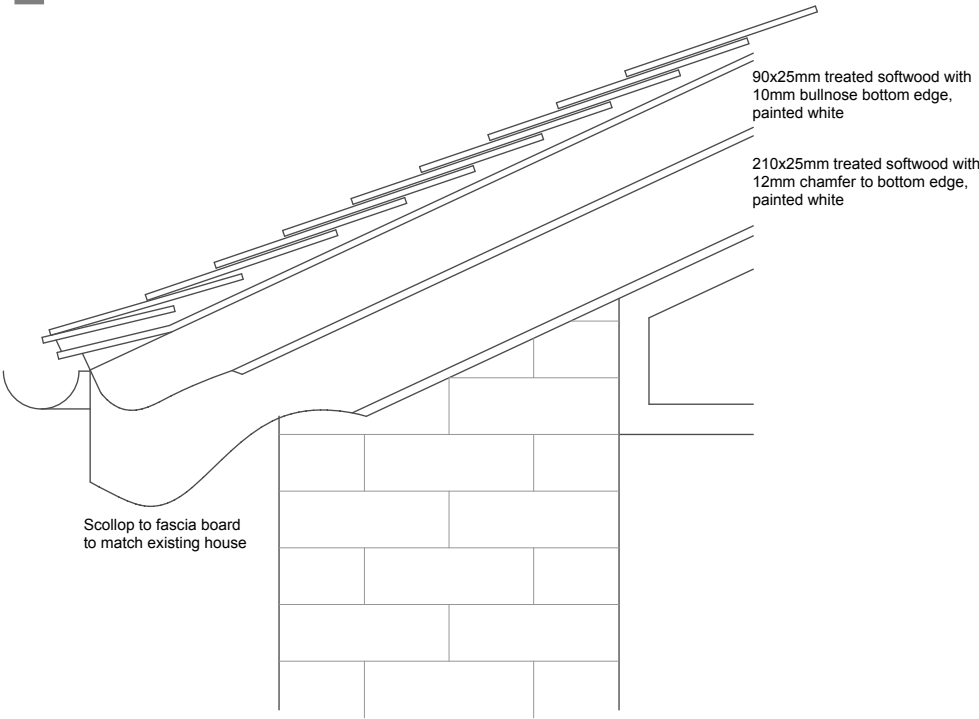

Eaves elevation (to match existing house)

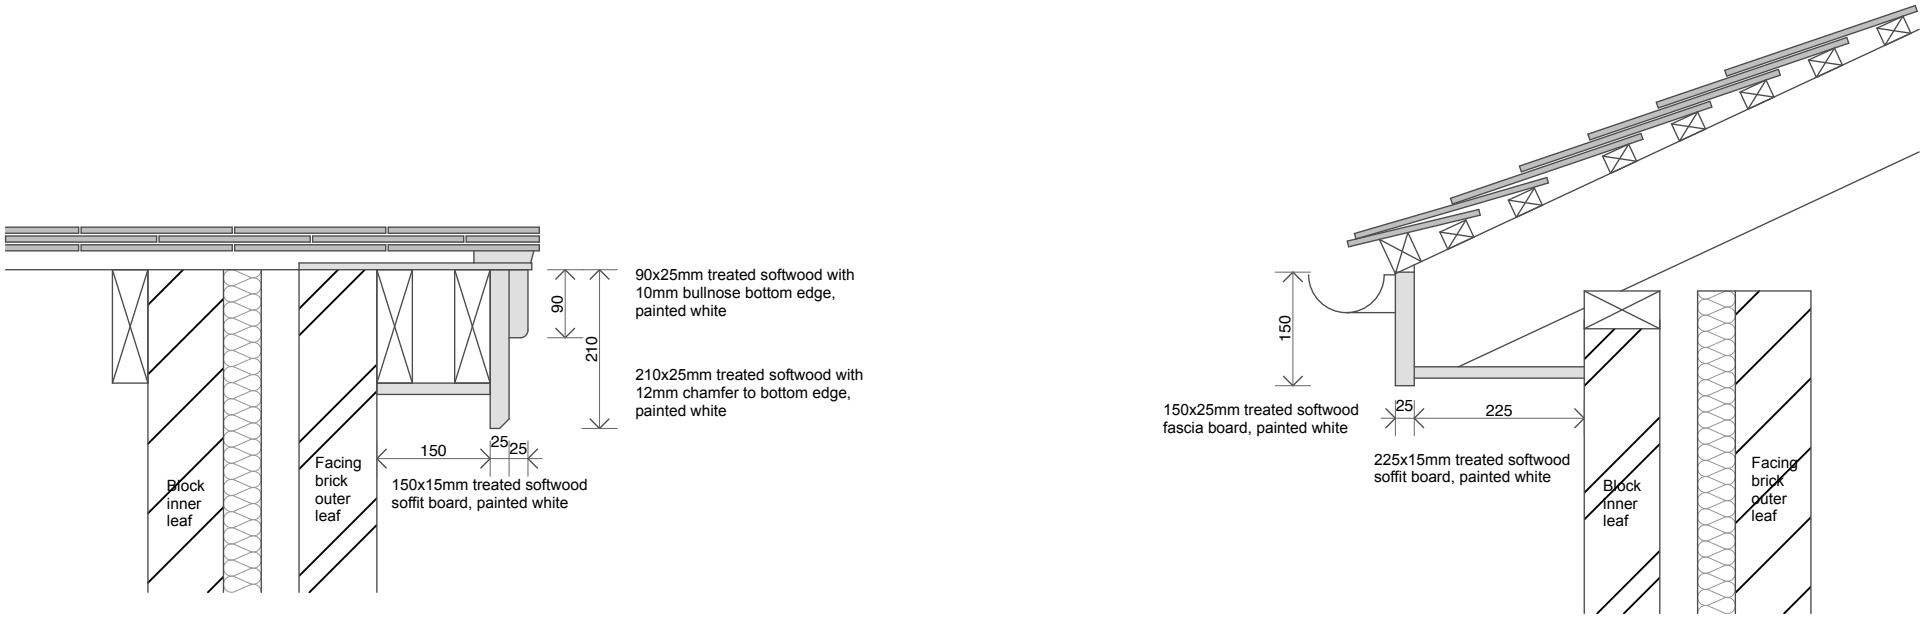

Verge detail (to match existing house)

Eaves section (to match existing house)