

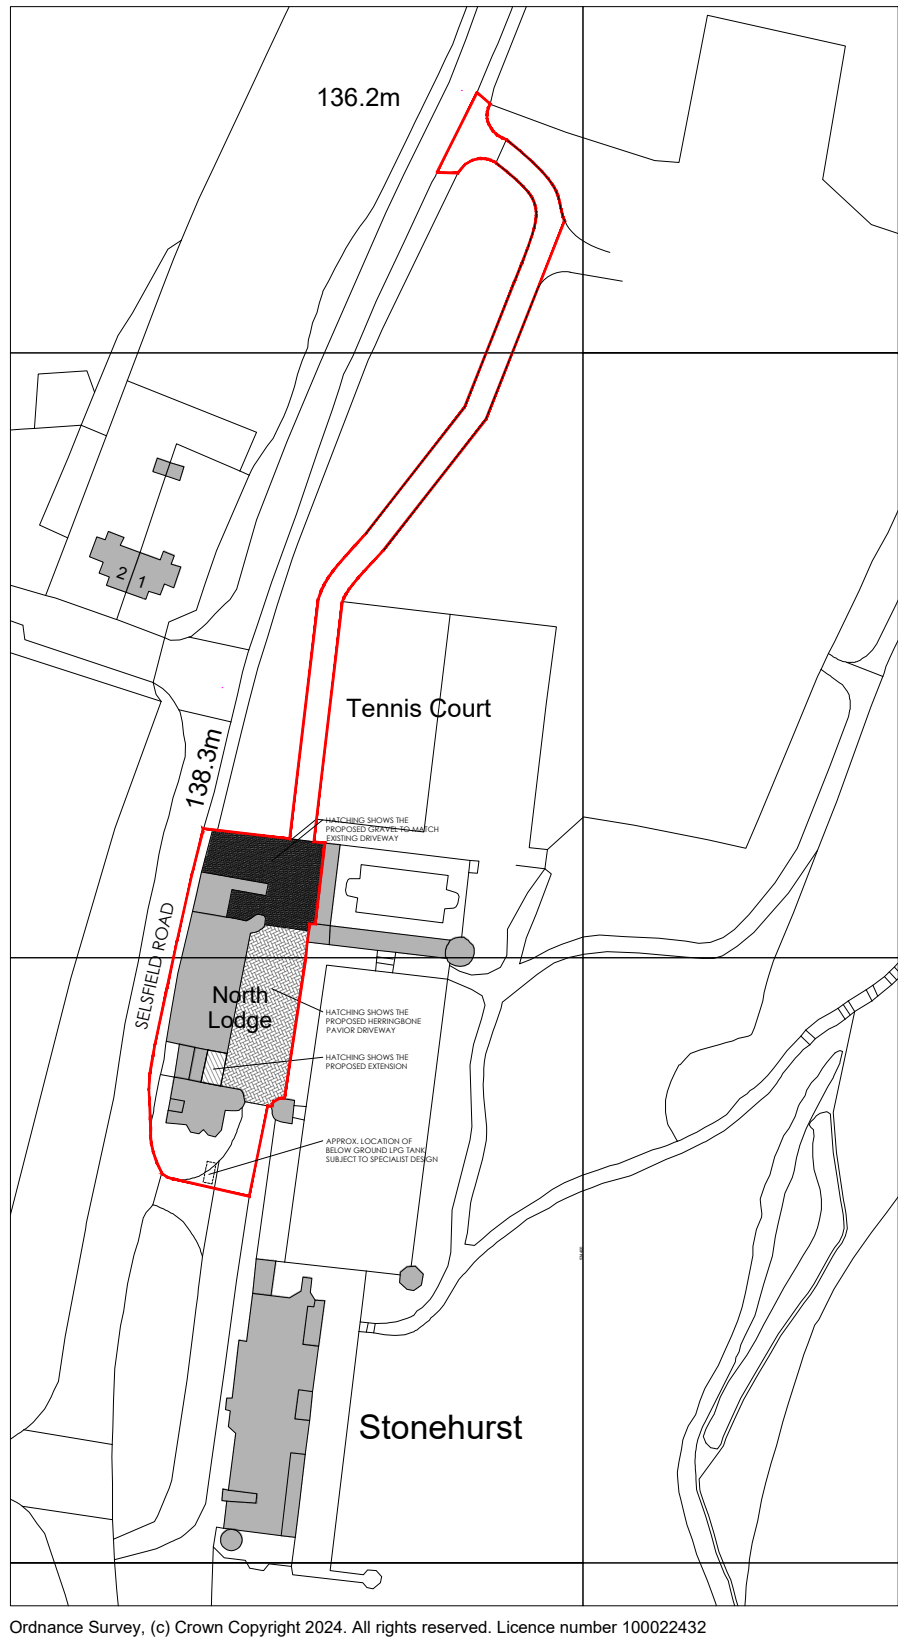


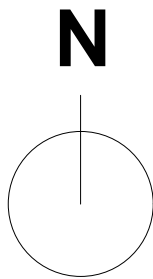

SITE LOCATION PLAN - AS PROPOSED  
SCALE 1:1250 ON AN A1 SHEET

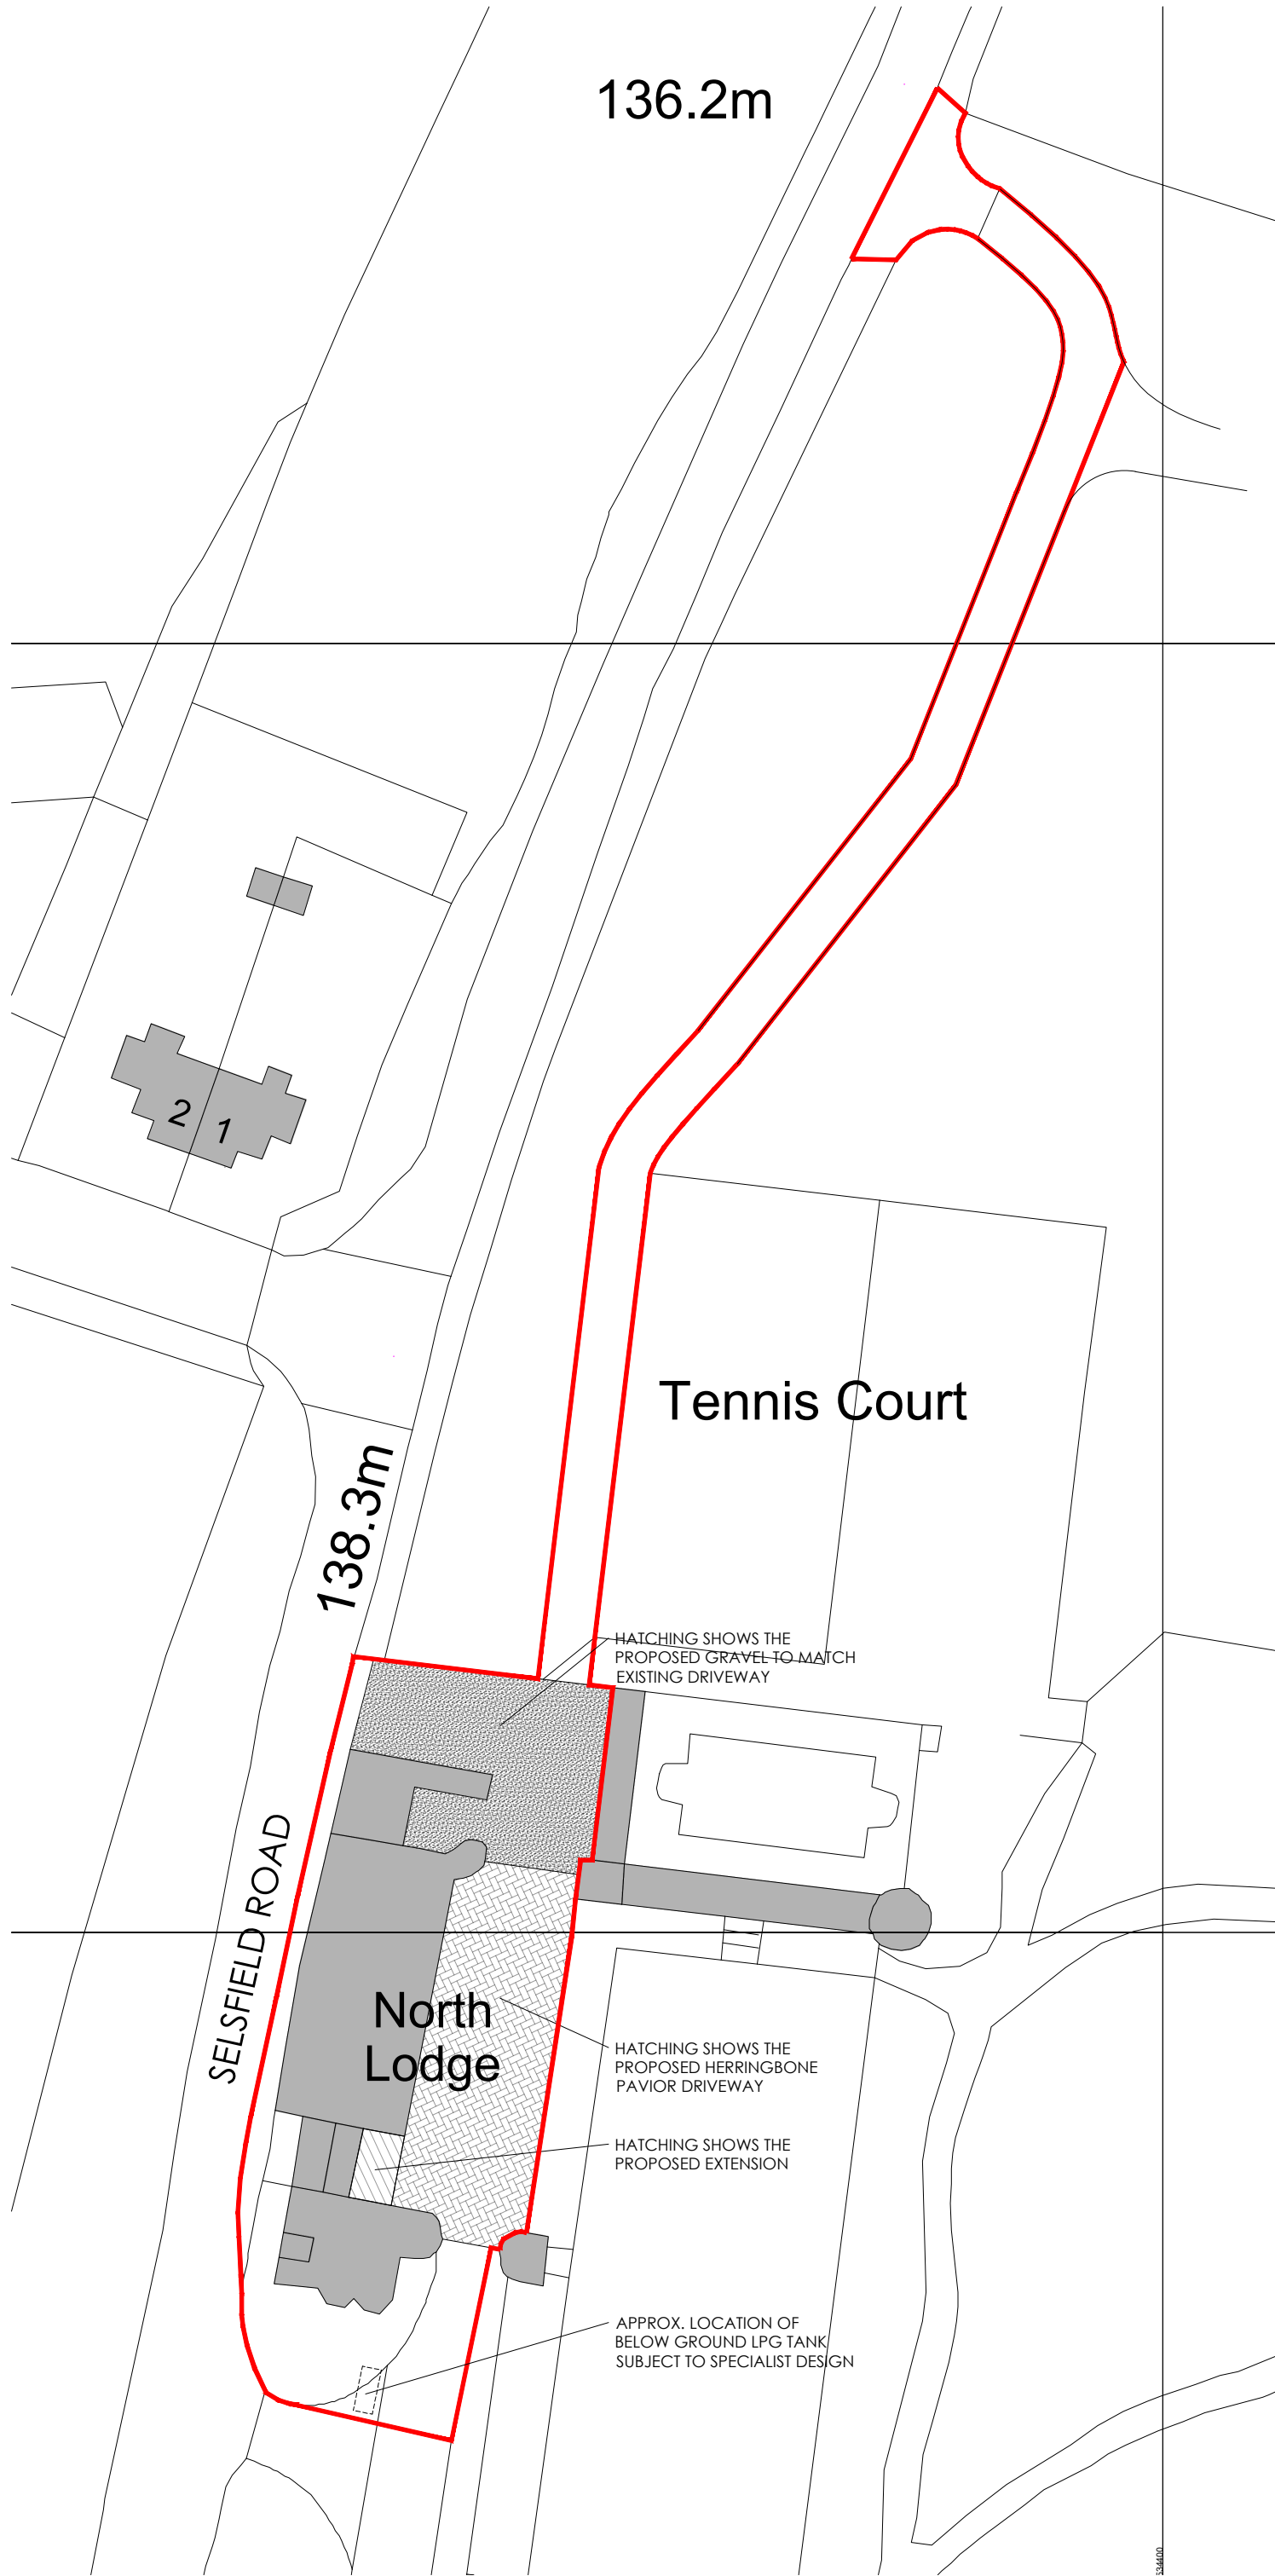

SITE BLOCK PLAN - AS PROPOSED  
SCALE 1:500 ON AN A1 SHEET

| REV. | DATE.    | BY. | AMENDMENT.                                      | CHK. |
|------|----------|-----|-------------------------------------------------|------|
| B    | 15.09.25 | CS  | Driveway finishes updated to suit MSDC comments | -    |
| A    | 25.07.25 | CS  | LPG Tank location altered                       | -    |

PLANNING

  
2 Lucastes Mews, Paddockhall Road,  
Haywards Heath,  
West Sussex, RH16 1HE  
(01444) 452604  
hh@gouldbaxter.co.uk  
www.gouldbaxter.co.uk

NOTES:  
DO NOT SCALE OFF THIS DRAWING UNLESS FOR PLANNING PURPOSES.  
CHECK ALL DIMENSIONS ON SITE BEFORE ANY WORK IS COMMENCED.  
ALL GOODS MATERIALS AND WORKMANSHIP MUST CONFORM WITH CURRENT BUILDING REGULATIONS, BRITISH STANDARDS AND CODES OF PRACTICE.  
COPYRIGHT OF THIS DRAWING IS RETAINED BY GOULD PROPERTY CONSULTANTS LLP T/A GOULD BAXTER AND IT MUST NOT BE REPRODUCED WITHOUT WRITTEN CONSENT.

|   |
|---|
| CLIENT:<br>Mr & Mrs Edge                                                                             |
| PROJECT:<br>Stonehurst Cottage (North Lodge)<br>Stonehurst<br>Selsfield Road<br>Ardingly<br>RH17 6TN |

DRAWING:  
Site Location and Block Plan  
As Proposed

|                     |                        |                                |
|---------------------|------------------------|--------------------------------|
| DATE:<br>03.06.2025 | SCALE AT A1:<br>Varies | DRAWN BY: CS<br>CHECKED BY: MC |
|---------------------|------------------------|--------------------------------|

|                  |                      |           |
|------------------|----------------------|-----------|
| JOB NO.<br>GH661 | DRAWING NO.<br>PL.01 | REV.<br>B |
|------------------|----------------------|-----------|

