


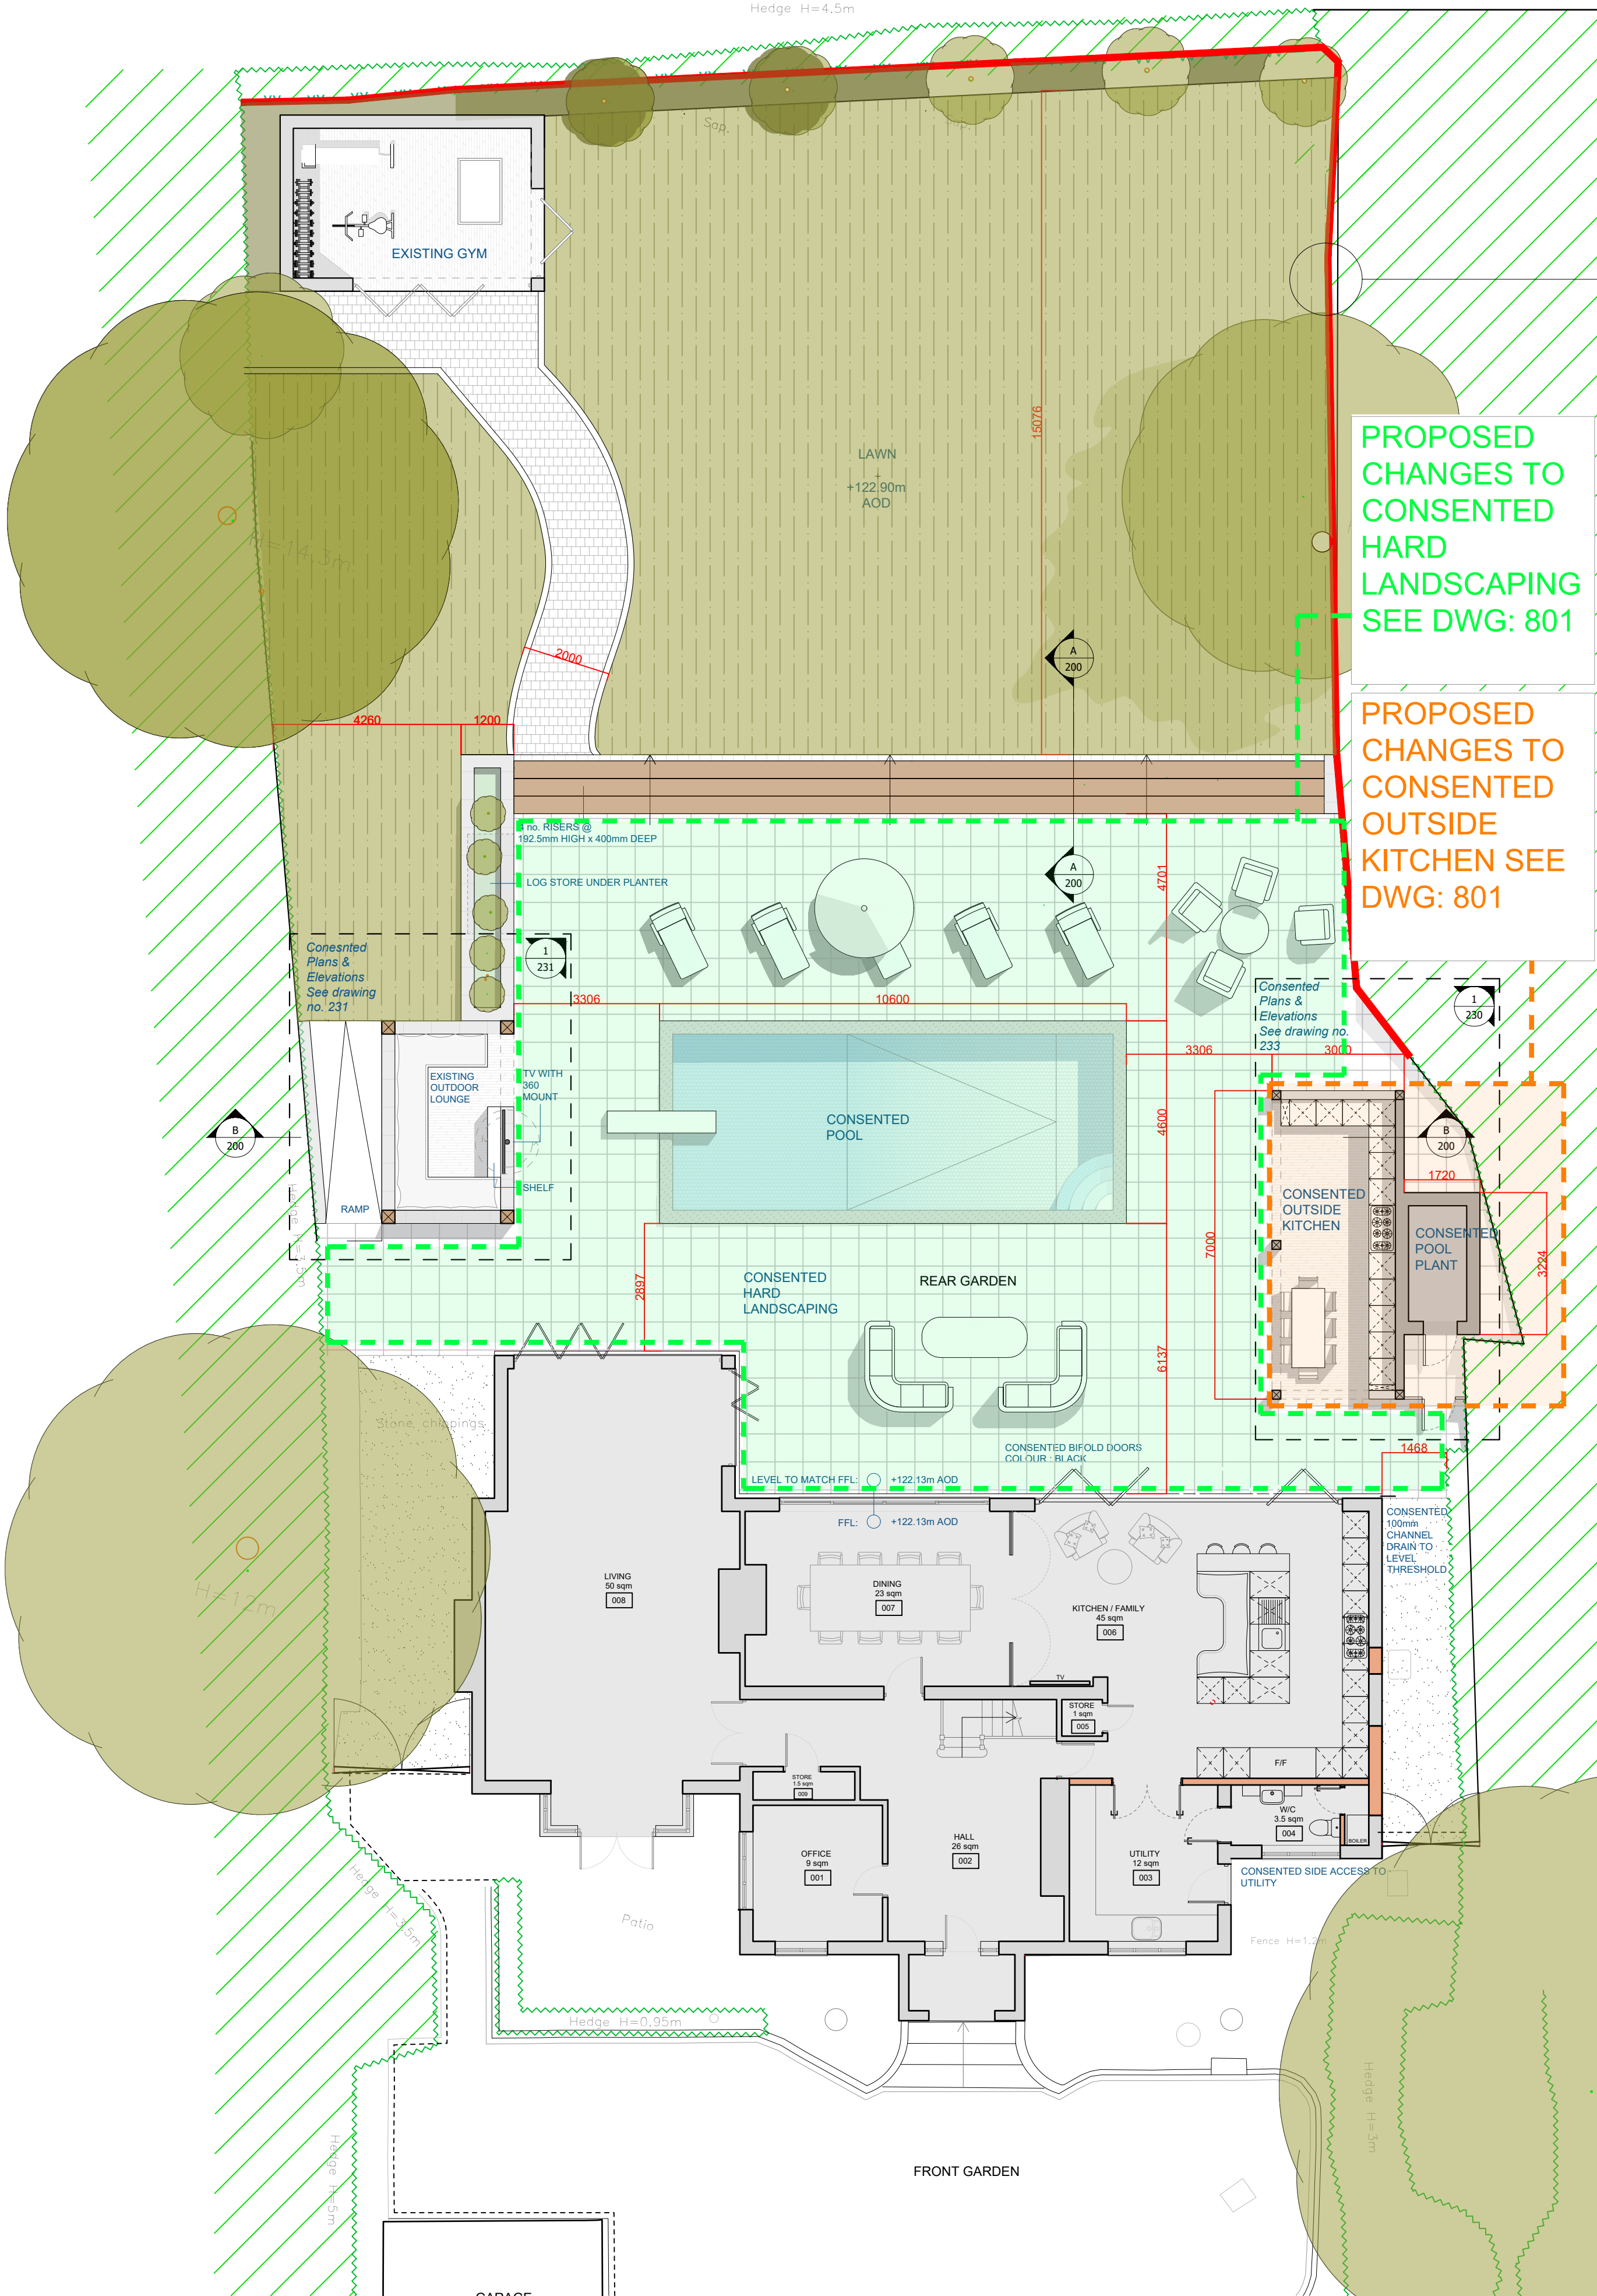

CONSENTED - REF: DM/23/2123




THIS DRAWING IS ONLY LICENSED FOR THE PURPOSE INDICATED IN THE STATUS BAR.
UNAUTHORISED USE SHOULD BE REPORTED TO THE DRAWING OFFICE AND ANY SUCH USE IS NOT INDEMNIFIED



- KEY
- EXISTING RUSTIC OAK FEATHER EDGE FENCING
 - CONSENTED PORCELAIN TILE
 - EXISTING PEA SHINGLE TO SIDE ACCESS
 - CONSENTED BRICK PAVIORS
 - NEW OAK SLEEPER




CONSENTED RUSTIC OAK FEATHER EDGE FENCING (1800MM H)

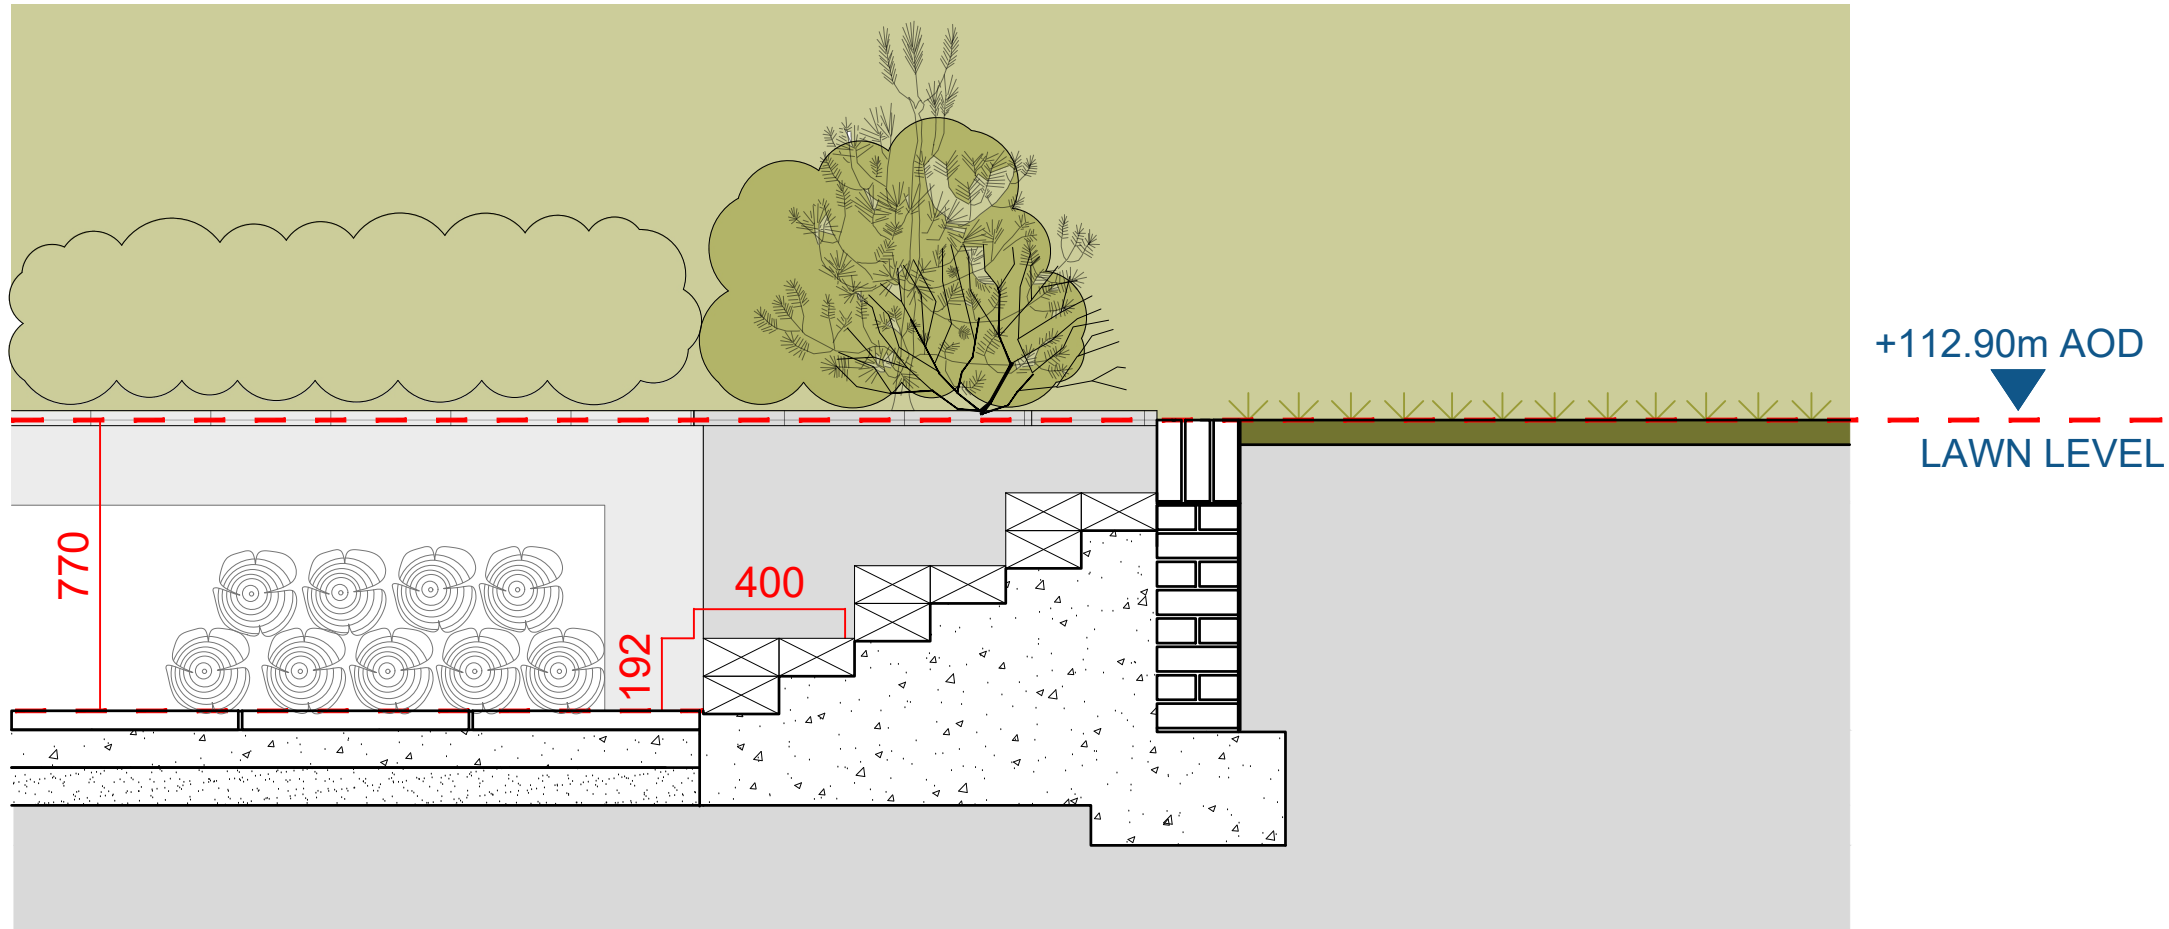

A-A EXTERNAL STAIR SECTION
1:20 @A1

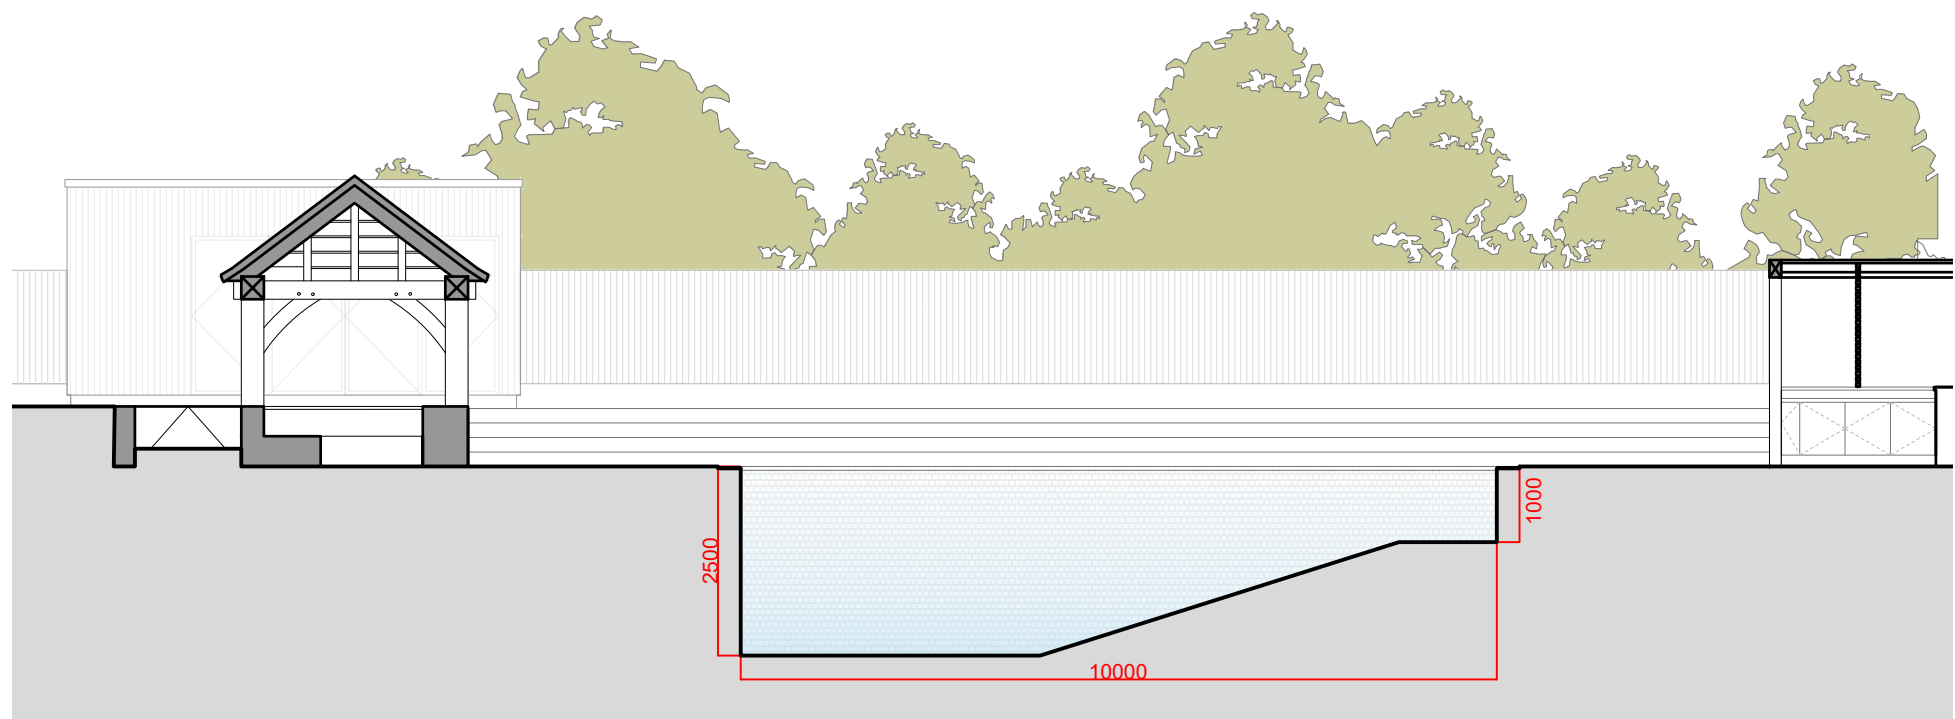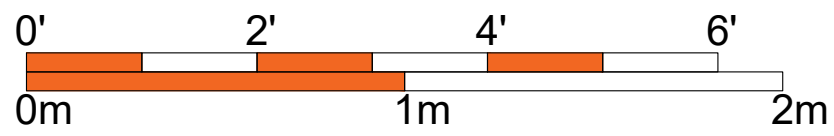

B-B POOL SECTION
1:100 @A1

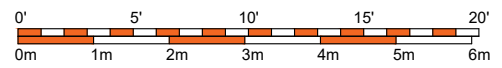

made Architects Ltd
The Stables | 18 Howard Road | Reigate
w: www.made-architects.com
e: info@made-architects.com
t: +44 (0)203 633 4625
@madearchitects

Client: Michael Falzon
Job: 2218
Address: Kilnwood Cottage
Turners Hill, Crawley
RH10 4HB

Drawing: Consented Landscape Plan

Scale: 1:100
Drawn: WG
Checked: AD
Date: 09/10/2024
Size: A1

PRELIMINARY
Liable to change without notice, not for construction

Rev
200 P0