



NOTE: The Gym, Outdoor Lounge and associated landscaping / garden works was completed following planning consent under application REF: DM/23/2123


KEY PLAN

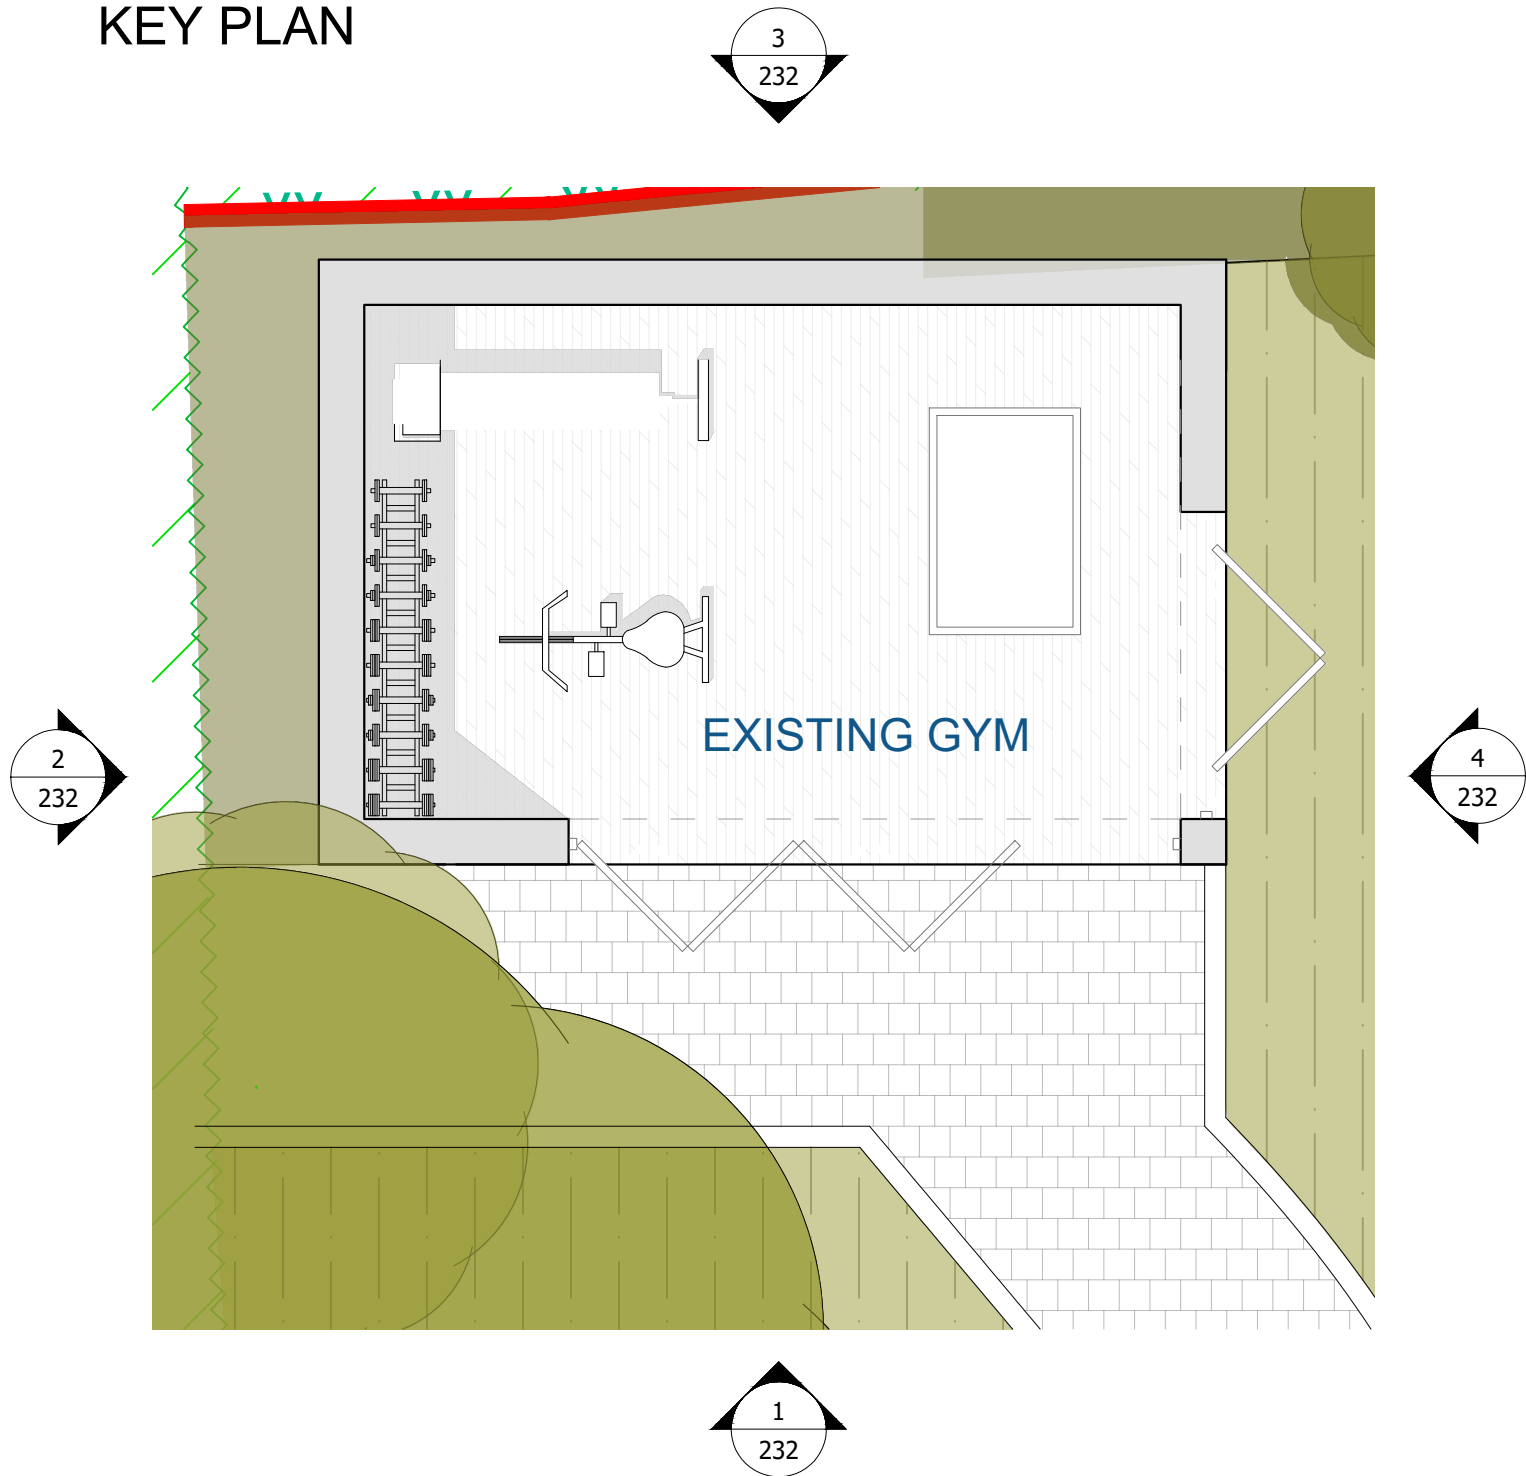


ELEVATIONS

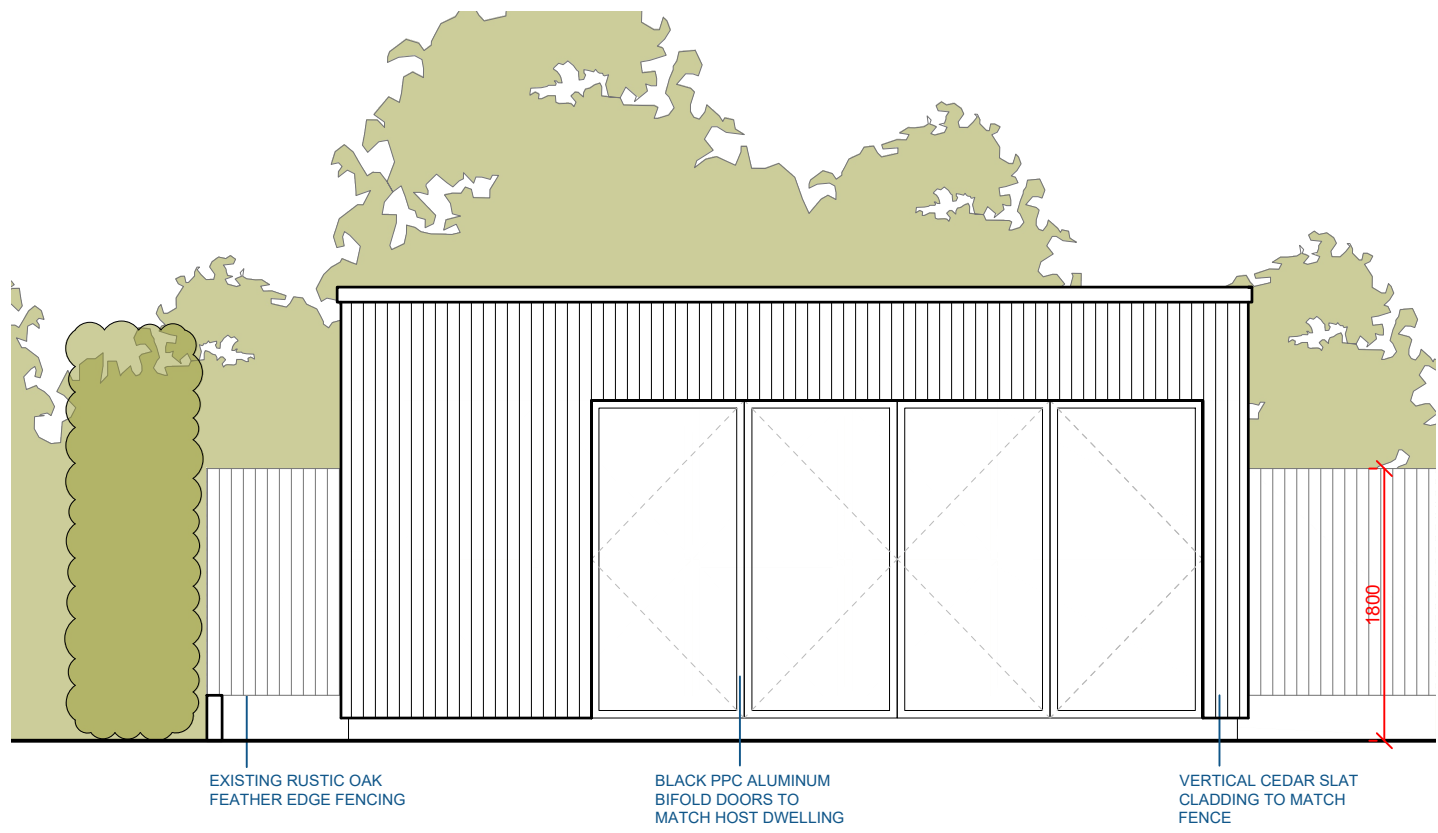


1. SOUTH ELEVATION [FRONT]

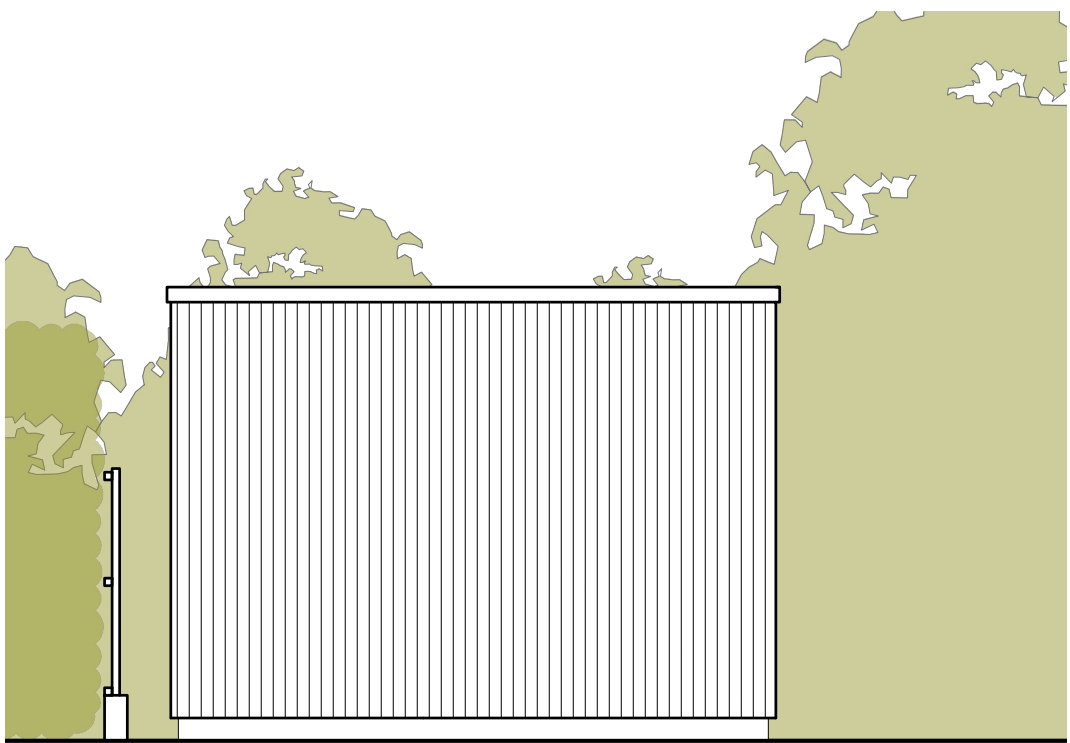

2. WEST ELEVATION [LEFT]

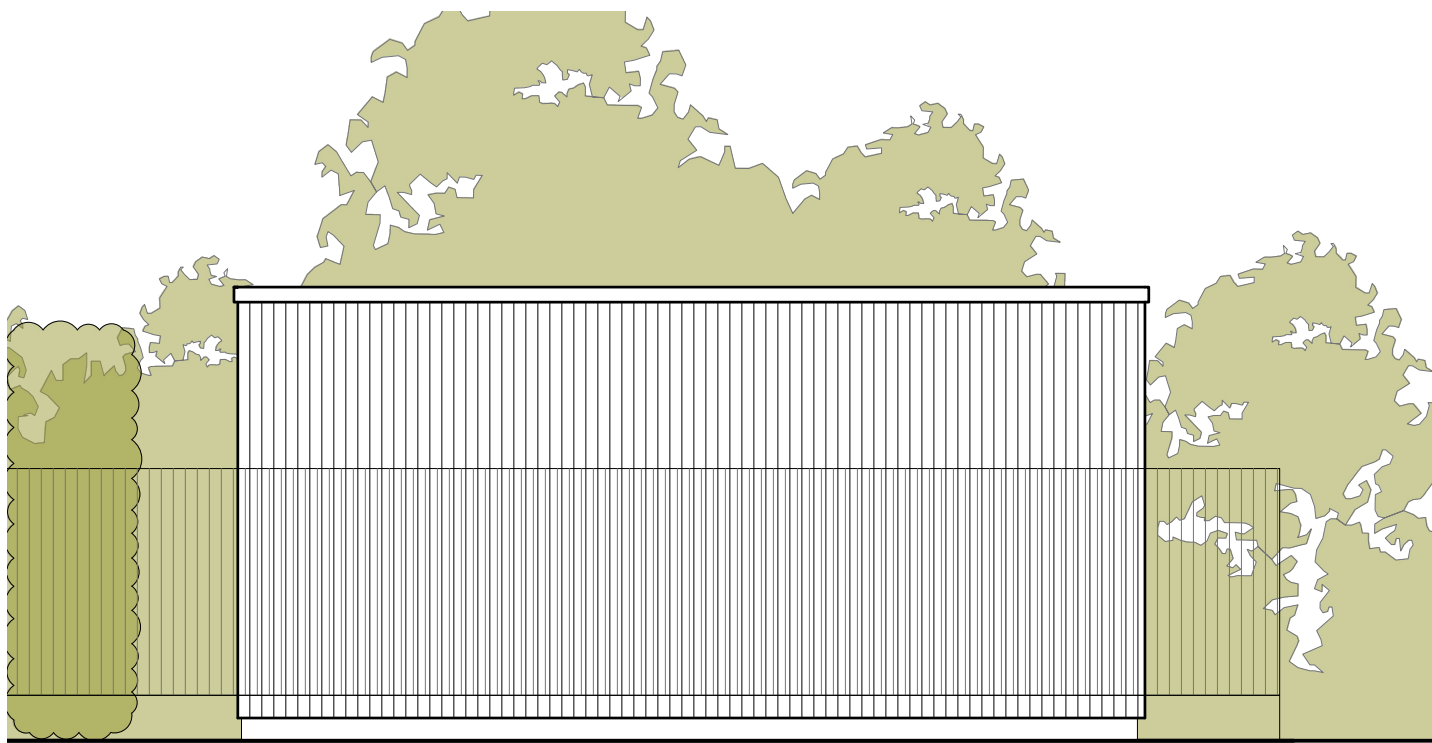

3. NORTH ELEVATION [BACK]

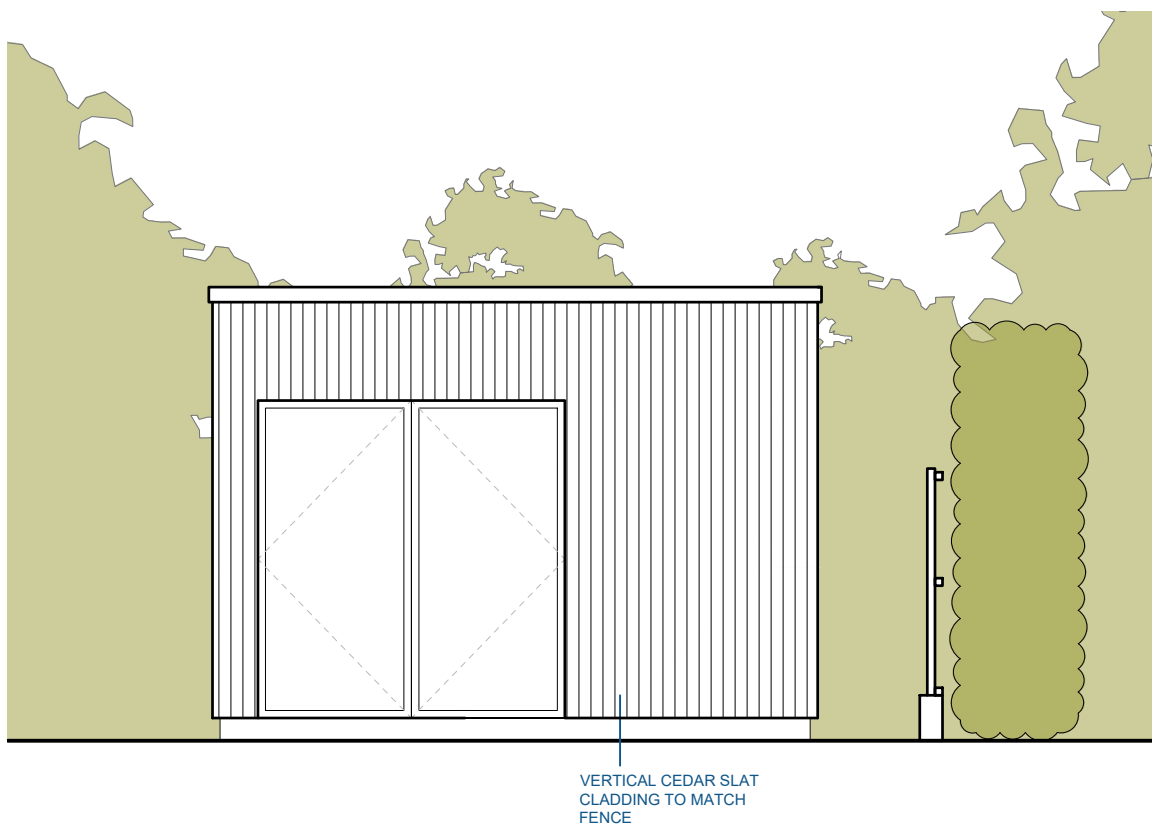

4. EAST ELEVATION [RIGHT]

EXISTING