



Filename: C:\PWORKING\AECOM_DS09_UK_2020\00752536061\0807-ACM-CS-ZZ-DR-HW-00-0751-2.DWG Last saved by: PARKERDA Last Plotted: 2024-01-15 Project Management Initials: Designer: MT Checked: DP Approved: NM ISO A0 841mm x 1189mm


SECTION 2A
1:20

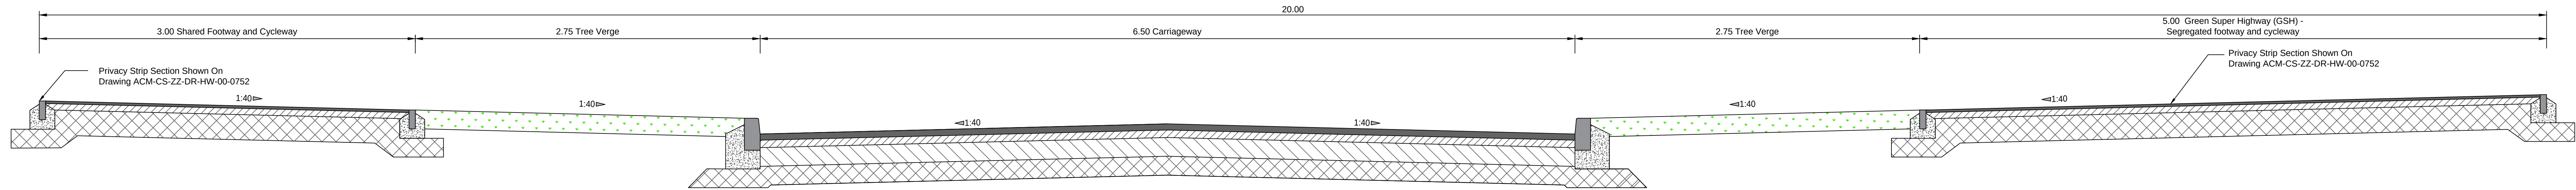


SECTION 2B
1:20

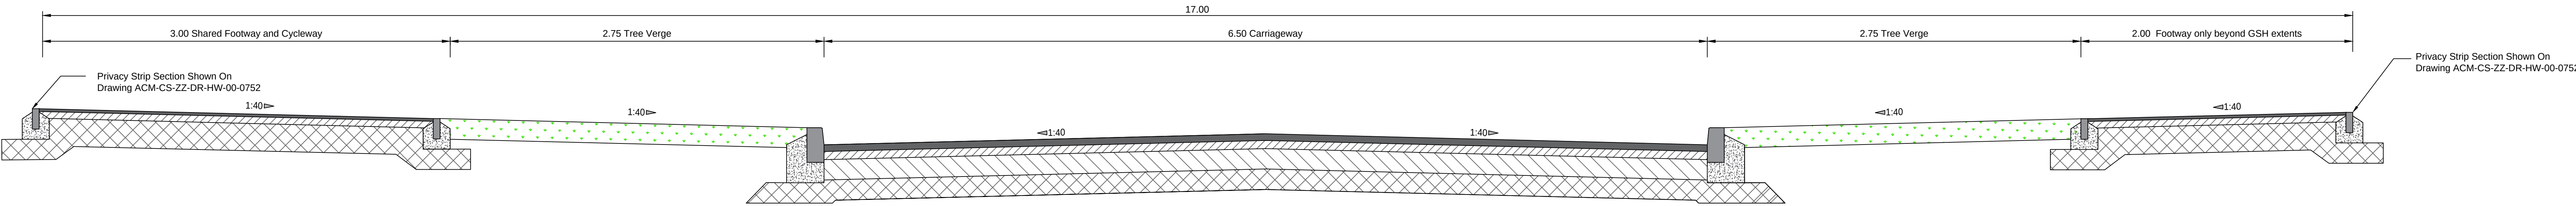


SECTION 2C
1:20

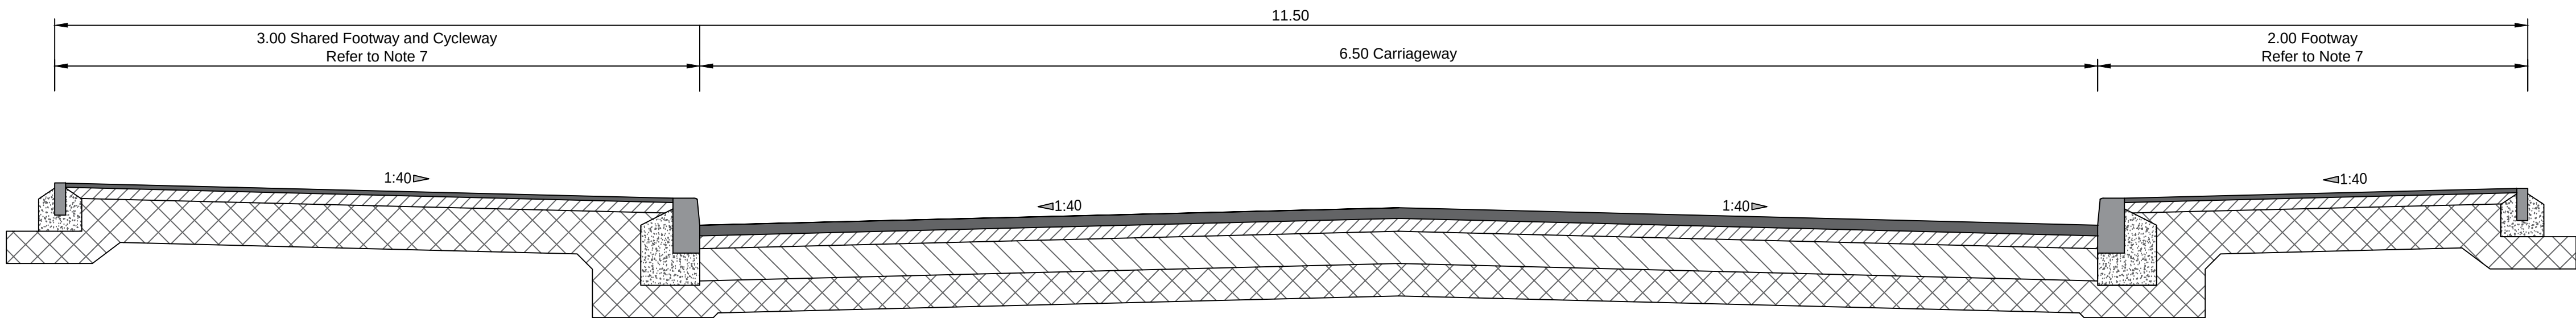


SECTION 2D
1:20

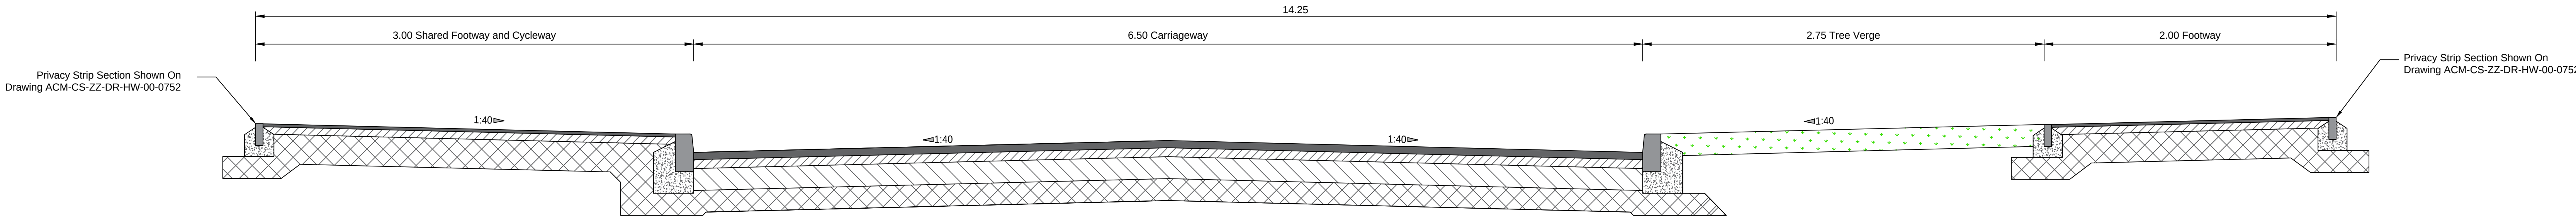

SECTION 3
1:20

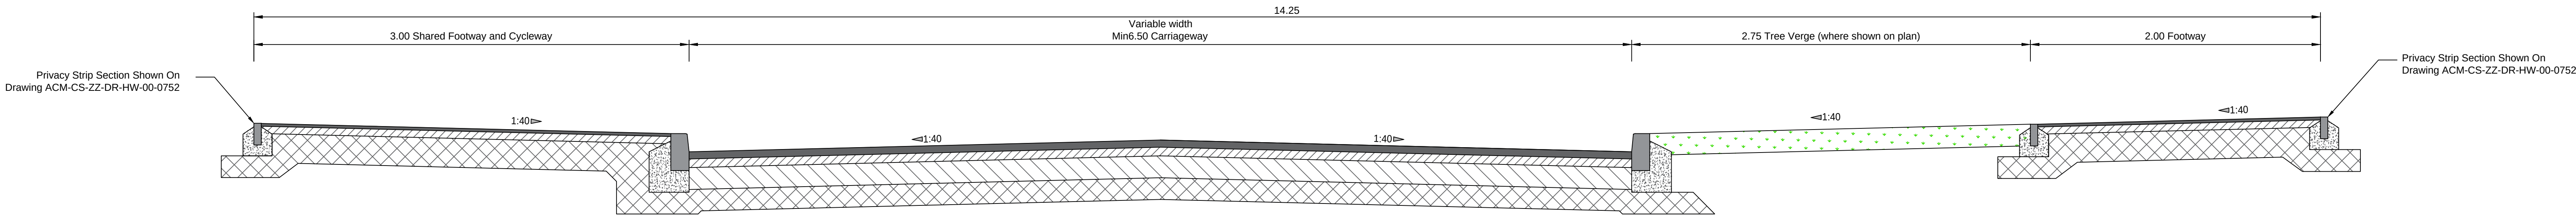

SECTION 4
1:20

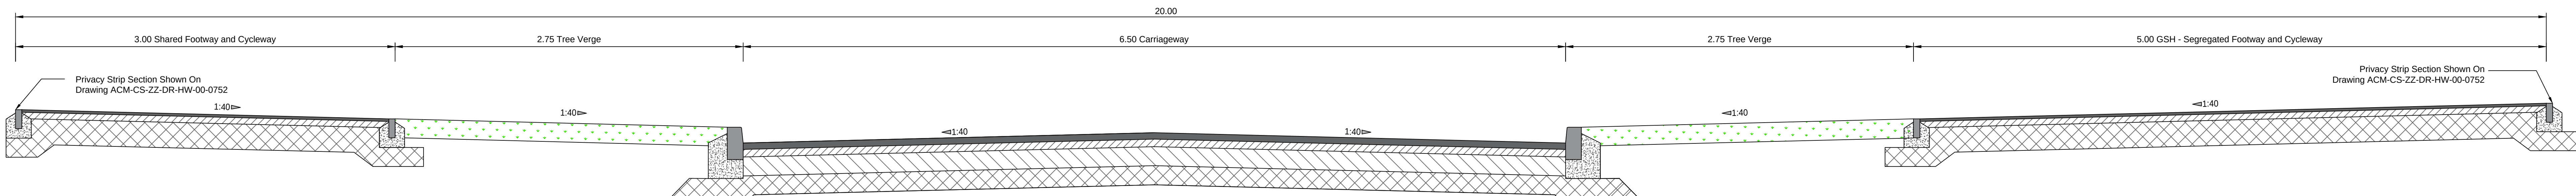

1. Do not scale from the drawing
2. All levels shown are in meters Above Ordnance Datum (AOD) unless stated otherwise
3. Sections based upon Northern Arc Allocation Planning Application Burgess Hill Revised Design Guide.
4. Finishes to be confirmed.
5. Typical sections are exclusive of widenings and narrowings for bends, islands, traffic calming and other features.
6. Camber shown inactively. Superelevation subject to detailed design.
7. Section is typical along length and excludes soft landscaped zones associated with the bus shelters and footway widening at the Central Neighbourhood land parcel

FOR APPROVAL

NO	DATE	DESCRIPTION
P02	15/01/24	For Approval
P01	04/08/22	First Issue
IR	DATE	DESCRIPTION