



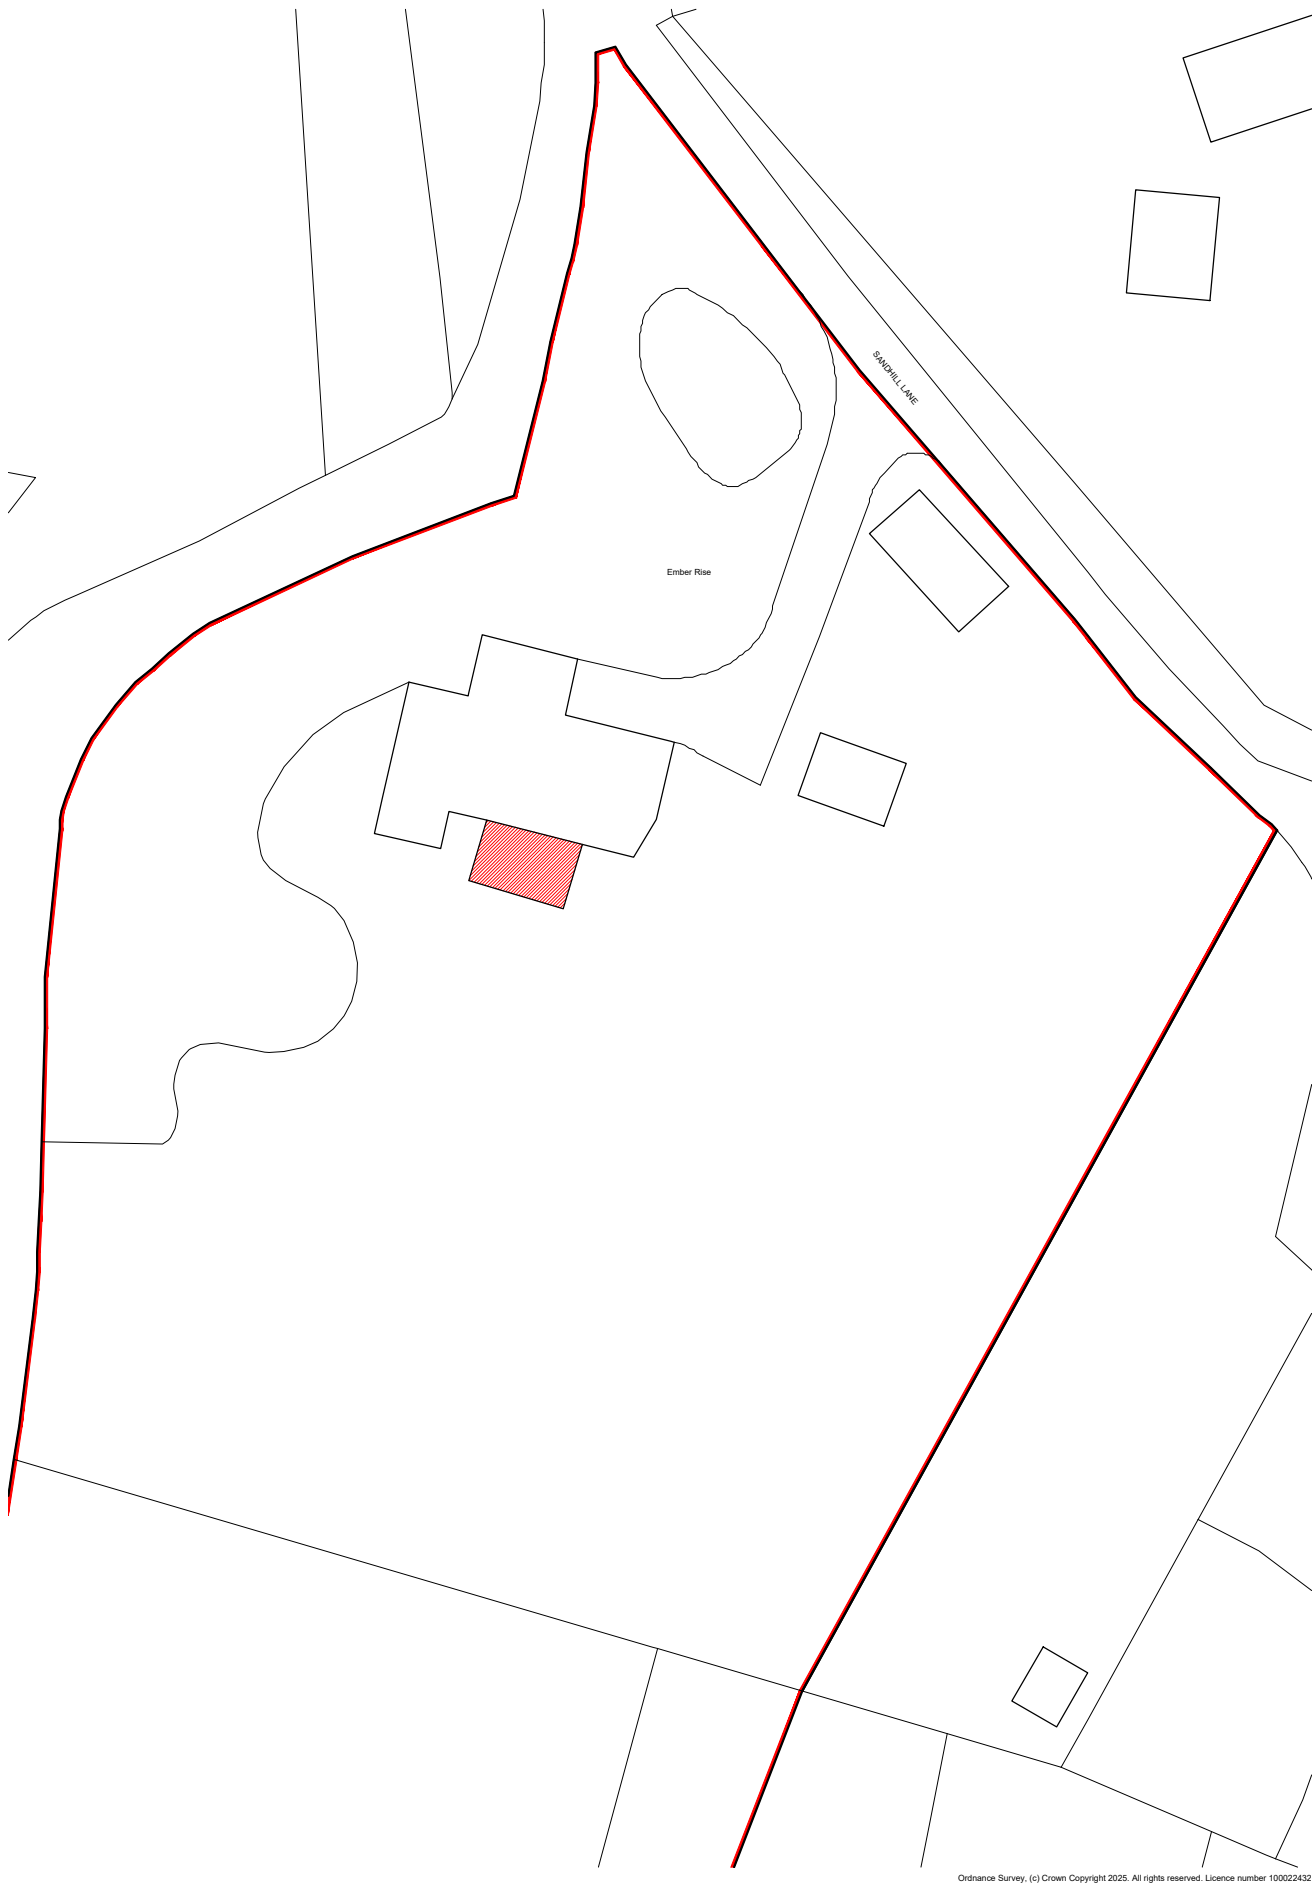


Ordnance Survey, (c) Crown Copyright 2025. All rights reserved. Licence number 100022432

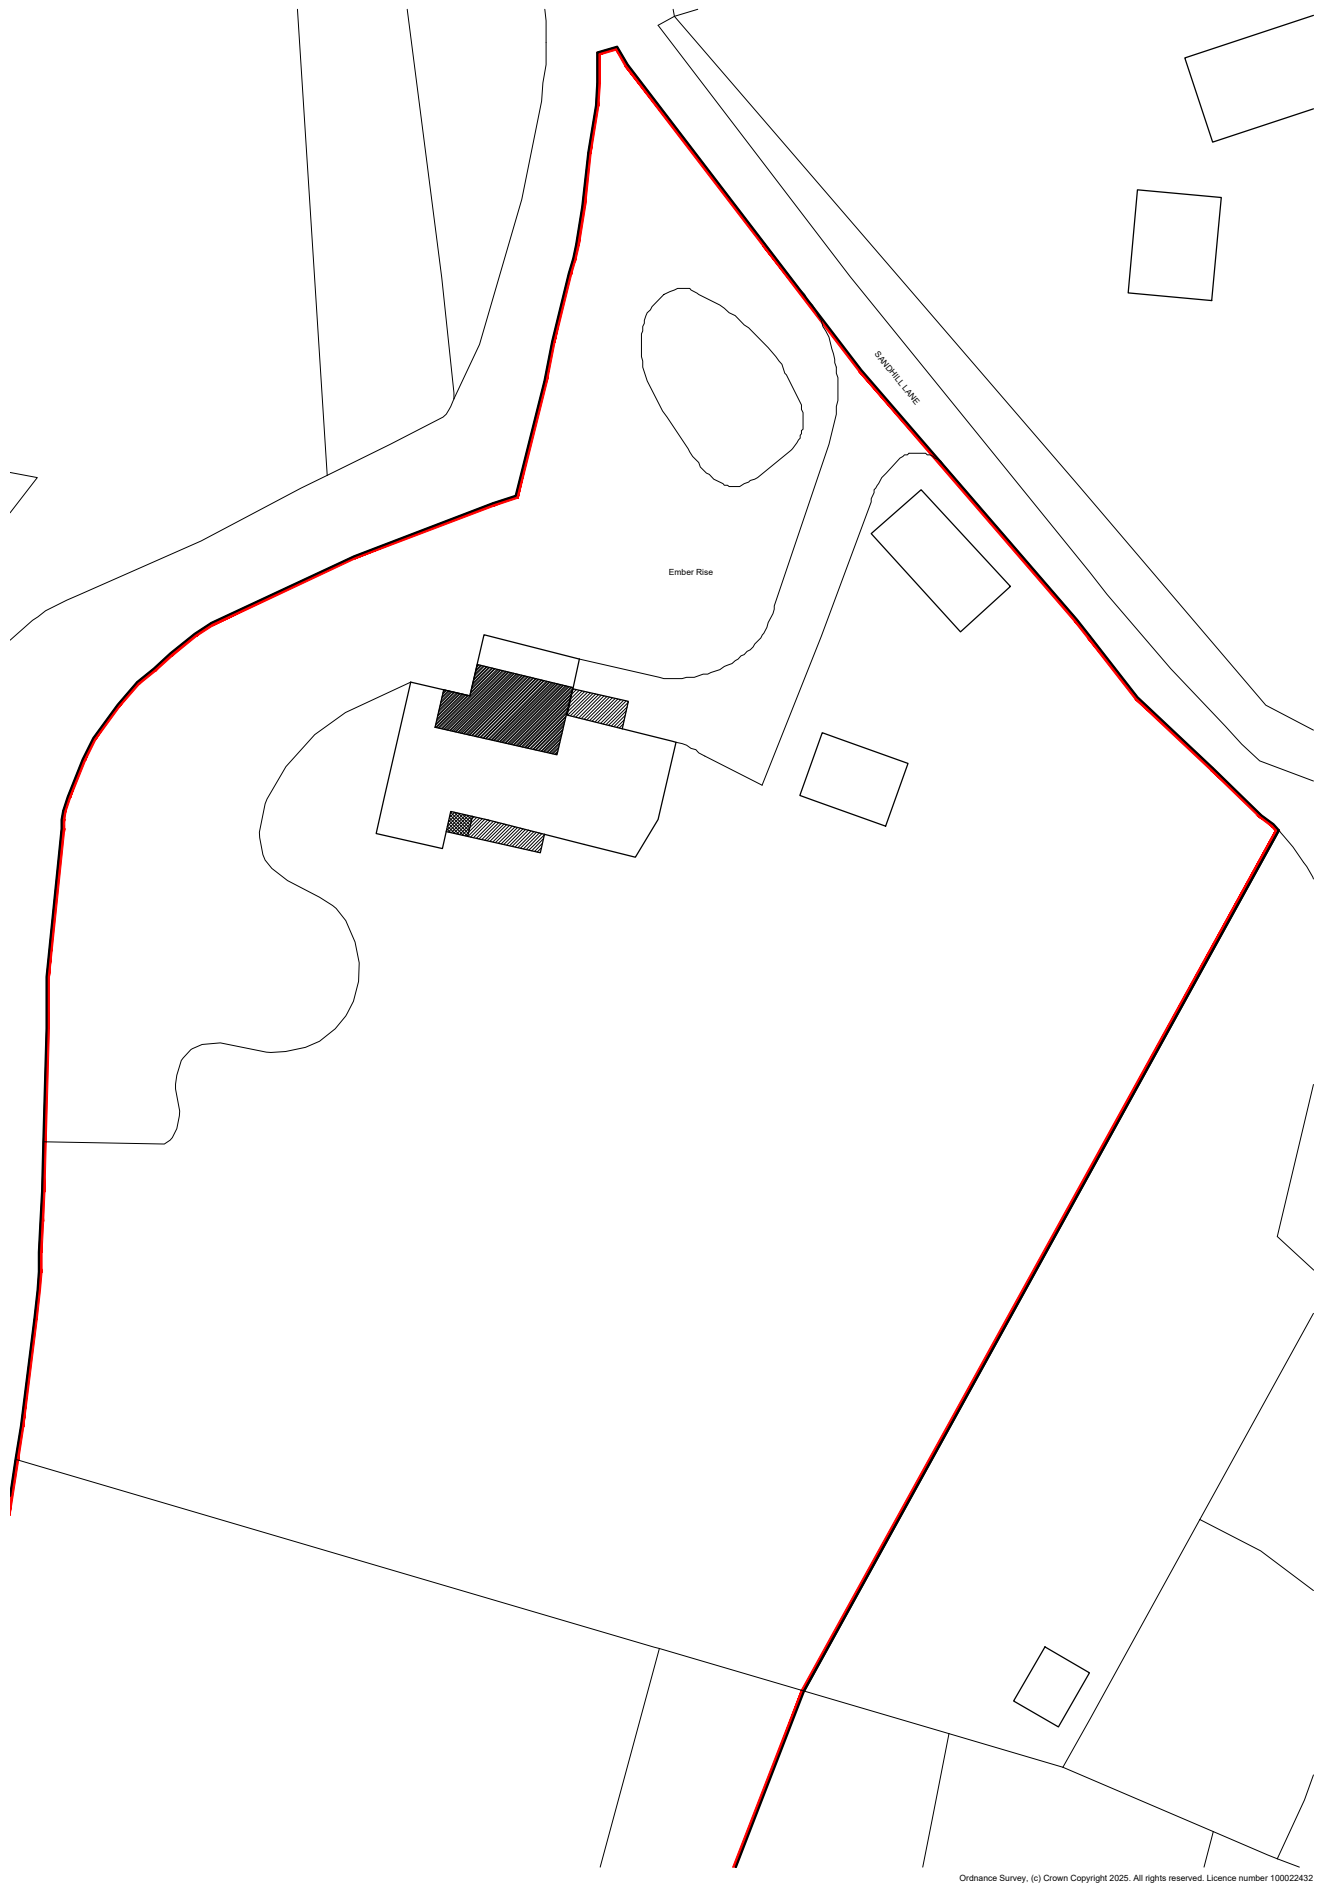

Ordnance Survey, (c) Crown Copyright 2025. All rights reserved. Licence number 100022432

Do Not Scale, except for planning purposes. All dimensions and conditions are to be checked on site prior to preparing drawings or commencing any work. © This drawing is the property of SETT Planning & Architecture Limited and protected by the Copyright, Designs and Patents Act, 1988

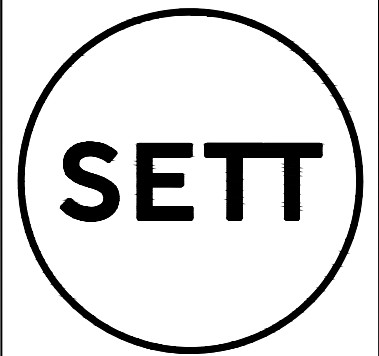

Roebuck House - 5 Roebuck Close - Reigate - RH2 7ER
01737 944 766 - hello@sett-pa.com - www.sett-pa.com

Rev	Date	Notes	Drawn	Checked
/	13/02/2025	Issued for client comment.	CG	SPA
A	17/02/2025	Revised as per client comments.	CG	SPA

Client:
Wyeth-Lamb & Lamb

Project:
2414-Ember Rise
Ember Rise, Sandhill Lane, Crawley Down, RH10 4LE

Drawing:
Statutory Plans
Existing & Proposed Block Plans

Scale: 1:500@A3	Drawn By: CG	Checked By: SPA	Issued For: COMMENT
--------------------	-----------------	--------------------	------------------------

Drawing No.
2414(00)001

Revision
A