





LOCATION PLAN 1:1250@A4

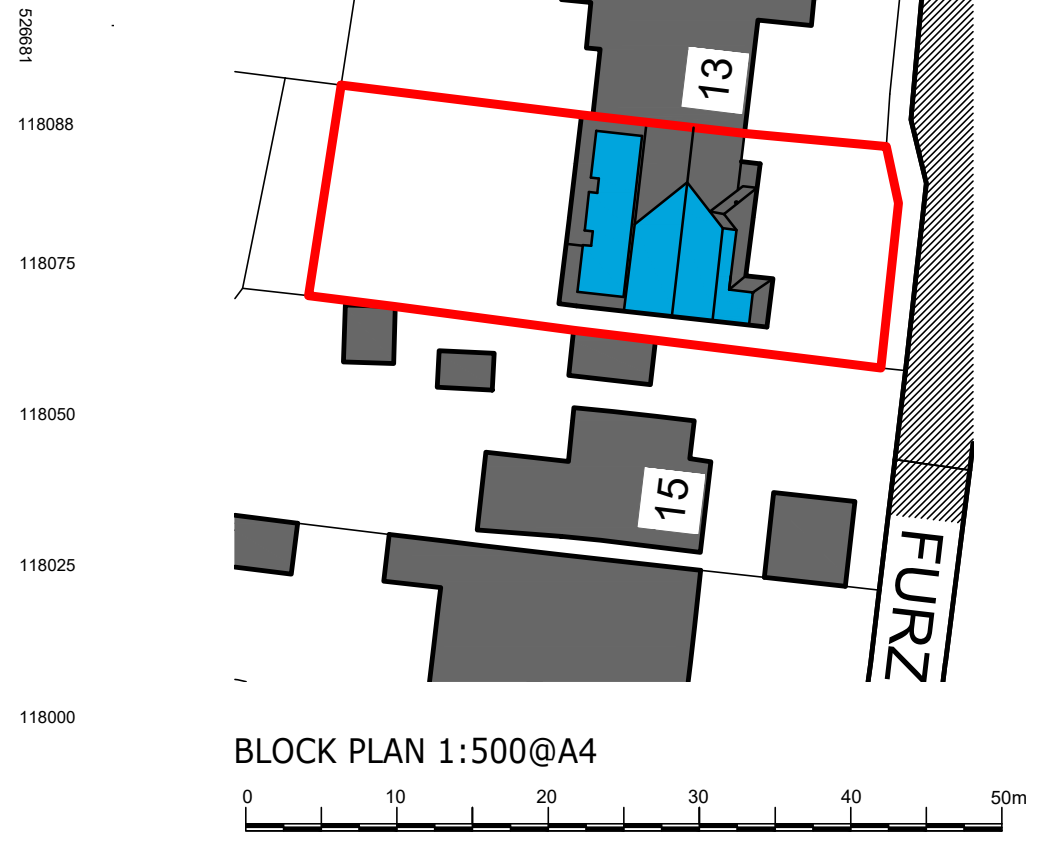

BLOCK PLAN 1:500@A4

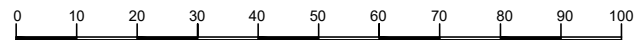

			CLIENT HUTCHINGS
	PROJECT 14 FURZEFIELD WAY HASSOCKS BN6 9JB		REF. 704 DWG. NO. 03 REV. B
	DRG. TITLE BLOCK PLAN		DESIGN EAA
	DATE MAY 28		SCALE As Shown @ A4