


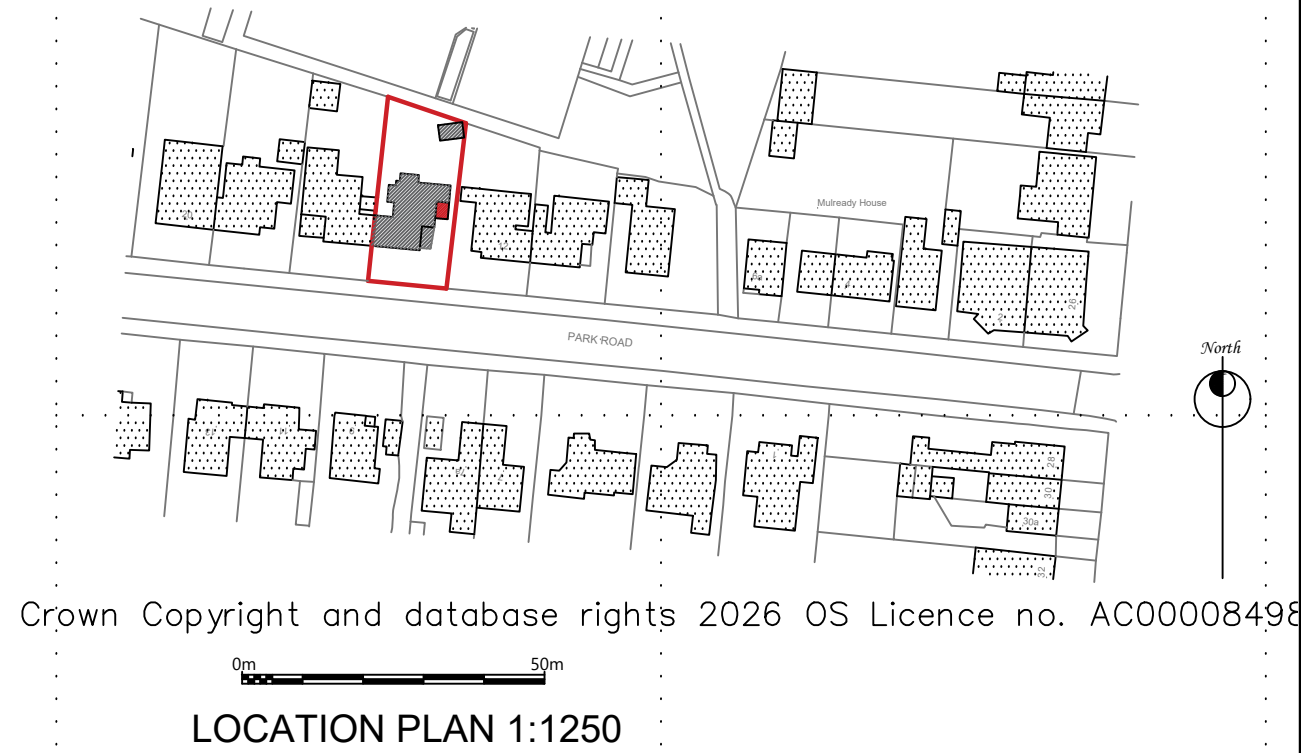

Project Proposed Alterations and Addition at 14 Park Road, Haywards Heath RH16 4HZ			
Client Mr & Mrs B. Ward			
Drawing Title BLOCK PLAN 1:500 LOCATION PLAN 1:1250			
LARKINS & POLLINGTON DESIGN PARTNERSHIP 2 Birling Way Uckfield TN22 1LP			
01825 768948 07894 124919 michaelpollington@hotmail.co.uk			
Date 05.26	Drawn By mpp	Checked	Scale 1:500
Drawing No. 1125/26/WBR/05		Amendment	

A3