

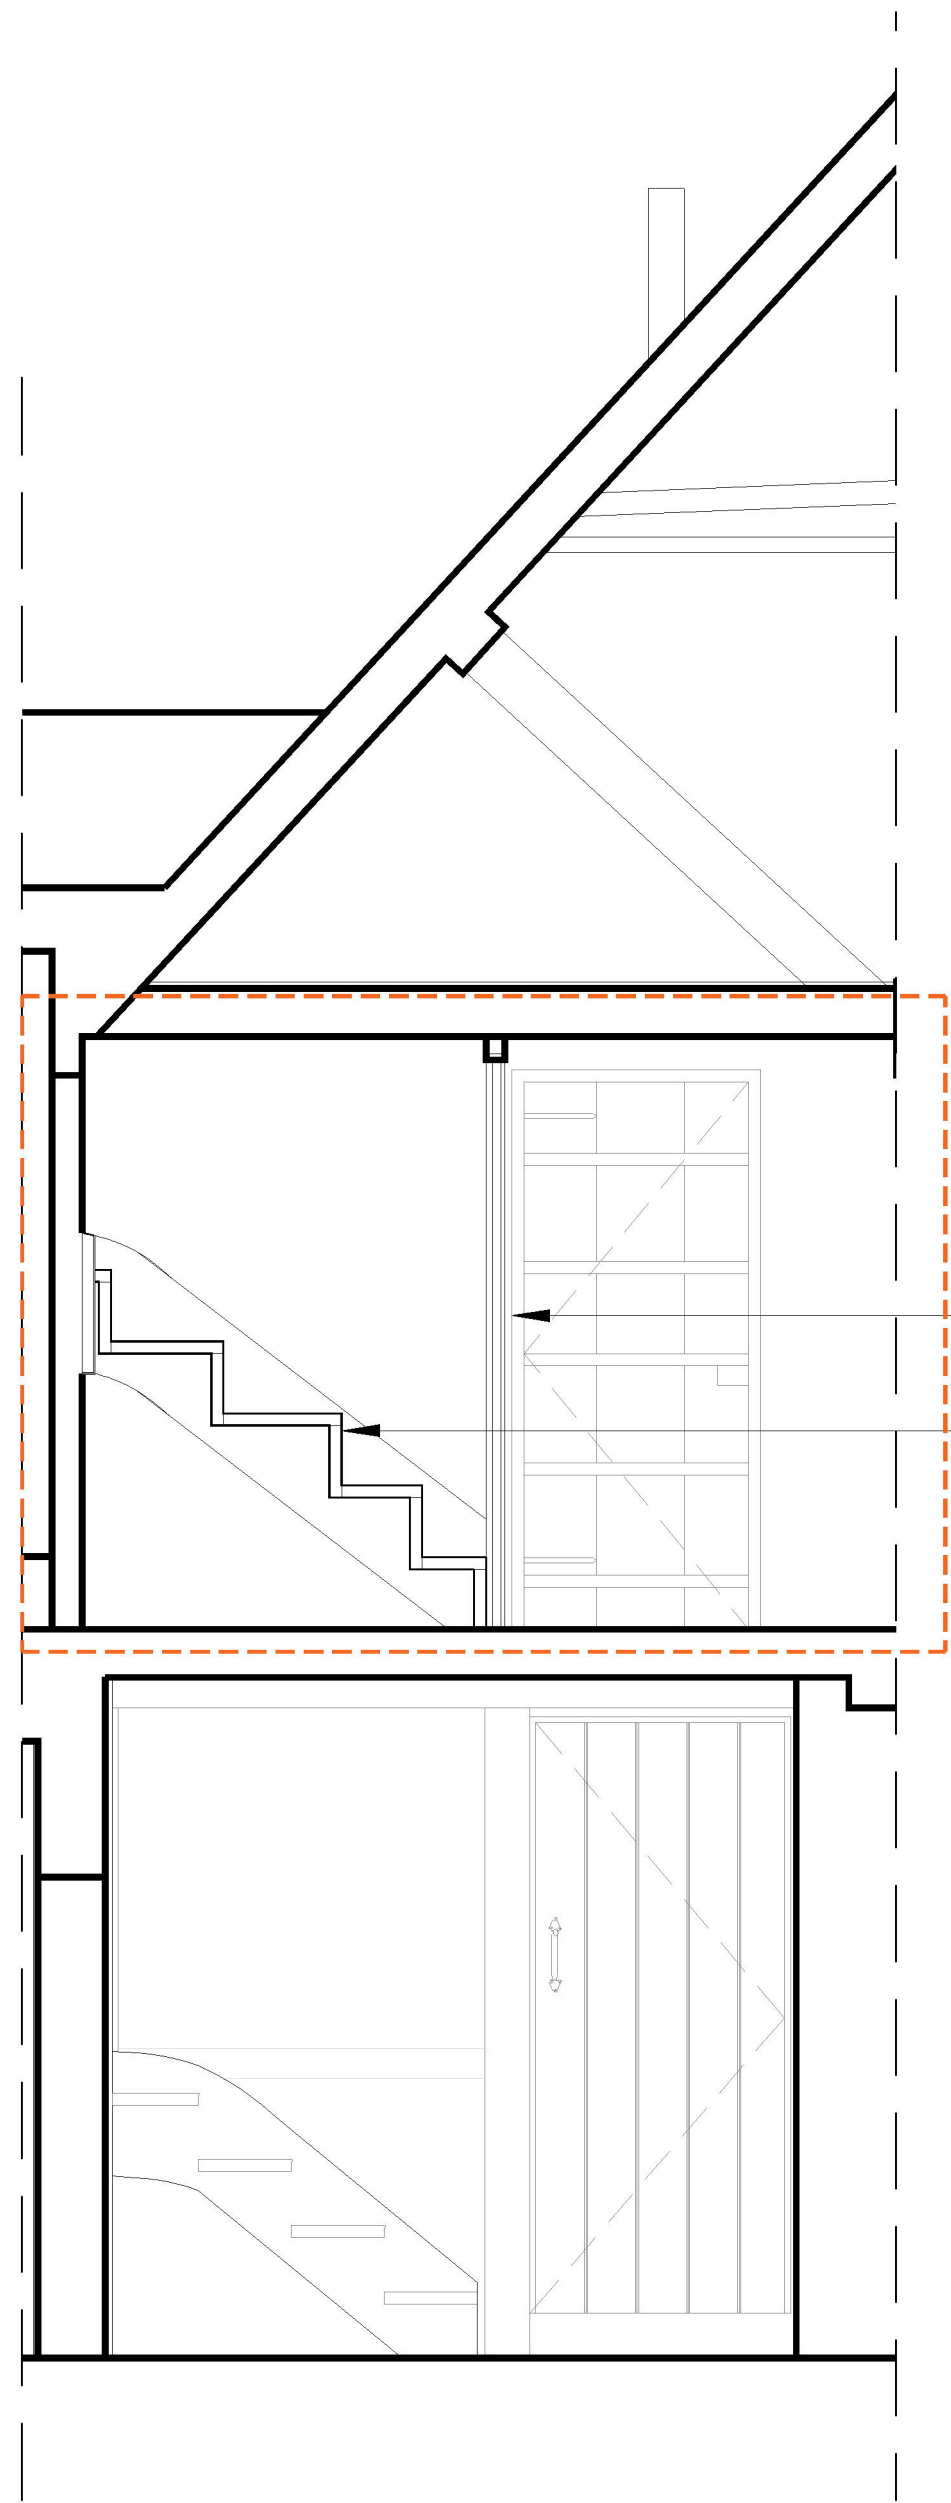


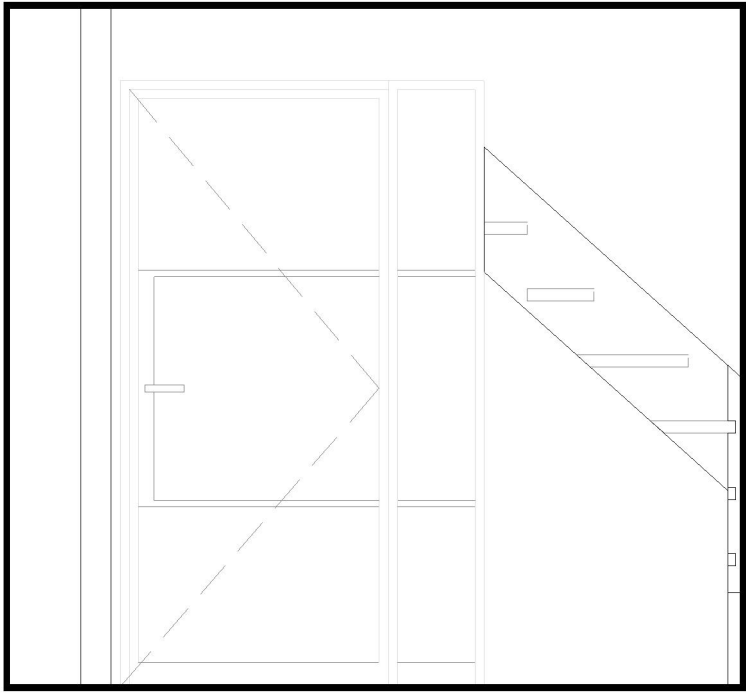


Section AA
Scale 1:25@A1
1:50@A3

Joinery and door re-instated
Historic staircase to be re-instated
in the form of shelving

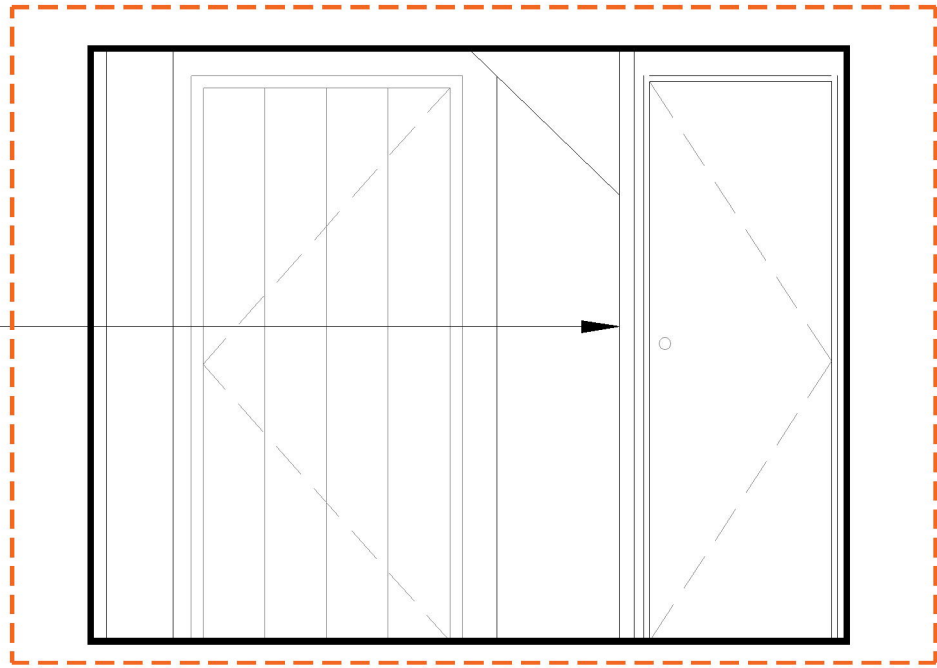


Section BB
Scale 1:25@A1
1:50@A3

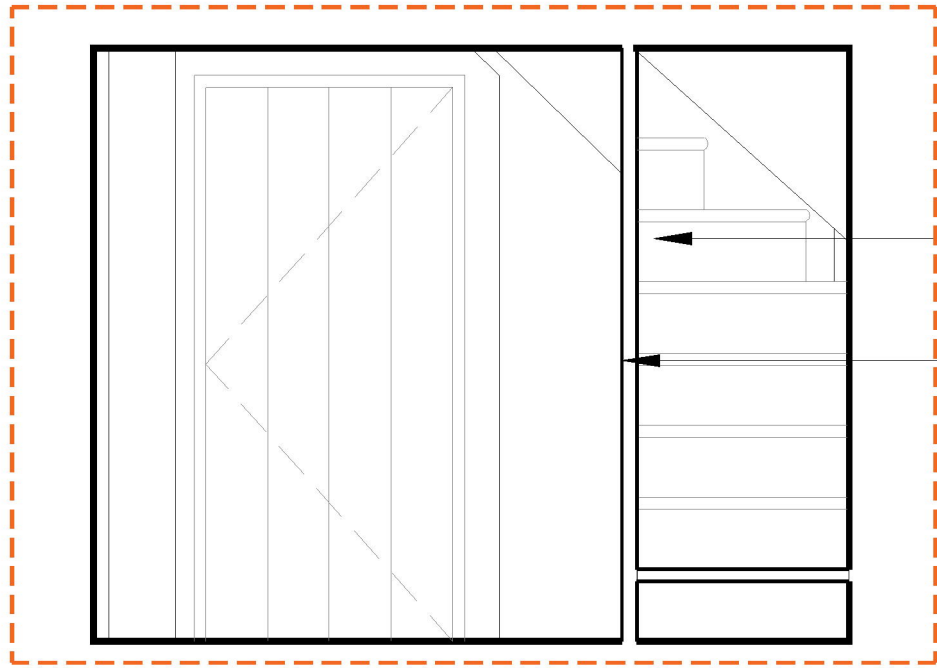


Section CC
Scale 1:25@A1
1:50@A3

Existing stringer and salvaged timber
steps reinstated to serve as shelves
Solid wood joinery boxing in the
staircase reinstated

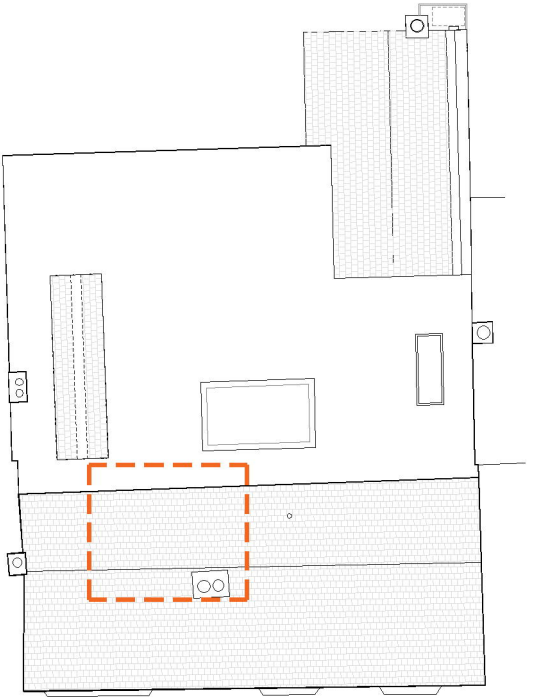


KEY PLAN
Scale 1:200@A1,
1:400@A3

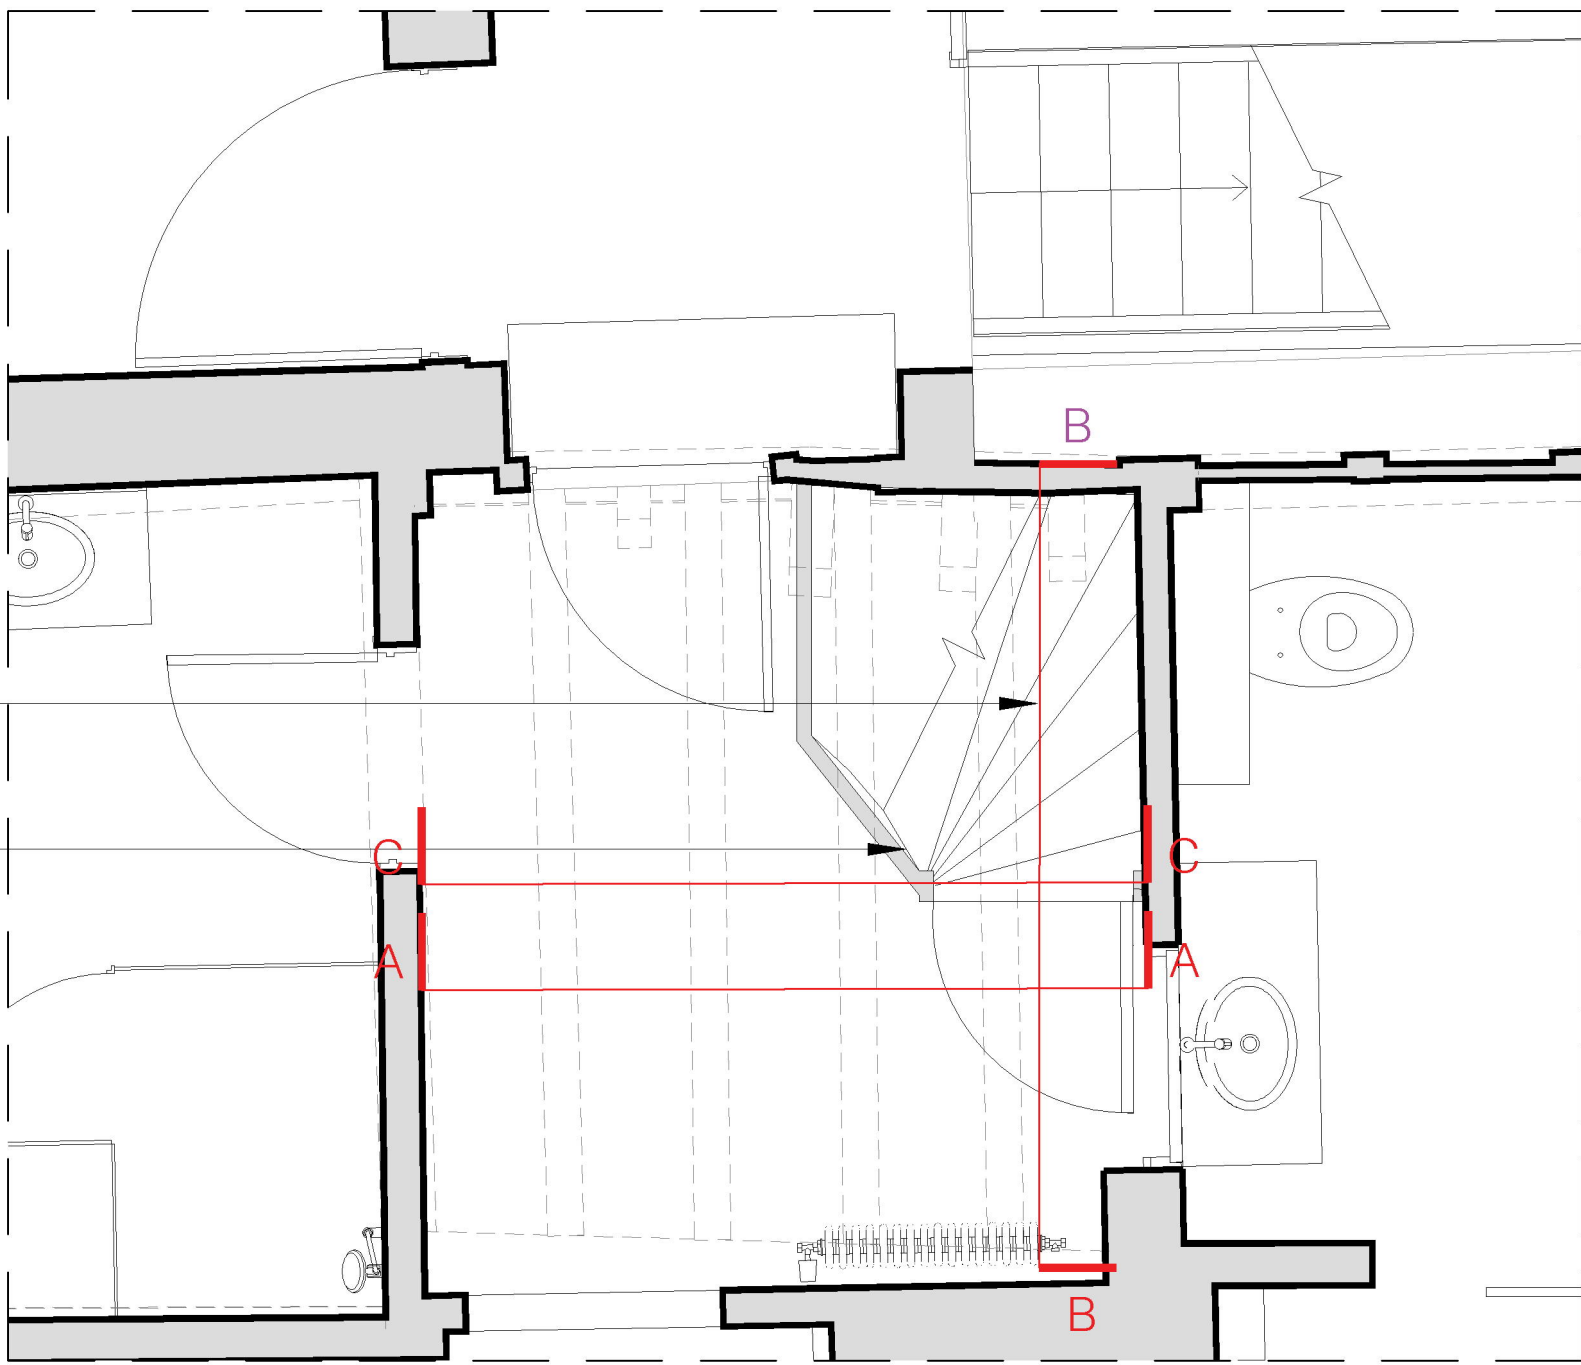

KEY PLAN First Floor Staircase
Scale 1:25@A1
1:50@A3

Existing stringer and salvaged
timber steps reinstated
Solid wood joinery boxing
in the staircase reinstated

FIRST FLOOR DETAILS

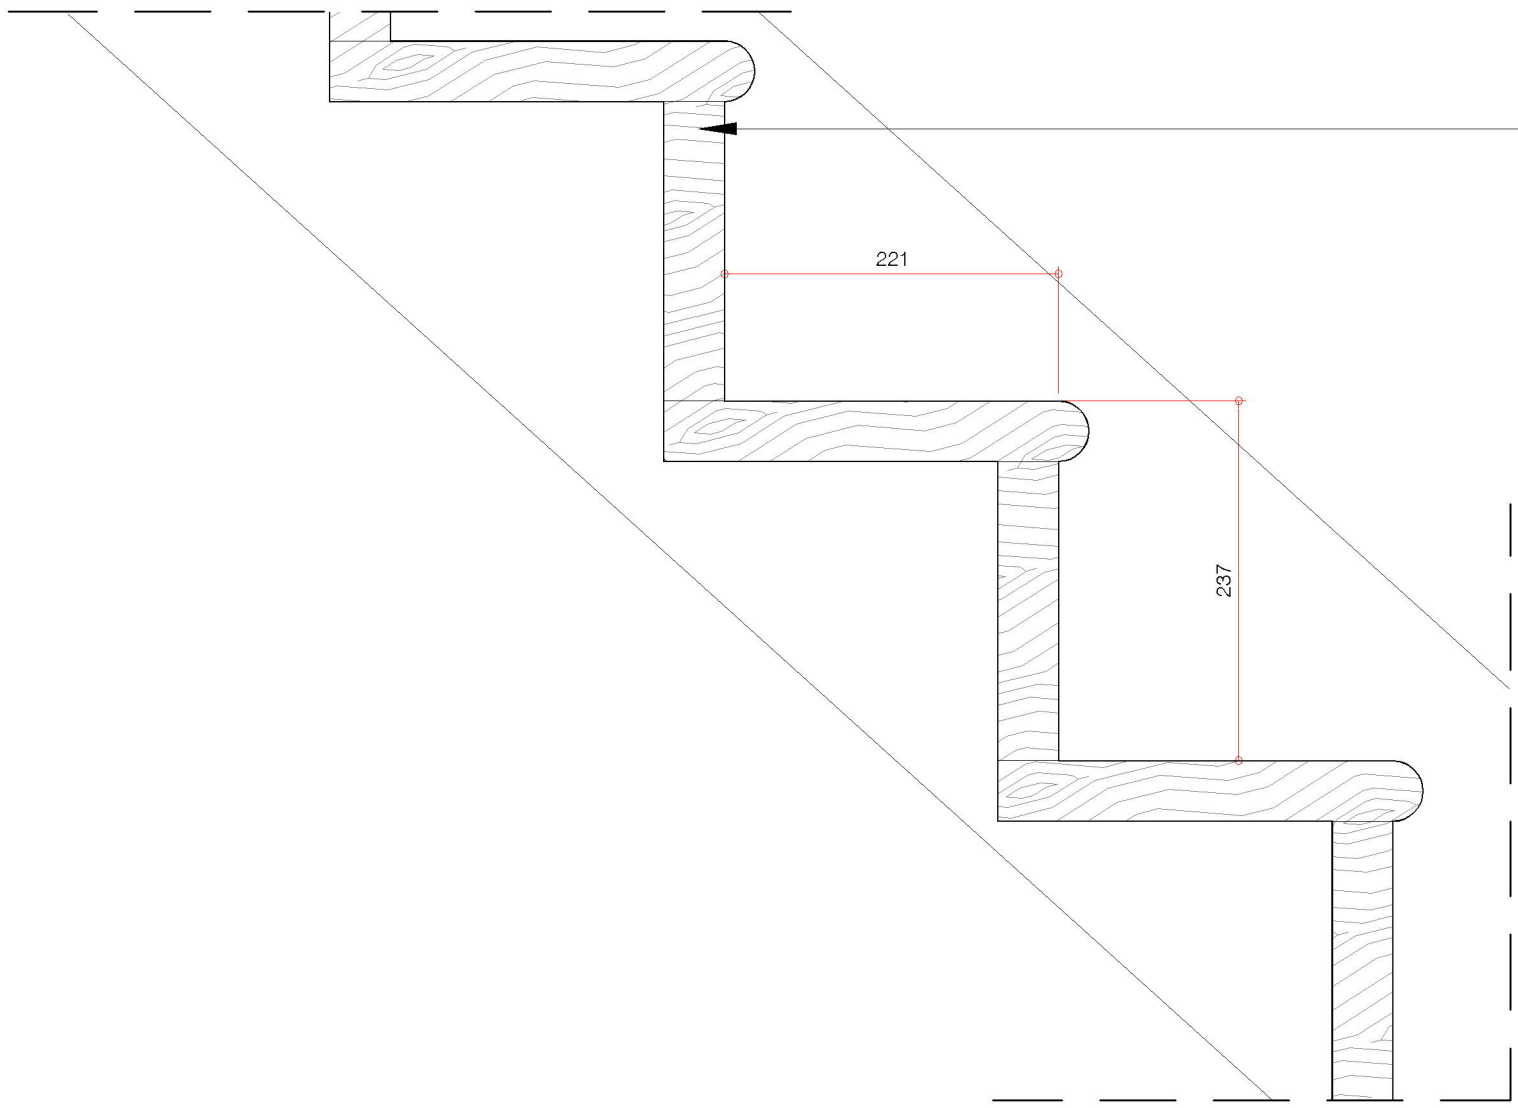

Timber steps reinstated,
salvaged timber and
new timber to match
existing

Detail 1- Section
Scale 1:5@A1

NOTE
DRAWINGS TO BE READ IN CONJUNCTION WITH SUBMITTED
DESIGN&ACCESS STATEMENT AND HERITAGE STATEMENT
MATERIALS INSTALLED IN ACCORDANCE WITH THOSE
OUTLINED IN CONDITION #9 OF APPROVAL DM/23/1605

Rev.	Comments	By:	Date:
-	-	-	-

Do not scale this drawing All dimensions must be checked on site
All rights reserved. No reproduction in any material form is permitted
without consent.

LISTED BUILDING CONSENT

Client:
Mr. Simon Dougal
Project Title:
107 High St, Lindfield, Haywards Heath, West Sussex, RH16 2HR
Drawing Title:
Detail Drawings:
Corkscrew Winder Staircase - First Floor

Scale: 1:25@A1 1:5@A1 1:50@A3 1:10@A3
Date: Apr 25
Drawn: KN
Checked: KW

kyson
Studio
28 Scrutton Street
London
UK
EC2A 4RP
T: +44(0) 20 7247 2462
E: enquiries@kyson.co.uk
W: www.kyson.co.uk

Project No.: 900-25
Drawing No.: 5008
Revision: -

