


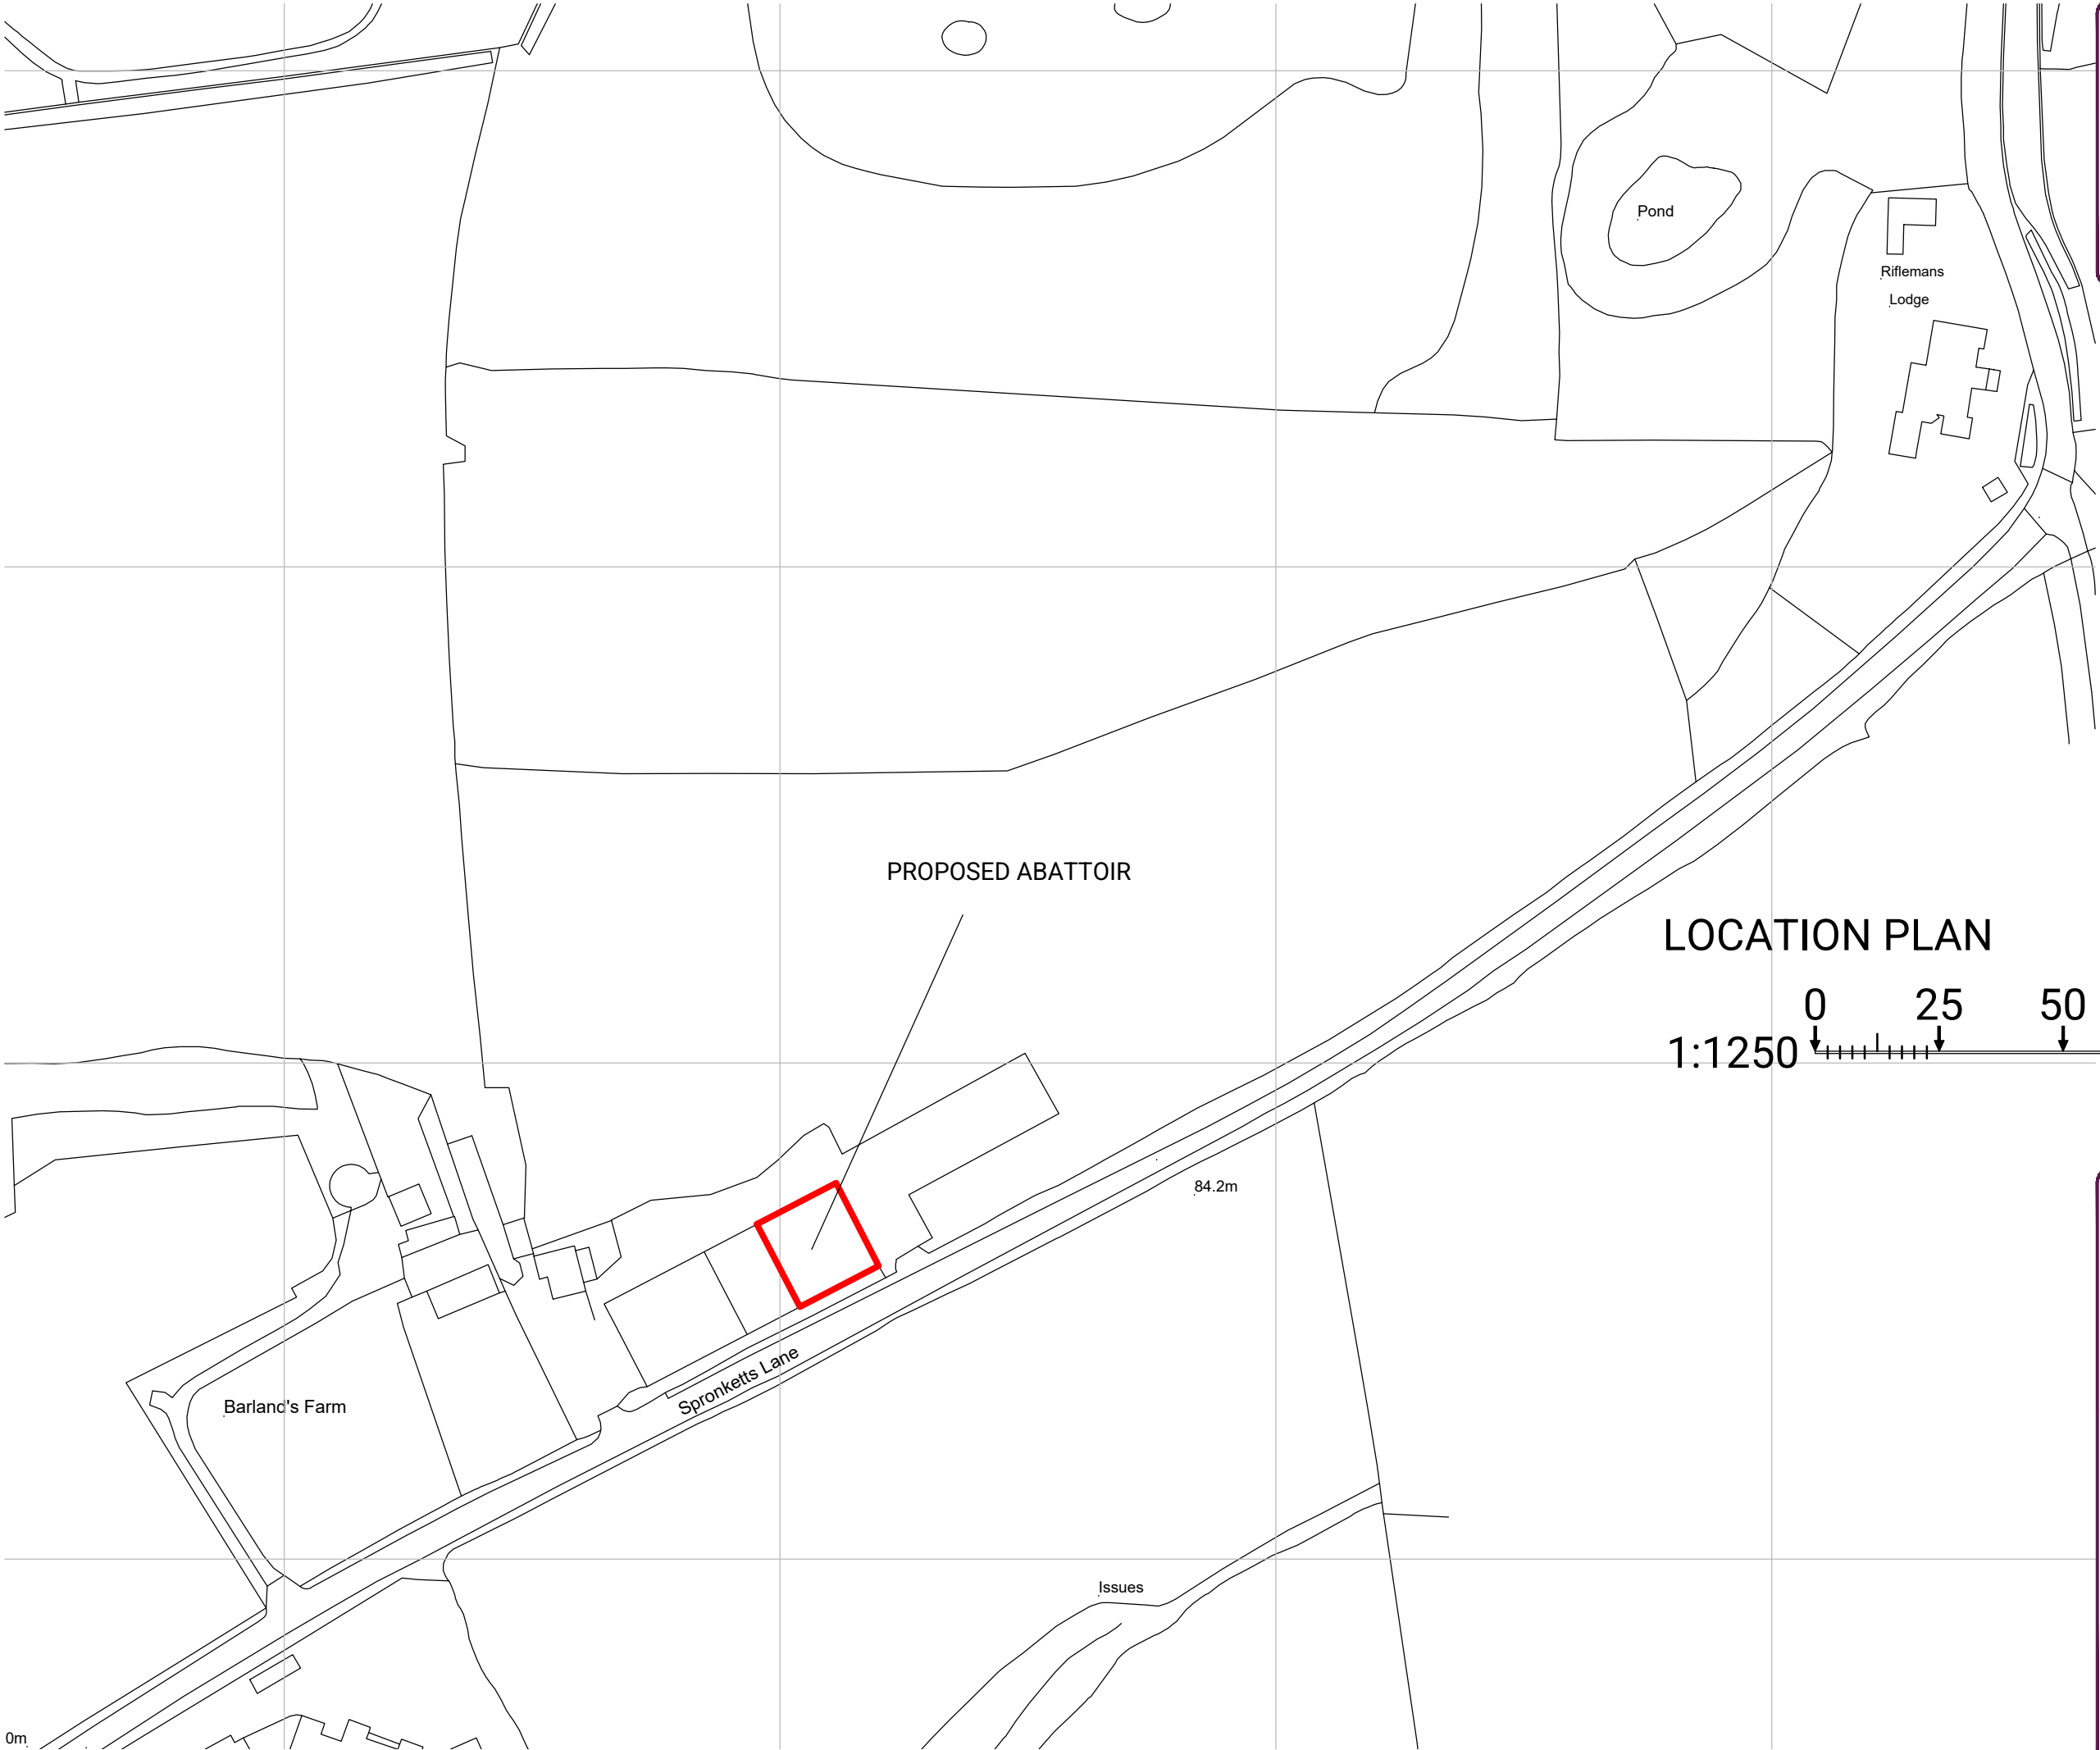

GENERAL NOTES


ALL DIMENSIONS TO BE CHECKED ON SITE PRIOR TO COMMENCEMENT OF WORKS - PLEASE REPORT ERRORS OR OMISSIONS TO THE ARCHITECT.

THIS DRAWING HAS BEEN PRODUCED FOR THE PURPOSES OF PLANNING AND BUILDING REGULATIONS APPROVALS ONLY AND IS NOT INTENDED TO BE A FULL WORKING DRAWING.


THIS DRAWING IS TO BE READ IN CONJUNCTION WITH ANY WRITTEN SPECIFICATIONS, SCHEDULES OF WORK AND STRUCTURAL ENGINEER'S DETAILS AS APPROPRIATE.

THIS DRAWING IS THE COPYRIGHT OF PUMP HOUSE DESIGNS AND ANY FURTHER REPRODUCTION OF THE PLAN IS NOT PERMITTED WITHOUT OBTAINING PRIOR CONSENT.

© CROWN COPYRIGHT 2026 - LICENCE NO. 100032237

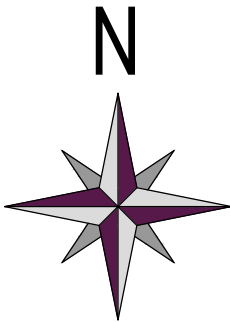

LOCATION PLAN

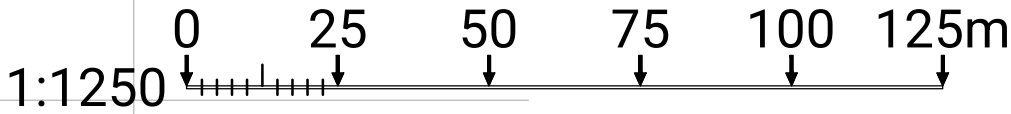

REV	DESCRIPTION	BY	DATE



**PUMPHOUSE
DESIGNS**

Architectural & Interior Design Consultants

 01424 871120 info@pumphousedesigns.co.uk

CLIENT

DAAAG Farming LLP

PROJECT

**THE NAKED FARM
BARLANDS FARM - SPRONKETTS LANE
WARNINGLID
HAYWARDS HEATH - RH17 5SJ**

DRAWING

LOCATION PLAN

FIRST ISSUE	DRAWN BY	SCALE @ A3
MAY 26	MRG	1:1250

DRAWING NO.

8658 / LP