



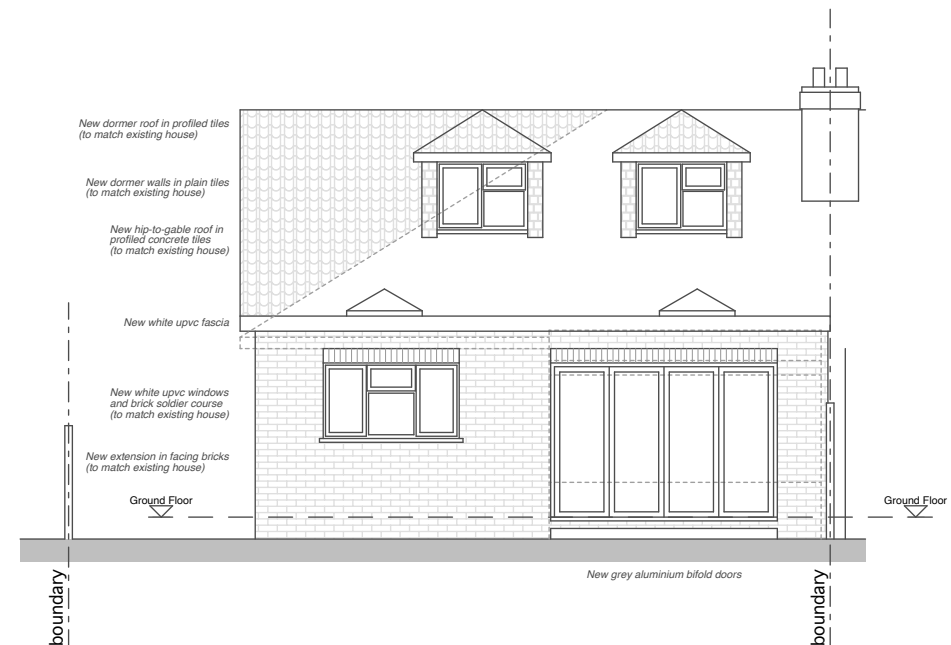


NORTH ELEVATION 1:100



WEST ELEVATION 1:100

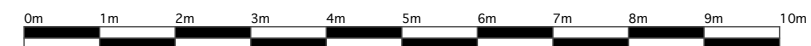

EAST ELEVATION 1:100

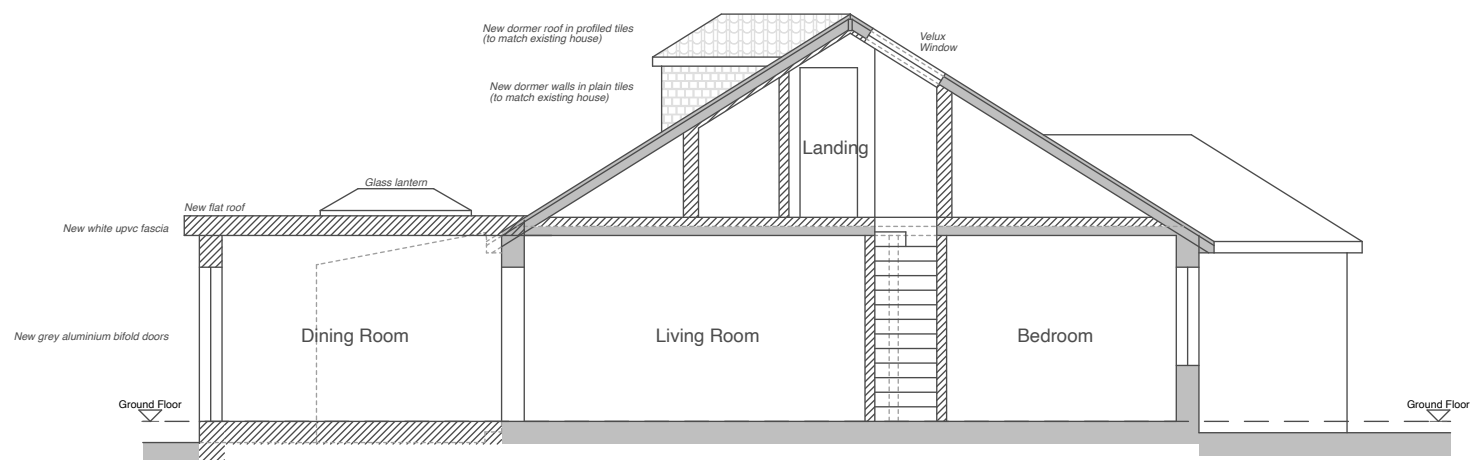

SOUTH SECTION/ELEVATION 1:100

