




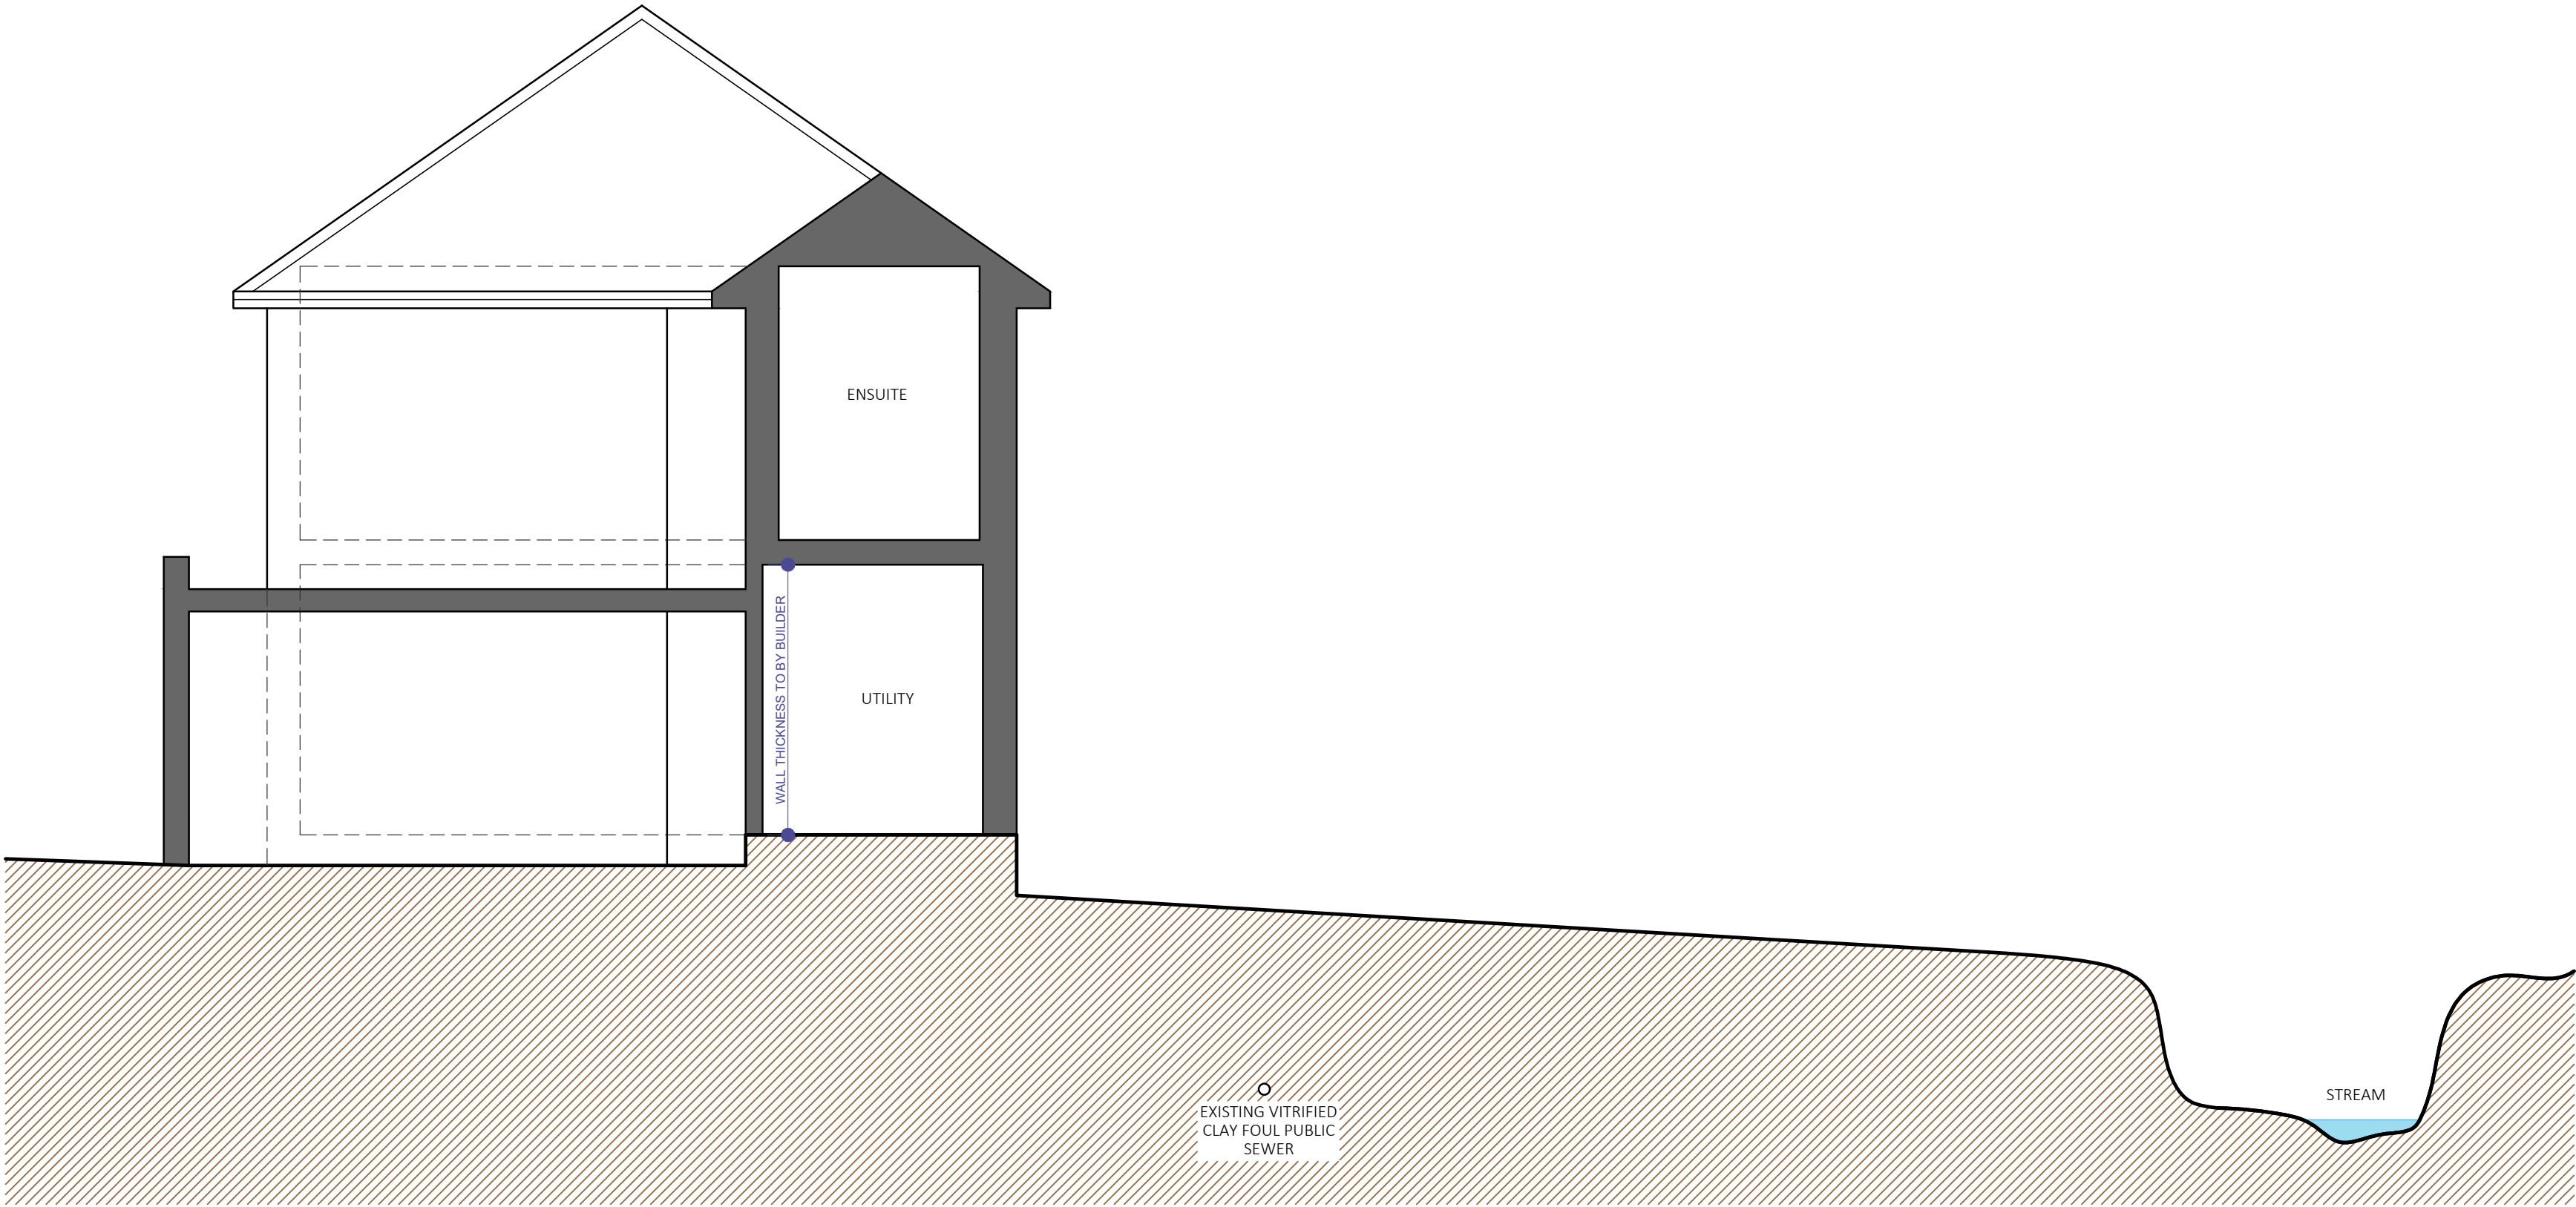

EXISTING SECTION A-A - 1:50@A1

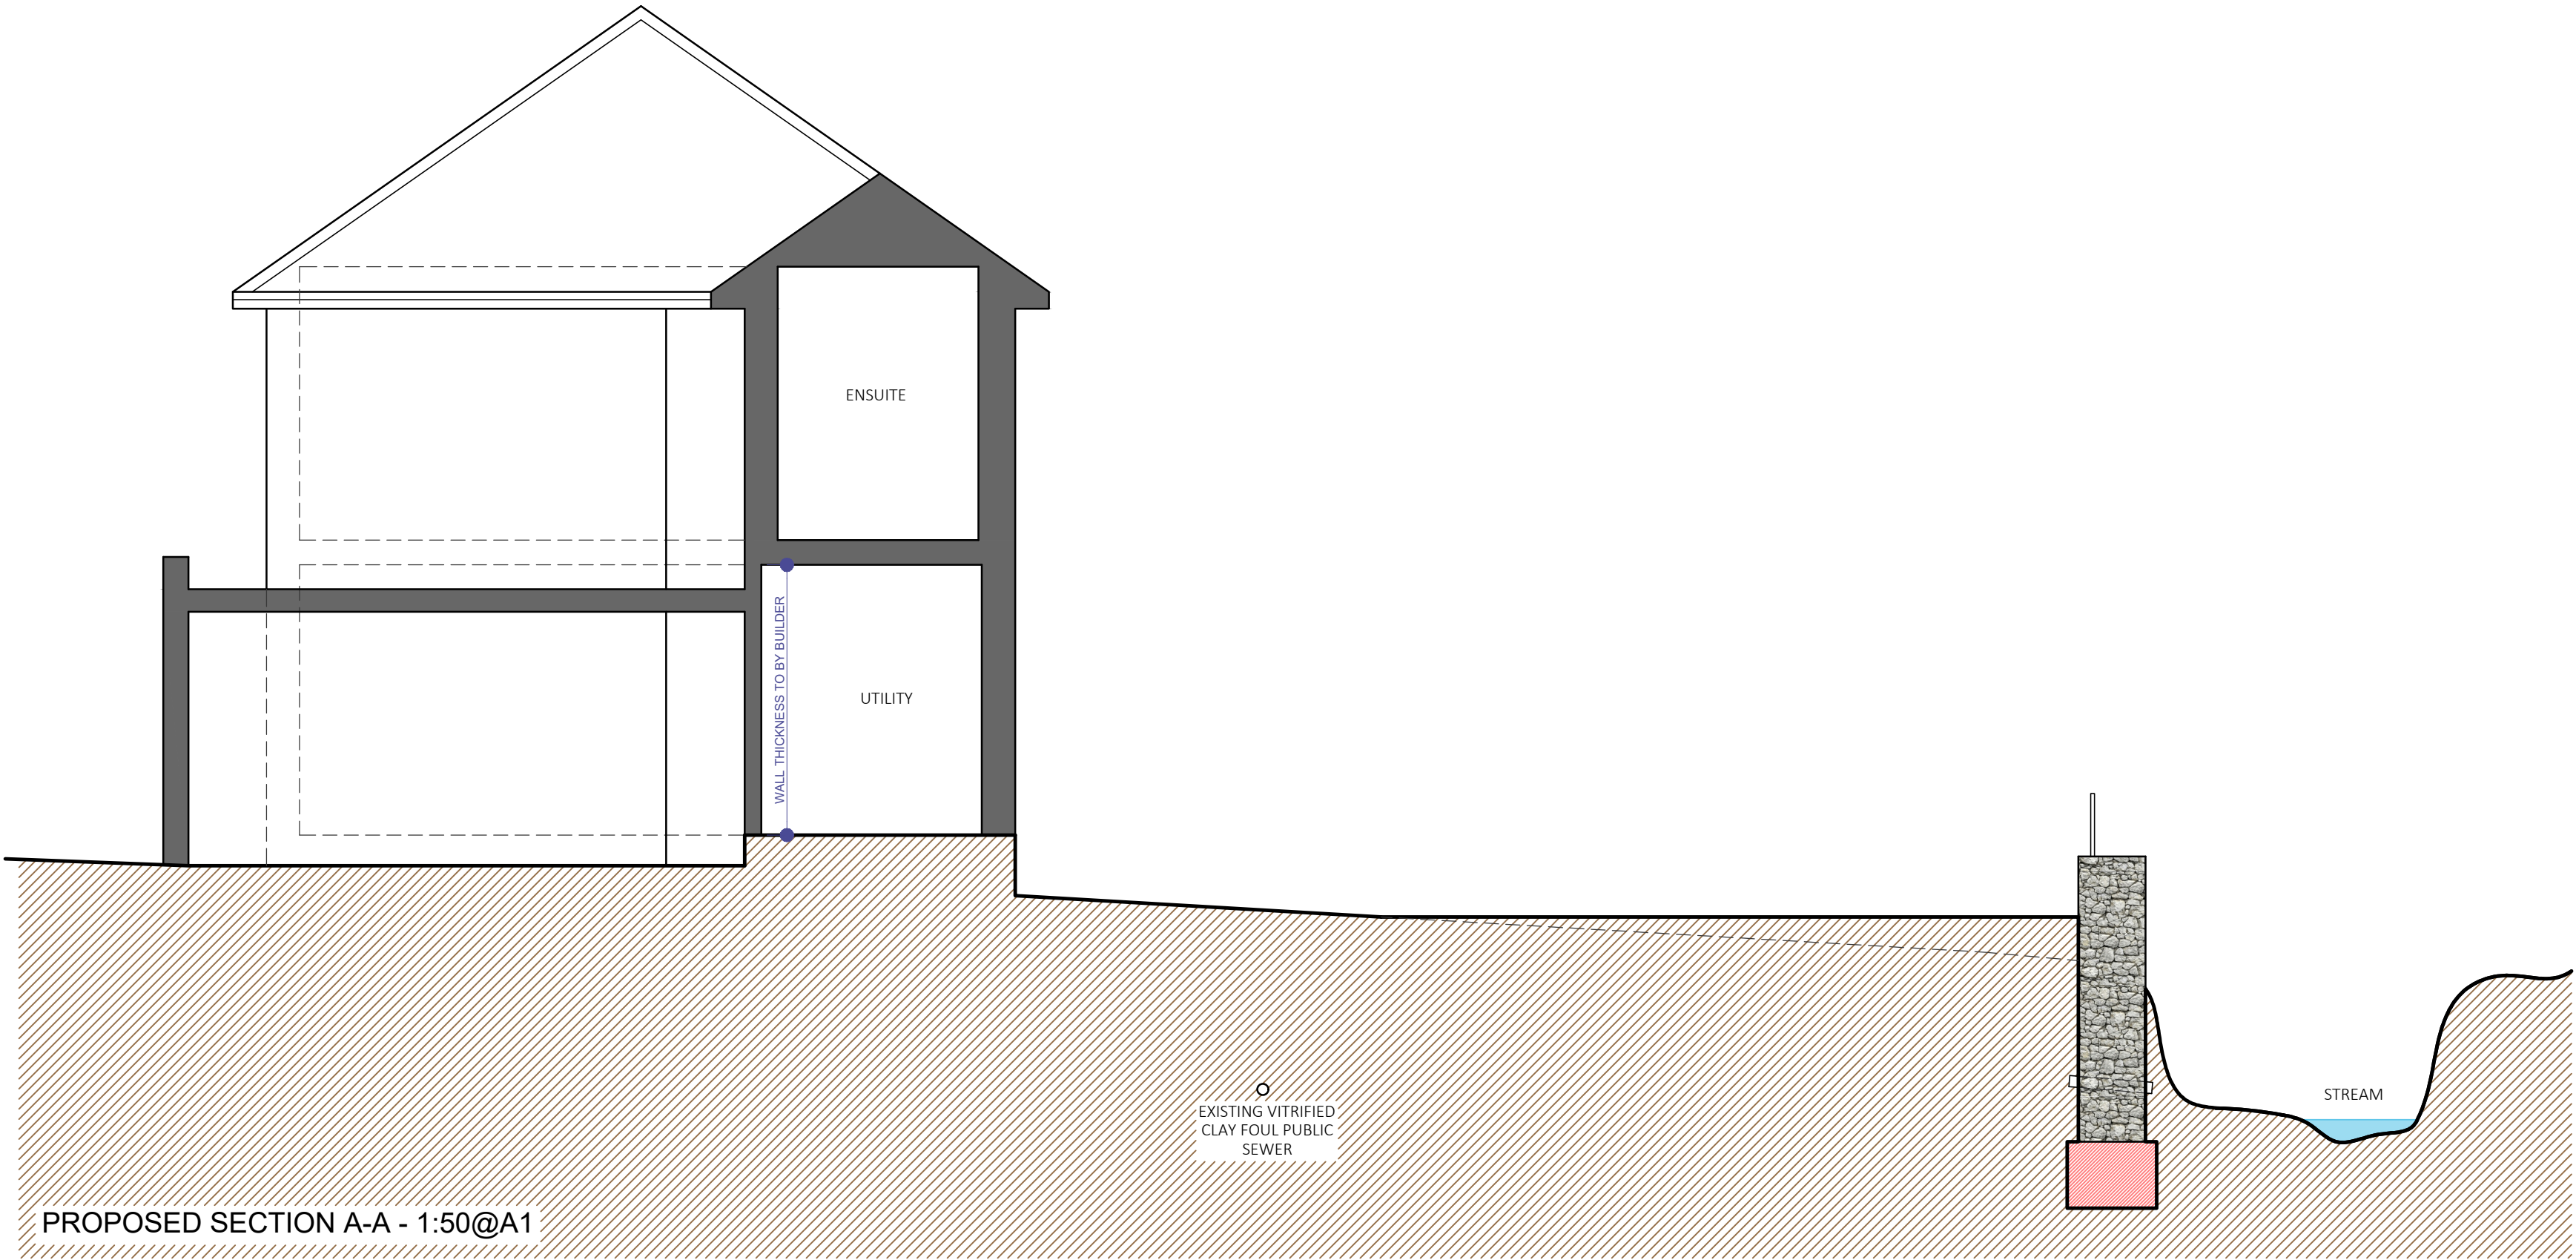


PROPOSED SECTION A-A - 1:50@A1

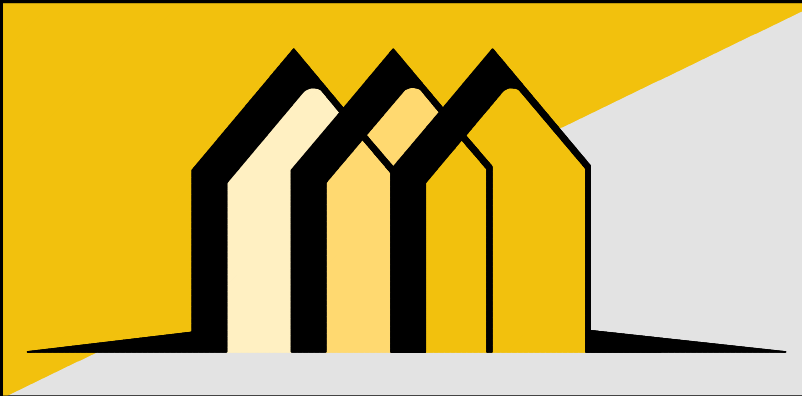

CONTACT INFO

E: Scott@EllisdonArchitecturalAssociates.co.uk
W: WWW.EllisdonArchitecturalAssociates.co.uk
M: 07828 189525

SCALE BARS

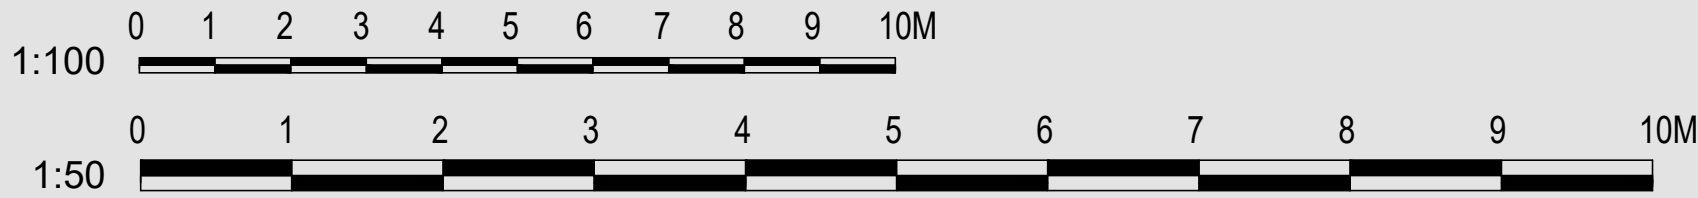

REVISION	DESCRIPTION	STATUS:	CLIENT:	MR AND MRS HILL	SITE ADDRESS:
0	FIRST ISSUE	PLANNING	JOB REF:	679	14 LYNTON PARK AVE. EAST GRINSTEAD RH19 3XB
			DRG. NO:	01	
			DRG. TITLE:	EXISTING & PROPOSED SECTIONS	
			DATE:	JUNE 2026	
			SCALE:	1:50/100@A1	